

19 JAN 2012

For office use only

Application No.

Date received **320120051P**

Fee paid £

Receipt No:

Council Offices, Church Walk, Clitheroe, Lancashire. BB7 2RA Tel: 01200 425111 www.ribblevalley.gov.uk

**Application for Planning Permission.
Town and Country Planning Act 1990**

Publication of applications on planning authority websites.

Please note that the information provided on this application form and in supporting documents may be published on the Authority's website. If you require any further clarification, please contact the Authority's planning department.

1. Applicant Name, Address and Contact Details

Title:	Mr	First name:	Darren	Surname:	Norris
Company name:					
Street address:	41 Dilworth Lane			Country Code	National Number
	Longridge			Telephone number:	Extension Number
Town/City:	Preston			Mobile number:	
County:	Lancashire			Fax number:	
Country:	England			Email address:	
Postcode:	PR3 3ST				

Are you an agent acting on behalf of the applicant?

☒ Yes ☐ No

2. Agent Name, Address and Contact Details

Title:	Mr	First Name:	Ian	Surname:	McCarten
Company name:	A-tekt architecture & design				
Street address:	21 Powis Road			Country Code	National Number
	Ashton			Telephone number:	Extension Number
Town/City:	Preston			Mobile number:	
County:	Lancashire			Fax number:	
Country:	United Kingdom			Email address:	
Postcode:	PR2 1AD				

ian@atekt.co.uk

3. Description of the Proposal

Please describe the proposed development including any change of use:

Construction of single storey conservatory, to South face of existing two storey dwelling. Resubmission of application 3/2011/0656P

Has the building work or change of use already started?

☐ Yes ☒ No

4. Site Address Details

Full postal address of the site (including full postcode where available)

House:	41	Suffix:	
House name:			
Street address:	DILWORTH LANE		
	LONGRIDGE		
Town/City:	PRESTON		
County:			
Postcode:	PR3 3ST		

Description of location or a grid reference
(must be completed if postcode is not known):

Easting:	361157
Northing:	437256

Description:

5. Pre-application Advice

Has assistance or prior advice been sought from the local authority about this application?

☒ Yes ☐ No

If Yes, please complete the following information about the advice you were given (this will help the authority to deal with this application more efficiently):

Officer name:

Title: Mr First name: Graeme Surname: Thorpe

Reference: RV/2011/00196

Date (DD/MM/YYYY): 09/06/2011 (Must be pre-application submission)

Details of the pre-application advice received:

Use of materials and appearance discussed.

6. Pedestrian and Vehicle Access, Roads and Rights of Way

Is a new or altered vehicle access proposed to or from the public highway?

☐ Yes ☒ No

Is a new or altered pedestrian access proposed to or from the public highway?

☐ Yes ☒ No

Are there any new public roads to be provided within the site?

☐ Yes ☒ No

Are there any new public rights of way to be provided within or adjacent to the site?

☐ Yes ☒ No

Do the proposals require any diversions/extinguishments and/or creation of rights of way?

☐ Yes ☒ No

7. Waste Storage and Collection

Do the plans incorporate areas to store and aid the collection of waste?

☐ Yes ☒ No

Have arrangements been made for the separate storage and collection of recyclable waste?

☐ Yes ☒ No

8. Authority Employee/Member

With respect to the Authority, I am:

- (a) a member of staff
- (b) an elected member
- (c) related to a member of staff
- (d) related to an elected member

Do any of these statements apply to you?

☐ Yes ☒ No

9. Materials

Please state what materials (including type, colour and name) are to be used externally (if applicable):

Walls - description:

Description of *existing* materials and finishes:

Stone and white rendered facade

Description of *proposed* materials and finishes:

White render

Roof - description:

Description of *existing* materials and finishes:

Gray slate

Description of *proposed* materials and finishes:

Glass roof to falls

Windows - description:

Description of *existing* materials and finishes:

White frame finish PVC-u windows

Description of *proposed* materials and finishes:

Gray colour powder coated aluminium framed glazing, colour to match existing roof

Doors - description:

Description of *existing* materials and finishes:

Glass and solid PVC-u white colour finished frame

Description of *proposed* materials and finishes:

Glazed doors.

Boundary treatments - description:

Description of *existing* materials and finishes:

Low level white render / white pickett fence

Description of *proposed* materials and finishes:

Low level white render to match existing

Lighting - add description

Description of *existing* materials and finishes:

Spots and pendants

Description of *proposed* materials and finishes:

Uplighters to existing face of South facade. Spots to underside of mezzanine level and pendant at high level

Are you supplying additional information on submitted plan(s)/drawing(s)/design and access statement?

☒ Yes ☐ No

If Yes, please state references for the plan(s)/drawing(s)/design and access statement:

1432-1 Site Land Survey

A-AT-045-001AP Location Plan

A-AT-045-001P Existing Layout

A-AT-045-002EP Proposed Conservatory

AT-045-DSDL Part 1 Design & Access Statement - Existing Site

AT-045-DSDL Part 2 Design & Access Statement - Phase 1 Proposed 2 storey conservatory

AT-045-DSDL Part 5 - Heritage Statement. (To be read in conjunction with, Part 3 (Phase 2 - Proposed Garages/office space) and Part 4 (Phase 3 - 3x new houses)

10. Vehicle Parking

Please provide information on the existing and proposed number of on-site parking spaces:

Type of vehicle	Existing number of spaces	Total proposed (including spaces retained)	Difference in spaces
Cars	4	4	0
Light goods vehicles/public carrier vehicles	0	0	0
Motorcycles	0	0	0
Disability spaces	0	0	0
Cycle spaces	0	0	0
Other (e.g. Bus)	0	0	0
Short description of Other			

11. Foul Sewage

Please state how foul sewage is to be disposed of:

Mains sewer

☐

Package treatment plant

☐

Unknown

☐

Septic tank

☐

Cess pit

☐

Other

N/A

Are you proposing to connect to the existing drainage system?

☐ Yes ☒ No ☐ Unknown

12. Assessment of Flood Risk

Is the site within an area at risk of flooding? (Refer to the Environment Agency's Flood Map showing flood zones 2 and 3 and consult Environment Agency standing advice and your local planning authority requirements for information as necessary)

☐ Yes ☒ No

If Yes, you will need to submit an appropriate flood risk assessment to consider the risk to the proposed site

Is your proposal within 20 metres of a watercourse (e.g. river, stream or beck)?

☐ Yes ☒ No

Will the proposal increase the flood risk elsewhere?

☐ Yes ☒ No

How will surface water be disposed of?

☐ Sustainable drainage system

☒ Main sewer

☐ Pond/lake

☐ Soakaway

☐ Existing watercourse

13. Biodiversity and Geological Conservation

To assist in answering the following questions refer to the guidance notes for further information on when there is a reasonable likelihood that any important biodiversity or geological conservation features may be present or nearby and whether they are likely to be affected by your proposals.

Having referred to the guidance notes, is there a reasonable likelihood of the following being affected adversely or conserved and enhanced within the application site, OR on land adjacent to or near the application site:

a) Protected and priority species

☐ Yes, on the development site

☐ Yes, on land adjacent to or near the proposed development

☒ No

b) Designated sites, important habitats or other biodiversity features

☐ Yes, on the development site

☐ Yes, on land adjacent to or near the proposed development

☒ No

c) Features of geological conservation importance

☐ Yes, on the development site

☐ Yes, on land adjacent to or near the proposed development

☒ No

14. Existing Use

Please describe the current use of the site:

Residential / Garden

Is the site currently vacant?

☐ Yes ☒ No

Does the proposal involve any of the following?

If yes, you will need to submit an appropriate contamination assessment with your application.

Land which is known to be contaminated?

☐ Yes ☒ No

Land where contamination is suspected for all or part of the site?

☐ Yes ☒ No

A proposed use that would be particularly vulnerable to the presence of contamination?

☐ Yes ☒ No

15. Trees and Hedges

Are there trees or hedges on the proposed development site?

☒ Yes ☐ No

And/or: Are there trees or hedges on land adjacent to the proposed development site that could influence the development or might be important as part of the local landscape character?

☐ Yes ☒ No

If Yes to either or both of the above you may need to provide a full Tree Survey, at the discretion of your local planning authority. If a Tree Survey is required, this and the accompanying plan should be submitted alongside your application. Your local planning authority should make clear on its website what the survey should contain, in accordance with the current 'BS5837: Trees in relation to construction - Recommendations'.

16. Trade Effluent

Does the proposal involve the need to dispose of trade effluents or waste?

☐ Yes ☒ No

17. Residential Units

Does your proposal include the gain or loss of residential units?

☐ Yes ☒ No

18. All Types of Development: Non-residential Floorspace

Does your proposal involve the loss, gain or change of use of non-residential floorspace?

☐ Yes ☒ No

If known, please complete the following information regarding employees:

	Full-time	Part-time	Equivalent number of full-time
Existing employees	0	0	0
Proposed employees	0	0	0

20. Hours of Opening

If known, please state the hours of opening for each non-residential use proposed:

Use	Monday to Friday		Saturday		Sunday and Bank Holidays		Not Known
	Start Time	End Time	Start Time	End Time	Start Time	End Time	

21. Site Area

What is the site area?

2,324

sq metres

22. Industrial or Commercial Processes and Machinery

Please describe the activities and processes which would be carried out on the site and the end products including plant, ventilation or air conditioning. Please include the type of machinery which may be installed on site:

N/A

Is the proposal for a waste management development?

☐ Yes ☒ No

23. Hazardous Substances

Is any hazardous waste involved in the proposal?

☐ Yes ☒ No

24. Site Visit

Can the site be seen from a public road, public footpath, bridleway or other public land?

☒ Yes ☐ No

If the planning authority needs to make an appointment to carry out a site visit, whom should they contact? (Please select only one)

☐ The agent ☒ The applicant ☐ Other person

25. Certificates (Certificate A)

Certificate of Ownership - Certificate A

Town and Country Planning (Development Management Procedure) (England) Order 2010 Certificate under Article 12

I certify/The applicant certifies that on the day 21 days before the date of this application nobody except myself/ the applicant was the owner (owner is a person with a freehold interest or leasehold interest with at least 7 years left to run) of any part of the land or building to which the application relates.

Title: Mr First name: Darren Surname: Norris

Person role: Applicant

Declaration date: 10/08/2011

☒ Declaration made

25. Certificates (Agricultural Land Declaration)

Agricultural Land Declaration

Town and Country Planning (Development Management Procedure) (England) Order 2010 Certificate under Article 12

Agricultural Land Declaration - You Must Complete Either A or B

(A) None of the land to which the application relates is, or is part of an agricultural holding.

(B) I have/The applicant has given the requisite notice to every person other than myself/the applicant who, on the day 21 days before the date of this application was a tenant of an agricultural holding on all or part of the land to which this application relates, as listed below:

If any part of the land is an agricultural holding, of which the applicant is the sole tenant, the applicant should complete part (B) of the form by writing 'sole tenant - not applicable' in the first column of the table below

Title: Mr First Name: Darren Surname: Norris

Person role: Applicant

Declaration date: 10/08/2011

☒ Declaration Made


26. Declaration

I/we hereby apply for planning permission/consent as described in this form and the accompanying plans/drawings and additional information.



Date: 10/08/2011

320120051P

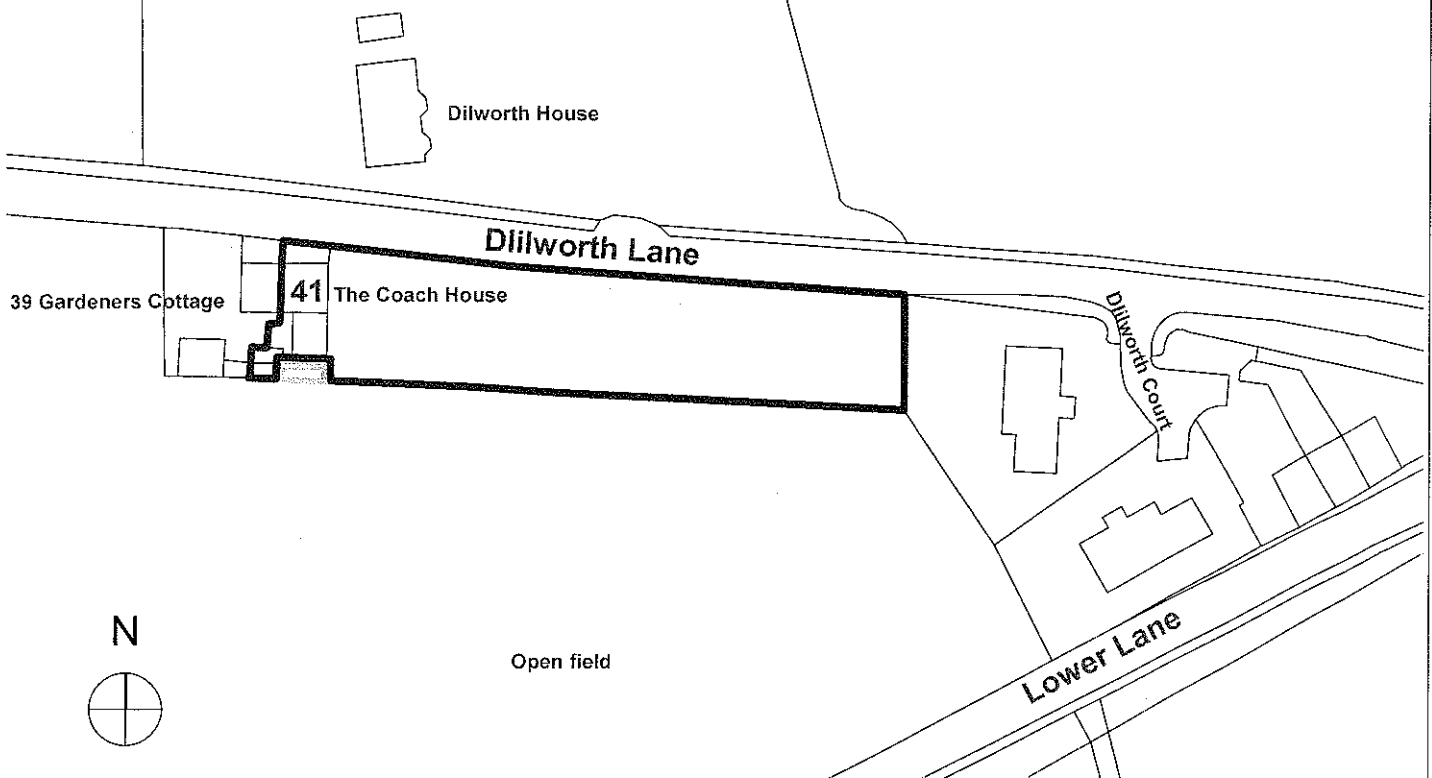

Location Plan

1:1250

A-tekt architecture & design	A-tekt 21 Powis Road Preston Lancashire PR2 1AD 01772721046 07748225544		Drawing Name Location Plan
	Job number 045 Drawn by IM Date 17.08.11		Drawing Status Planning Drawing Scale 1:1250 @ A4 Drawing Number A-AT-045-001EP
CLIENT Mr /Mrs. Norris 41 Dilworth Lane Longridge, Lancashire PR3 3ST			

Design Access Statement Heritage Statement

Prepared by A-tekt for



Ribbles Valley
Borough Council

A-tekt
architecture & design

Ian V McCarten BA(hons) BArch ARB
21 Powis Road
Ashton
Preston
Lancashire

01772 721046
07984 409807
www.atekt.co.uk
ian@atekt.co.uk

320120051P

41 Dilworth Lane

Doc: AT-045-DSDL-01

41 Dilworth Lane
Longridge
PR3 3ST

Date 25.07.2011



Heritage & Design and Access Statement
41 Dilworth Lane, Longridge, PR3 3ST

Contents

1.	The Site	Page 3
2.	41 Dilworth Lane; Coach House (existing property)	Page 5
3.	Phase 1. Single Storey Conservatory Proposal	Page 6
4.	Phase 2. Triple Garage & Office Space Proposal	Page 8
5.	Phase 3. Three New Two Story Dwellings Proposal	Page 10
6.	Heritage Statement	Page 15

Design & Access Statement and Heritage Statement

Heritage & Design Statement to accompany an application for planning permission split into three phases * namely;

PHASE 1: Conservatory

PHASE 2: Garage & Office space

PHASE 3: Three terrace dwellings

320120051P

1. The Site

The site is situated South East of Longridge centre and houses a semi-detached property, namely 39 and 41 Dilworth Lane, also referred to as Gardeners Cottage and The Coach House respectively. The area of the entire site is approximately 2300m², the majority of which is private garden space (Fig. 1).



Fig 1. 39+41 Dilworth lane. Aerial view of site.

The surrounding area is predominantly residential, with open fields to the North and South of the site. To the North, directly opposite the property, lies Dilworth House. Within Dilworth Court, to the East, sits a three storey converted barn and two 2 storey stone faced dwellings. To the West lies a low scale, two storey housing estate.

* The naming of the phases bares no relevance to proposed timescales of construction, should planning be approved.

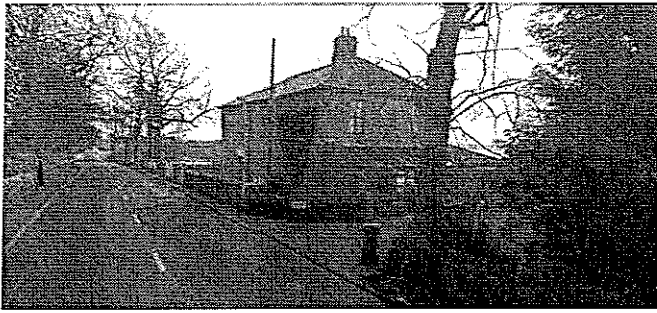


Fig 2. View from Dilworth Lane towards 39 Dilworth Lane



Fig 3. Dilworth Court Housing to the East of the site

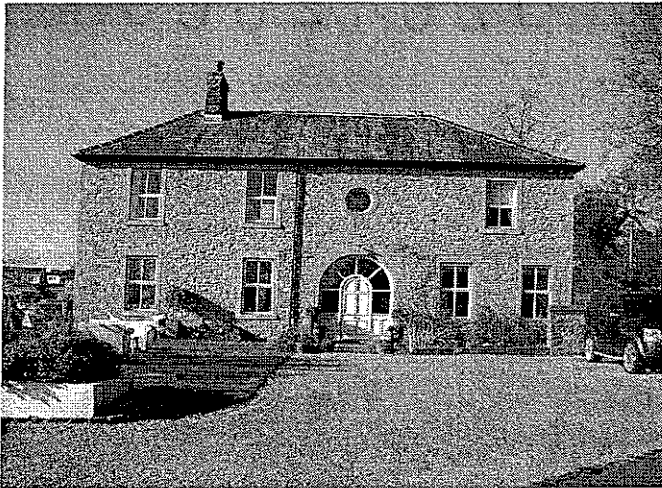


Fig 4. East elevation Gardeners Cottage



Fig 5. South elevation 39 (left) & 41 Dilworth Lane



Fig 6. View down site towards Dilworth Court



Fig 7. Dilworth Court residential properties

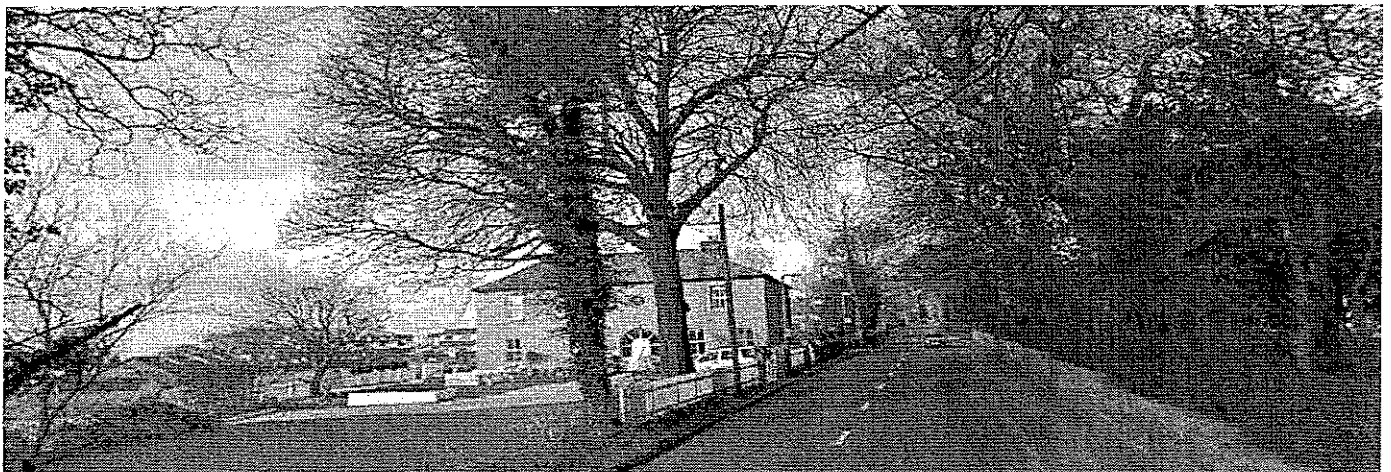


Fig 8. View towards 41 Dilworth Lane. Dilworth House to the right

2. 41 Dilworth Lane, The Coach House

The Coach House is predominantly made up of stonework façades, with a white render façade to the base of the South facing elevation. The main roof is gray slate and is hipped. The buildings exterior has a traditional appearance whilst the garden and interior spaces maintain a tasteful, contemporary flavour.

The garden itself has an extensive lawn area and is tree lined to the north of the site, there are however no TPOs allocated to any of the trees. The South of the site faces an open field. An area of raised decking is situated on the border of the garden, to the South and conceals a septic tank (see Fig. 9). Centrally within the garden is a white concrete pavilion with an open fire area built within. Although predominantly lawn, an area of pea gravel forms the vehicular access to the site.

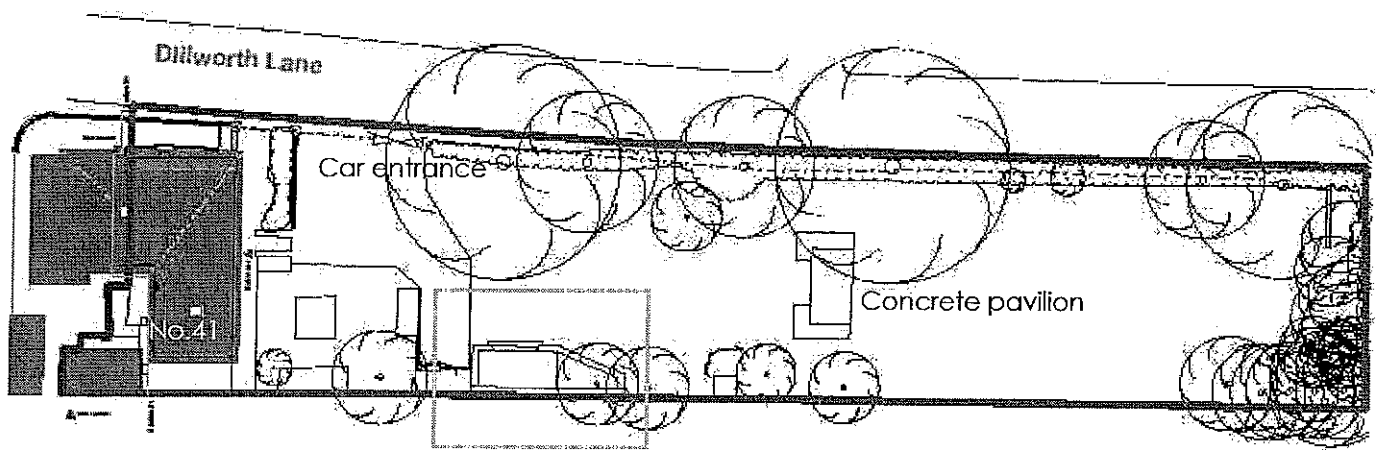


Fig 9. Orange box indicates area of septic tank.

320120051P

3. PHASE 1: Single storey conservatory.

The aim was to create a light and airy dining / relaxation space that would connect the office space area to the main body of the building on ground floor and take advantage of the Eastern views. The single storey office building would then, in turn become a secure and sheltered play area and the office relocated.

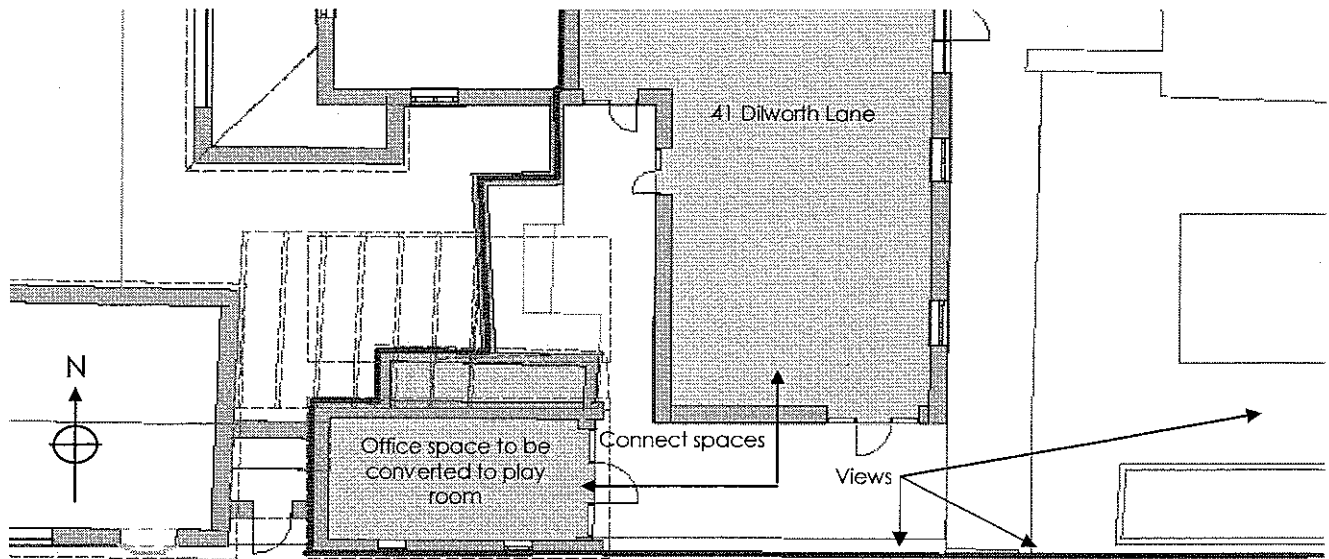


Fig 10. Ground Floor Plan indicating current office space and main body of house.

The proposals needed to utilize the Southern aspect and views and would therefore contain extensive glazing. Any structure attached to such a building is a new structure and it should be treated as such, it was not considered appropriate to introduce a pastiche. The extension needed to make the statement that this is a modern structure, no attempt should be made to disguise the fact that it is a modern addition. In actuality, quite the opposite should occur, the extension would celebrate the fact that it is a new building.

The proposals not only needed to be sympathetic to the traditional materials, it also needed to enhance the existing building. Although the main shell of the building is a traditional stone structure, as stated, the interior and exterior spaces are modern and for this reason, combined with the points previously stated, it was concluded a sympathetic contemporary aesthetic should be proposed.

Due to the sensitivity of the dwellings addition, an extensive design process was undertaken, originally for a two storey development, to discover the optimal design solution.


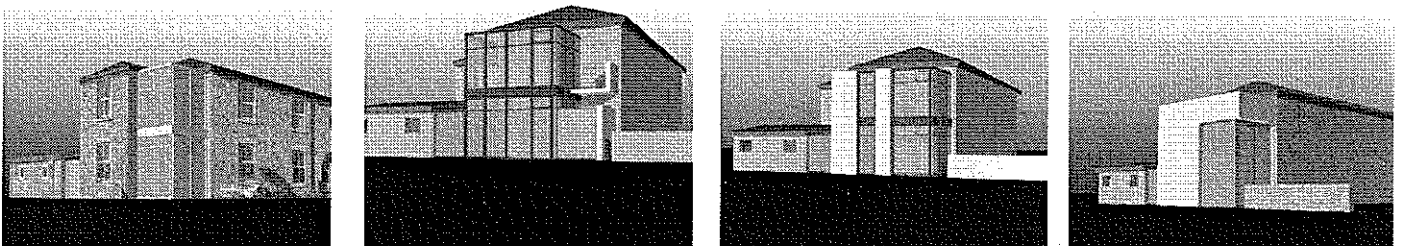


Fig 11. Sample of the visual exploration undertaken during design stage

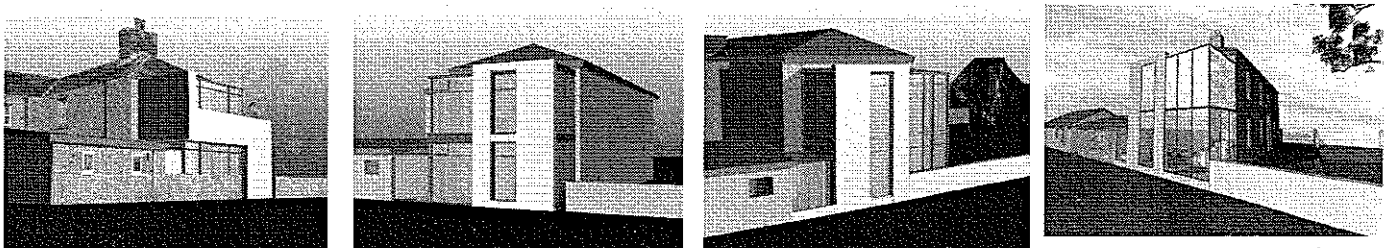

PHASE 1: Proposals



Fig 12. Proposal; West Elevation, 39 Dilworth Lane Elevation



Fig 13. Proposal; South Elevation.



Fig 14. Proposal; East Elevation 41 Dilworth Lane

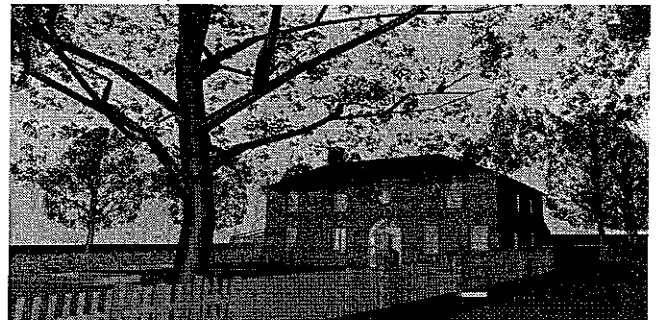


Fig 15. Proposal; View from street, maintains low visual impact.

As the original two storey conservatory was considered too intrusive, the proposal has become a single storey conservatory area, where light and heat can penetrate the space. The roof of the office extends to meet the glazed roof of the conservatory defines a subtle bridging between old and new. As a housing development is proposed to the South, the whole of this elevation is a stone wall, to create privacy and prevent onlooking. The scale of the conservatory now respects the scale and presence of the house. The line of the transoms pick up on the symmetry of the window positions on the East façade. The result is now a low impact, translucent development that is barely visible from the public domain (Fig. 15).

4. PHASE 2: Triple Garage and Office Space

320120051P

The phase 1 proposals included the conversion of the existing office space into a play room. The office space therefore needed to be relocated and expand in size. As garage spaces were also required, it was concluded that combining the two would be the obvious solution. To maintain low visual impact on the street scene and to number 41, the garages are now located opposite the street side. The garage/office would be sited to give maximum garden space and cause minimum disruption to the existing layout of the external space. It was important not to locate the garage/office space too close to the existing property and is therefore set over 20 metres away.

As the proposal would be visible from Dilworth Lane, it was decided a more traditional use of materials would be appropriate. A combination of stone and render is proposed, with a pitched slate roof to match that of the main dwelling. The number of dormers has been reduced to emphasise the roof structure.

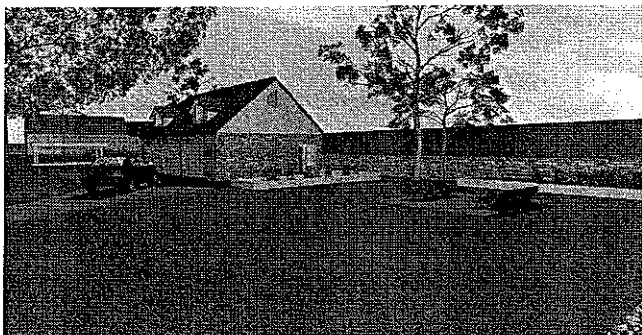


Fig 16. View from house.

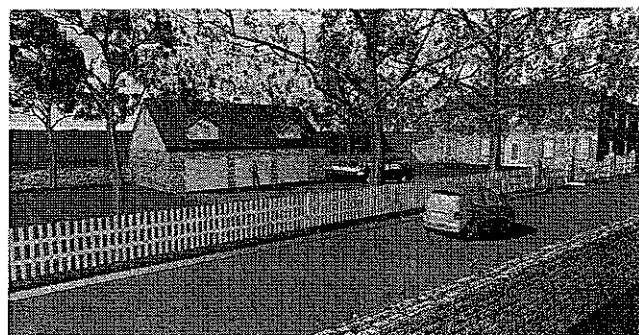


Fig 17. Southeast elevation depicting the careful use of materials and fenestration,

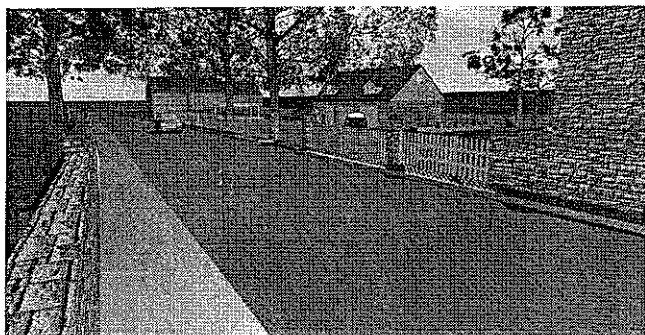


Fig 18. View from public realm.



Fig 19. Aerial view of proposed garages

The existing vehicular entrance would be maintained and a dedicated entrance to the office space from the public realm would be incorporated. As the land naturally falls away from Dilworth Lane, the garages visual impact is reduced further.

It was key to maximise the usable office space in the roof space as well as maintaining a low ridge line, which is no higher than the eaves of the house.

Although there are no TPOs on the site, the building should have minimal impact on the existing trees it is also proposed further planting of new trees to be introduced on the site.

5. PHASE 3: Three new two storey dwellings

320120051P

To the far East of the garden area, three 2 storey dwellings are proposed. The proposals respond to the need for additional housing within the Ribble Valley Borough and the sites proximity to the local amenities, pubic transport and schools, make it an ideal location for residential purposes. Scaling of the buildings was an important factor and the ridge height would not exceed that of the neighbouring Dilworth court or 41 Dilworth Lane. The layout works as a terrace arrangement, in order to maximize internal space whilst minimizing the amount of garden loss to The Coach House.

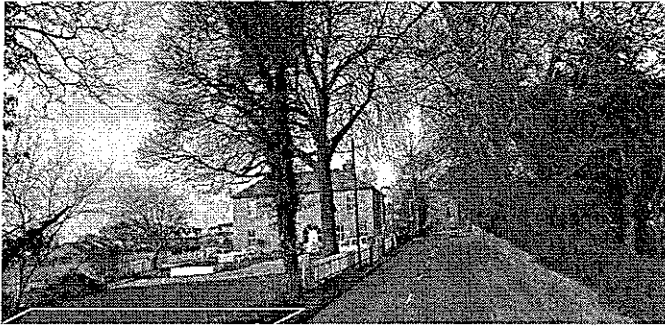


Fig 20. View towards 41.

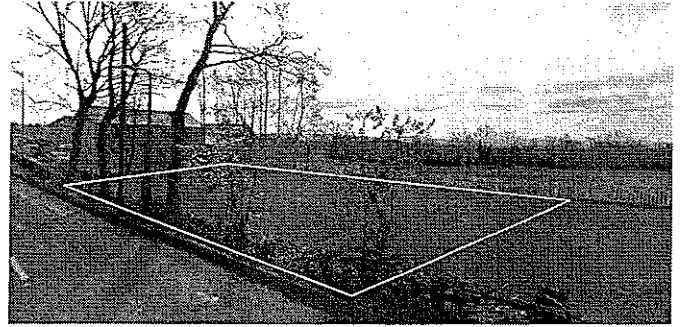


Fig 21. View towards Dilworth Court, indicating extent of site.



Fig 22. View towards Dilworth Court to East of site.



Fig 23. Dilworth Court residential development.

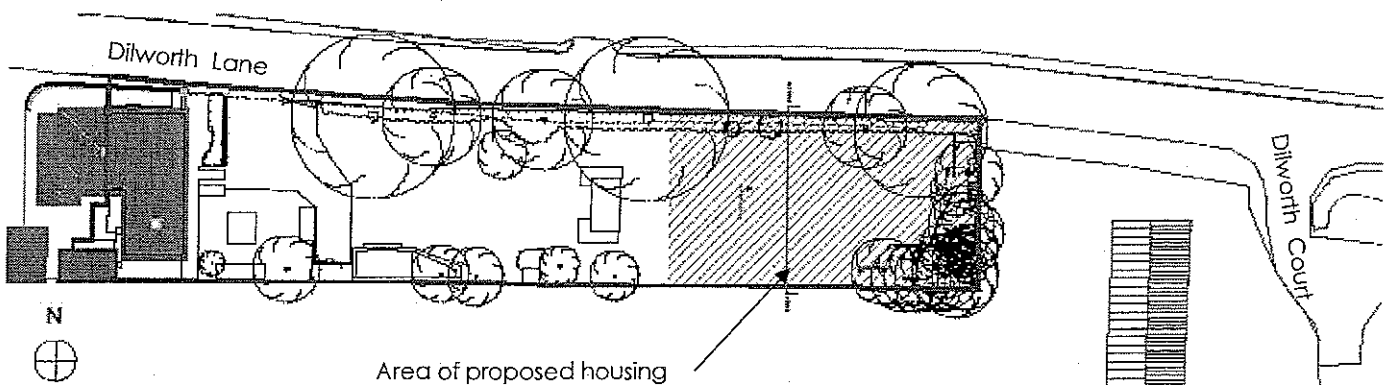


Fig 24. Site plan indicating area of proposed housing to East of the garden.

The internal layouts of the dwellings and the orientation of the building were determined by Southern aspects and views across the open field. The reception area to ground is situated to the street side but the open plan layout allows Southern light penetration and extended views. The kitchen and dining areas are situated on the South, allowing overspill and a flowing transition between interior and exterior spaces. Four bedrooms are situated on the First floor. The master bedroom possesses an en-suite as well as a balcony area, taking full advantage of the southern aspect. An exterior covered patio area provides the resident with an external space, which is both open and private. The privacy of the existing residents too has been considered, where balconies are enclosed and no fenestration exists to East and West façades.

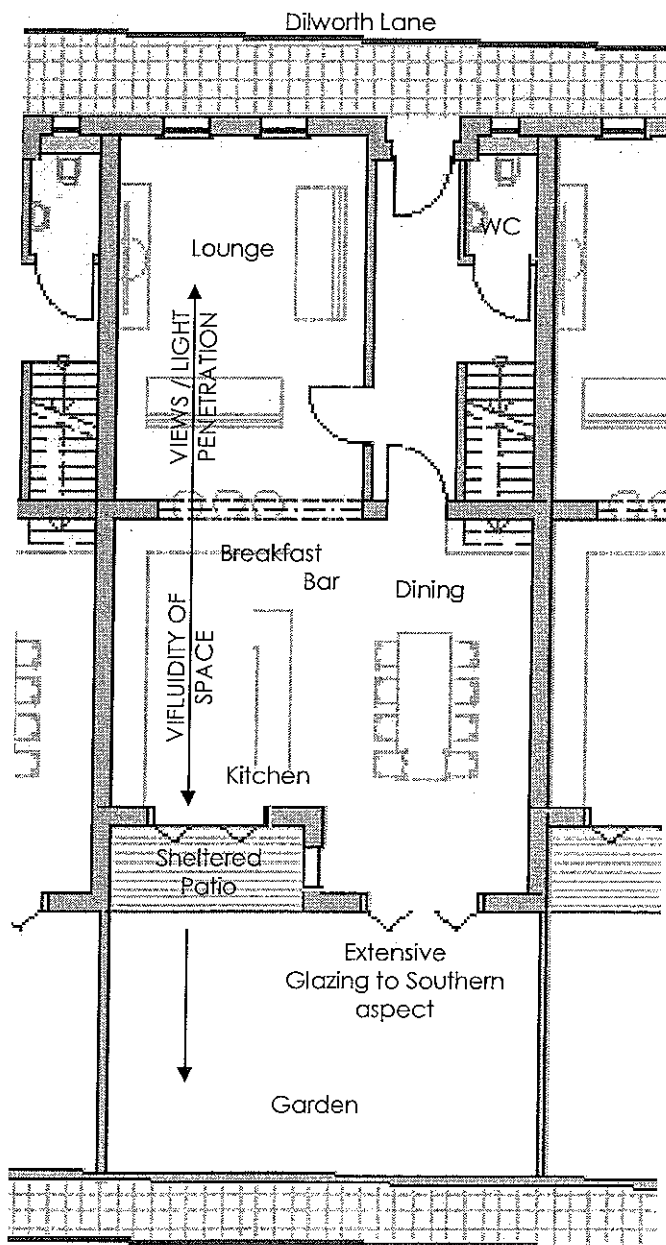


Fig 25. Typical Ground Floor Plan

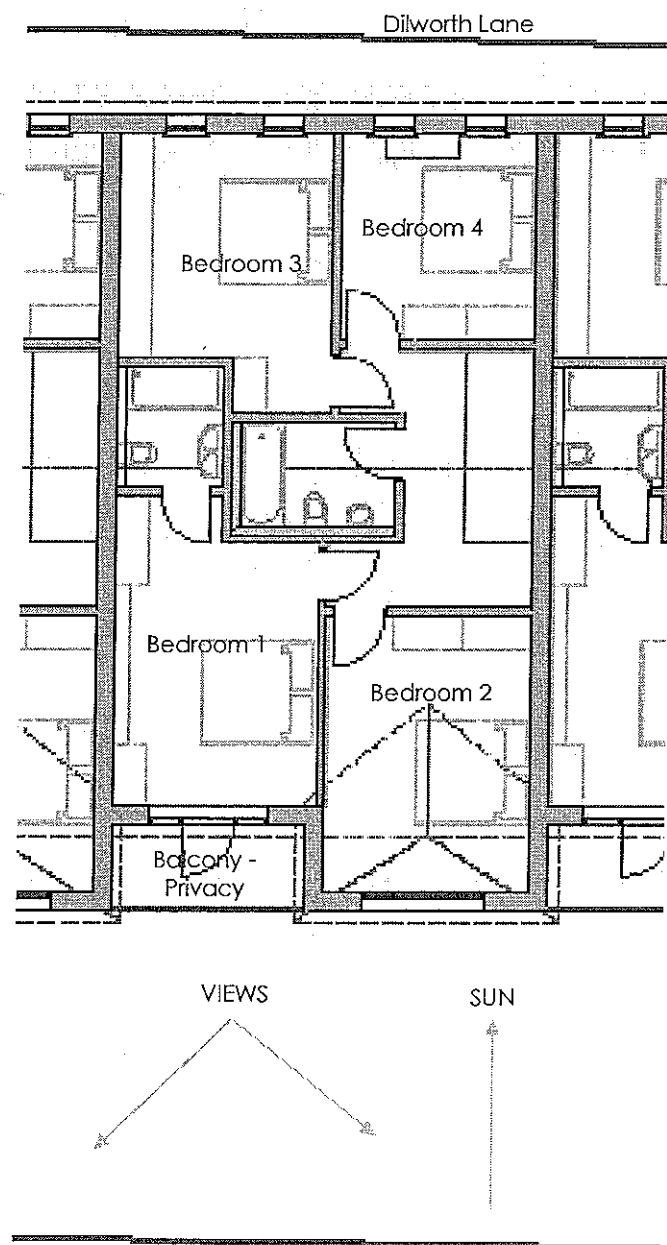


Fig 26. Typical First Floor Plan

The houses are set back from the main road to allow access to the front of the dwellings as well as providing line of sight for vehicular ingress/egress. The street façade faces North and therefore maintains reduced window sizes, this assists noise reduction and increases the dwellings thermal properties. The style utilized to this elevation reflects that of the local vernacular; stone with sand stone window surrounds. The window surrounds can be seen on all neighbouring properties and they also provide a hard, straight, clean edge to install the windows within. The incorporation of chimneys reinforce the traditional appearance whilst assisting in breaking up the roof mass.



Fig 27. North Elevation. Traditional appearance.

Progressing to the rear (South), we observe a transition in character. Here the houses take on a contemporary feel, extending the white render to the complete façade. The light and open appearance echoes the aesthetics of the proposed phase1 extension, whilst remaining sympathetic to the immediate surroundings. Extensive use of glazing increases sun exposure and radiates light throughout the interiors, as well as taking full advantage of views.

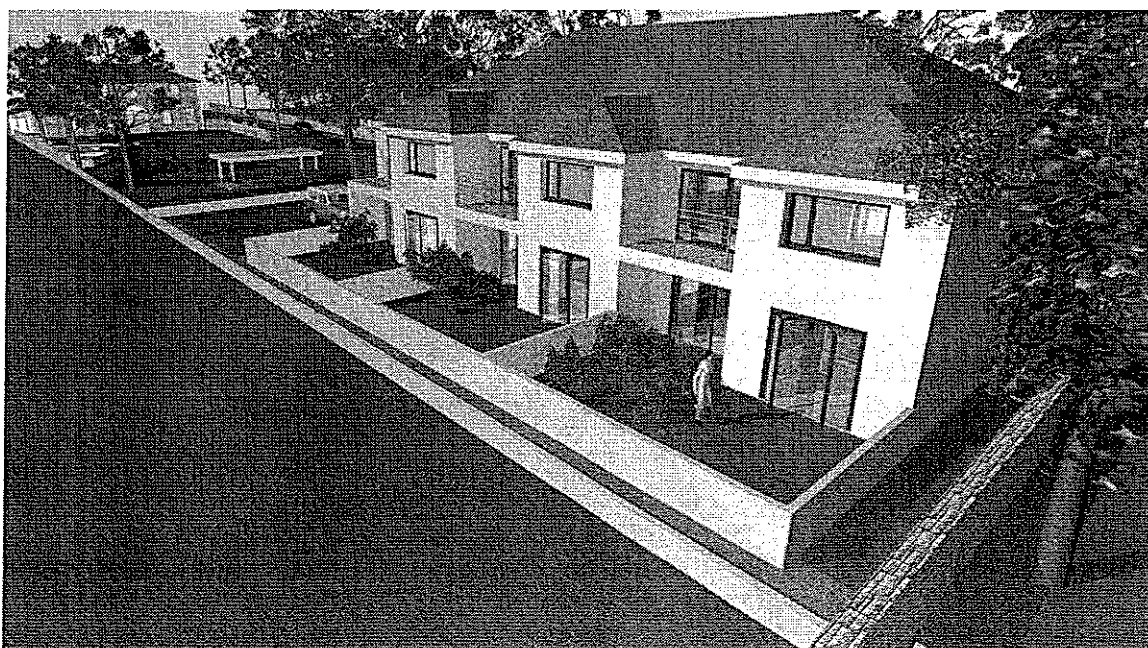


Fig 28. South Elevation. The building opens up and maintains a light and airy appearance,

Surface parking will be provided to the side of the development. Two spaces per dwelling are allocated, with one disabled bay, the nearest to the front entrances. Drop kerbs will be provided and all paving will be constructed to Highways standards. Tactile paving to be provided where necessary.

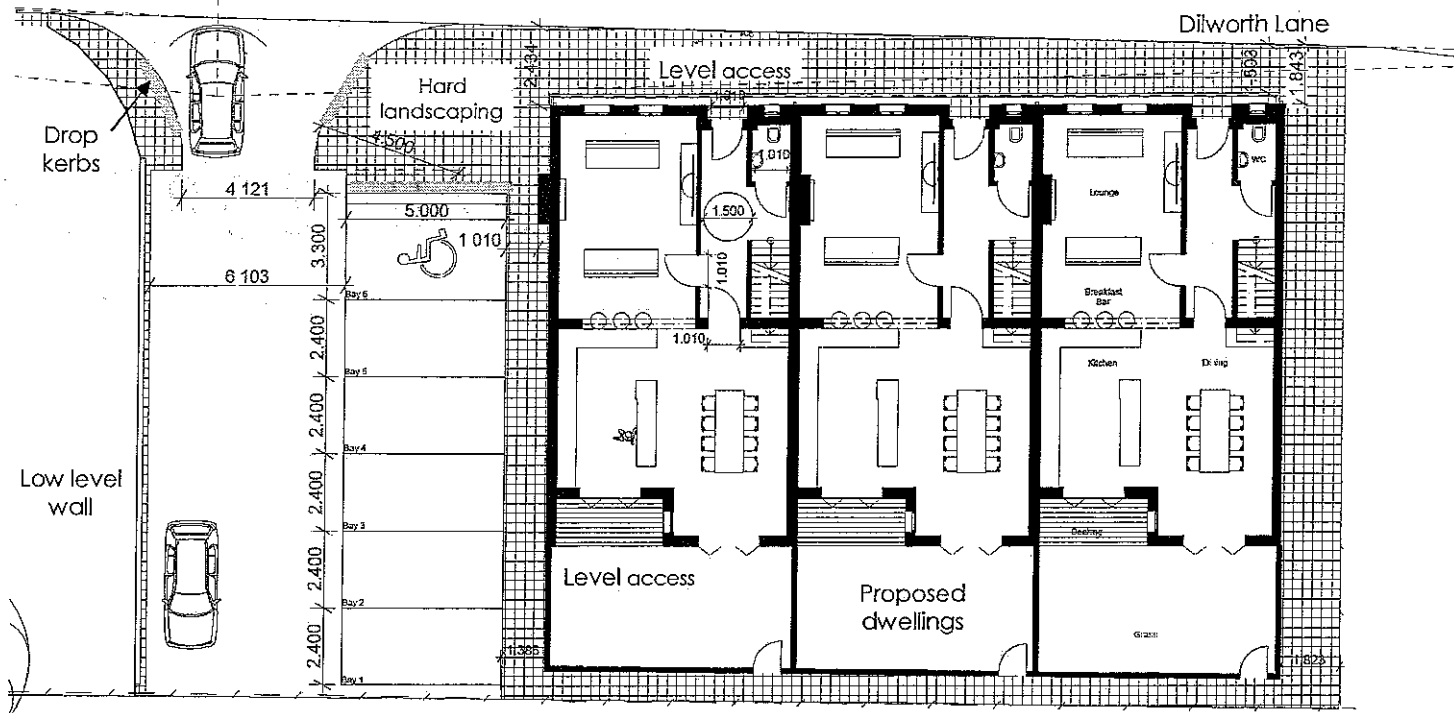


Fig 29. External works arrangement

External walkways to the front (Dilworth Lane) will have minimum 1.5m with falls for drainage. Level access is provided to the main entrance and is maintained throughout the ground floor. The entrance is also recessed to allow cover. A generous entrance hall is provided and a WC with outward opening door allows easy access with a wheelchair. This area has also the potential to install a shower unit (see fig.29). All doors to ground floor have a clear unobstructed opening of greater than 850mm and corridors over 1 meter wide.

The proposed development will be designed to achieve greater than Code level 3 under the code for sustainable homes. This can be achieved by increasing the standard of building fabric to be thermally more efficient, such as ;

- Roof structure and finishes, incorporating high performance insulation (insulation supplied to have Global Warming Potential (GWP) of 5 or less, in both their manufacture and composition).
- Internal partition walls to incorporate insulation
- High specification windows and doors, to include draught excluders throughout.
- Insulated separating floor
- High performance external envelope insulation (Insulation supplied to have GWP of 5 or less, in both their manufacture and composition).

A high efficiency condensing boiler to be employed and air permeability reduced by careful detailing.

The control of water is considered, such that no more than 105 litres of water per person per day is used. Devices such as dual flush WCs, aerating taps, showers (6-7 litres usage per minute) installed and smaller baths amongst other items are specified. The exterior spaces provide areas to dry clothes, discouraging the use of tumble dryers.

Due to the large expanses of glazing to the South, a high daylight factor will be achieved to all ground floor areas and the two main bedrooms facing South. The open plan arrangement will provide cross ventilation and higher degree of light penetration to Northern facing spaces.

Security is also considered, where energy efficient lighting is introduced to the parking, entrance and rear areas of the properties. Low level walls and absence of overgrown foliage, provide unobstructed views to and from the dwellings. High specification security, Low-E windows and doors to be installed.

Wherever possible suppliers will be sourced locally and considerate contractors will be sought.

Covered refuse storage will be provided to exterior of building and will have capacity to house recycling containers for each house, relevant to Ribble Valley Borough Council requirements.

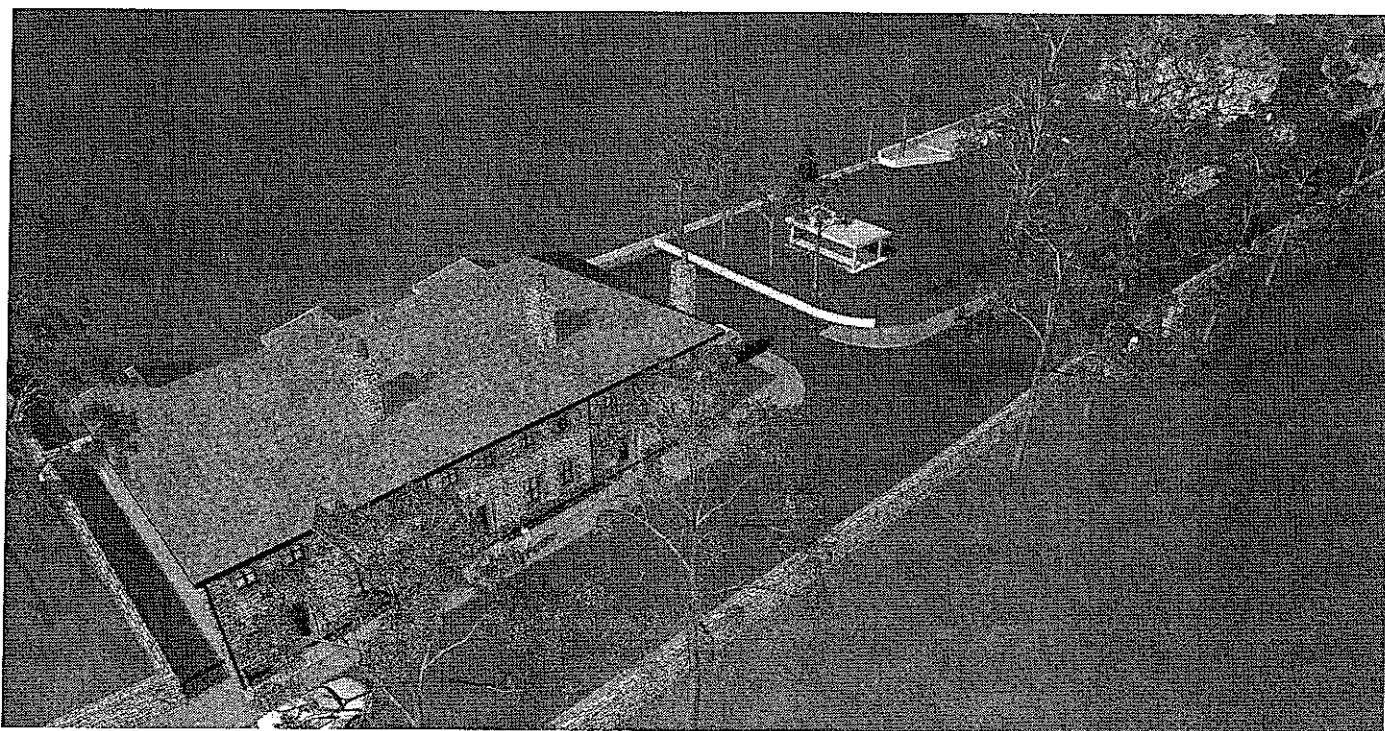


Fig 30. Housing in relation to Gardeners Cottage.

320120051P

6. Heritage Statement 41 Dilworth Lane, Longridge.

320120051P

Sited directly opposite No 41 Dilworth Lane is Dilworth House (Fig. 30&31).

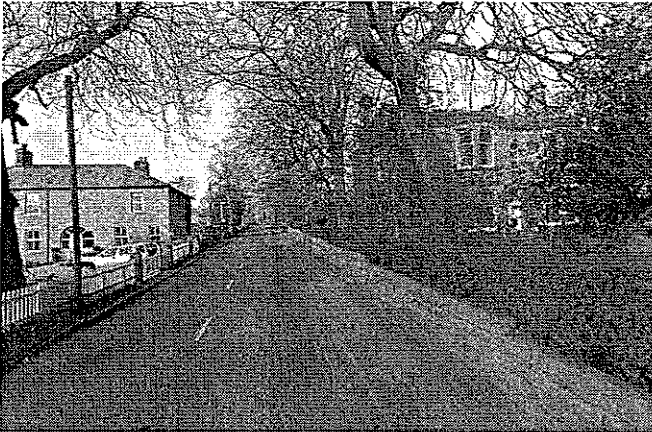


Fig 31. Dilworth House in relation to 41 Dilworth Lane



Fig 32. Dilworth House West elevation

41 Dilworth Lane was previously a coach house and formed part of the land that was Dilworth House farm (Fig.32), as did number 39, which was the gardener's cottage.

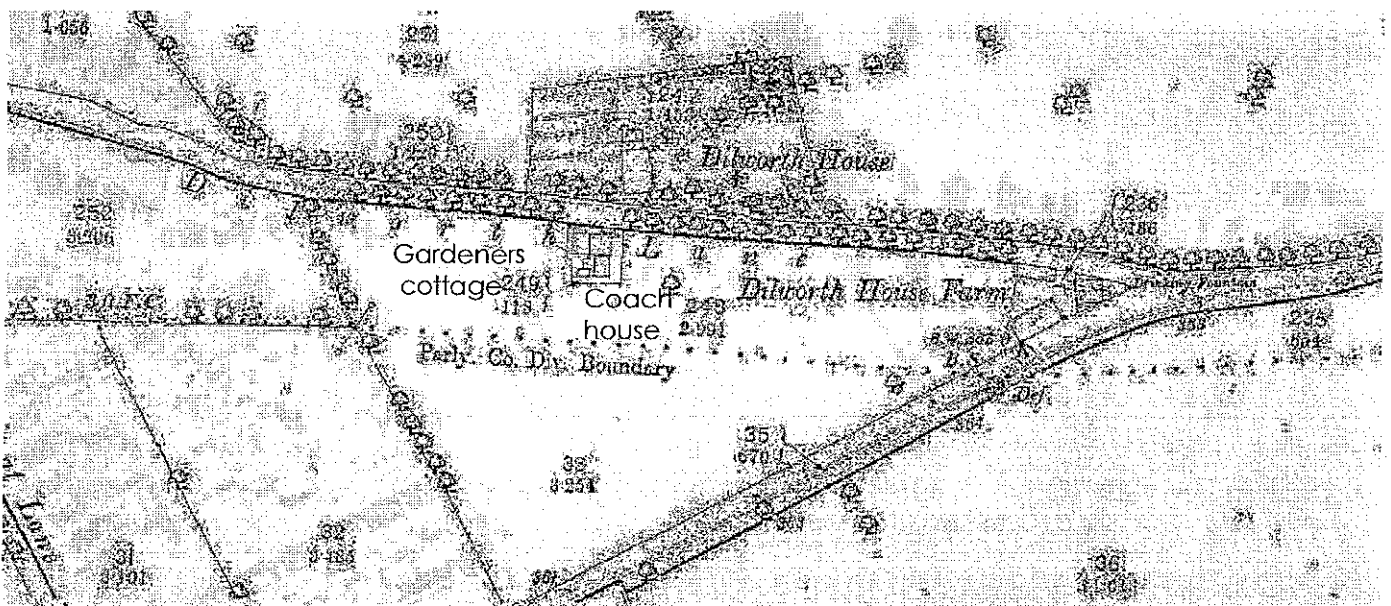


Fig. 33. First edition OS map, indicating the coach house situated on Dilworth House Farm.

As it was a coach house building to the farm, the cottage maintains no great historical significance, it is nevertheless an attractive property.

A two storey hipped roof property, now separated into two dwellings. Gardeners Cottage is predominantly a stone building sand stone window surrounds. Of particular note is the portal window situated centrally to the first floor of No.39, which was mirrored on No.41 when converted by Michael Rayner Associates in 1985. New double glazed windows replaced the single glazed timber units. The majority of the original building remains

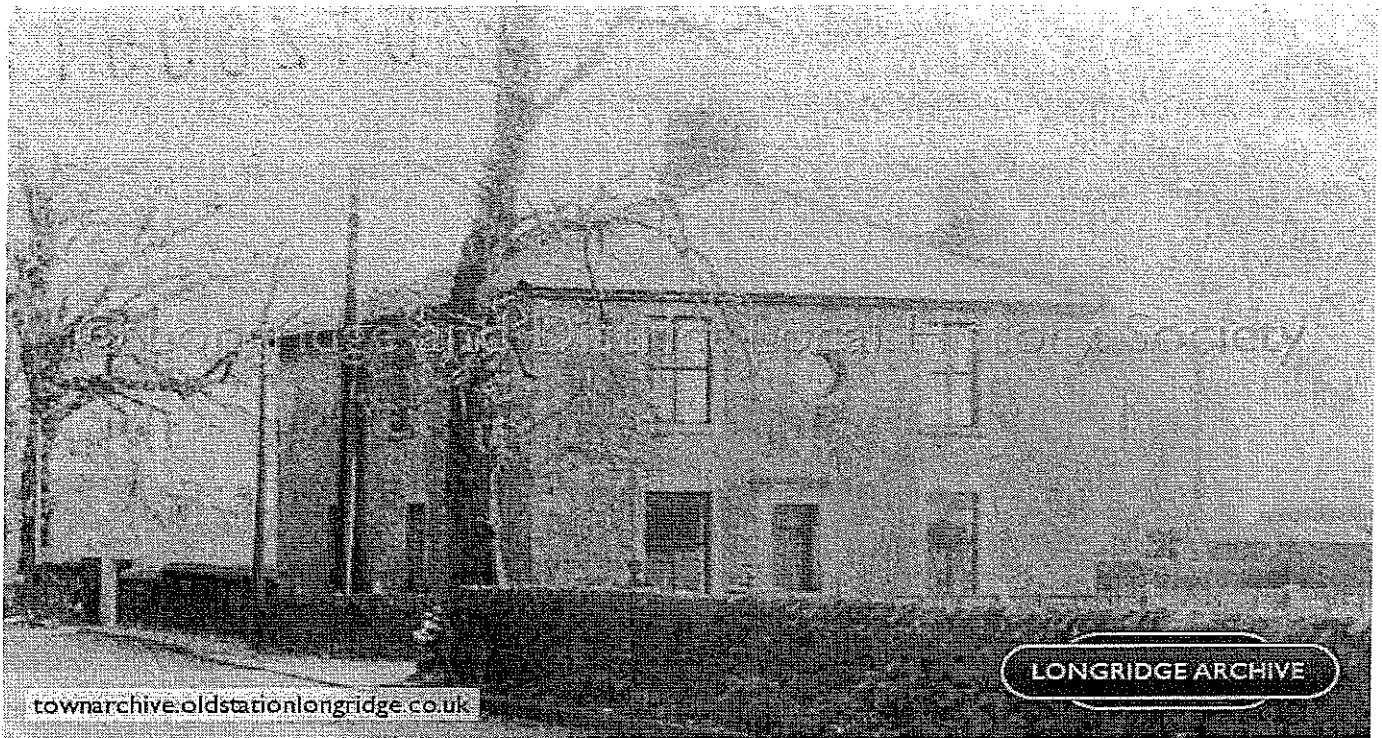


Fig. 34 Photograph taken 1176. West elevation of No. 39 Dilworth Lane. Note the unusual portal window, later echoed in the conversion of Gardeners Cottage.



Fig. 35 Same elevation, as seen today depicts the large conservatory addition.

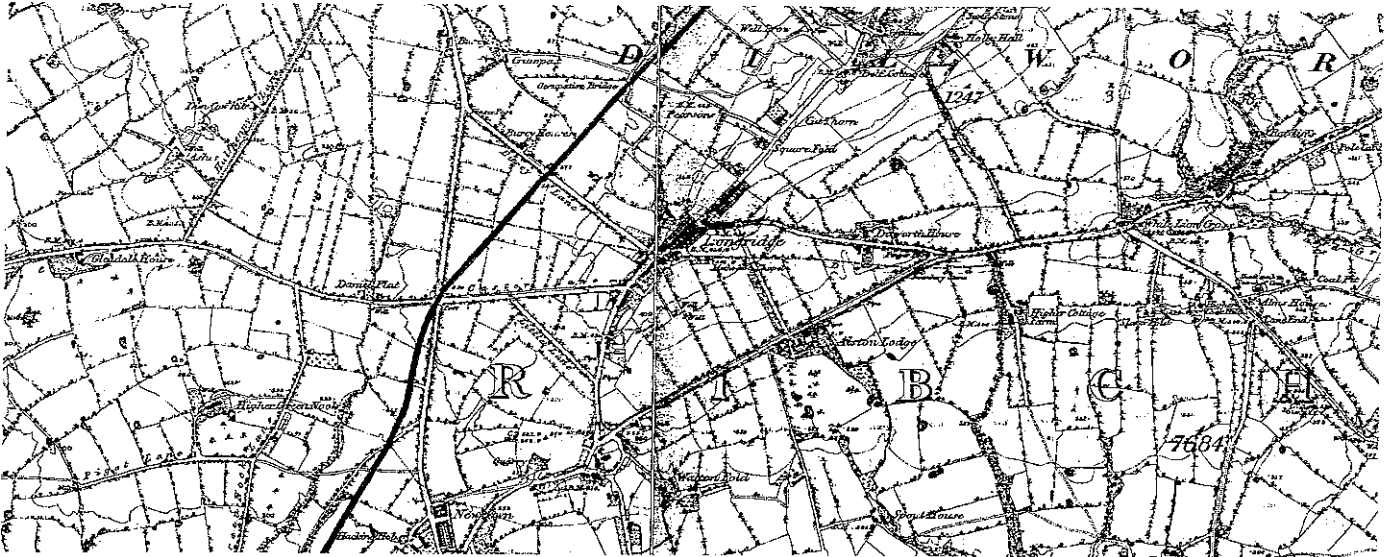


Fig. 36 Map 1845




Fig. 37 Aerial view 1940



Fig 38 Aerial view 1960

References:

Ribble Valley Borough Council
Lancashire County Council
Longridge Archive
MARIO maps

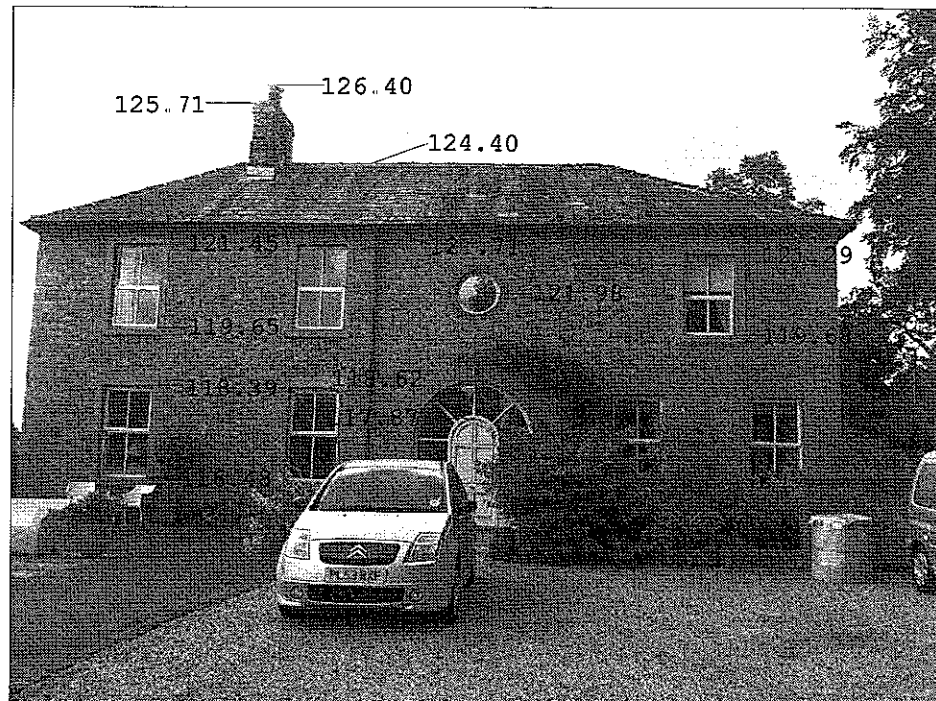


SURVEY ORIENTATED TO MAGNETIC NORTH

Title : C:\Surveys\DILWORTH\DILWORTH
 Subject : SITE SURVEY
 Comment : created using ISS v9.80.10
 Comment : created on 2011.07.01 22:04
 Comment : units of survey are metres


Station	Easting	Northing	Level
STN1	361177.344	437247.161	115.267
STN2	361240.356	437235.596	113.934
STN3	361169.140	437268.750	115.701
STN4	361158.771	437232.902	115.401

320120051P

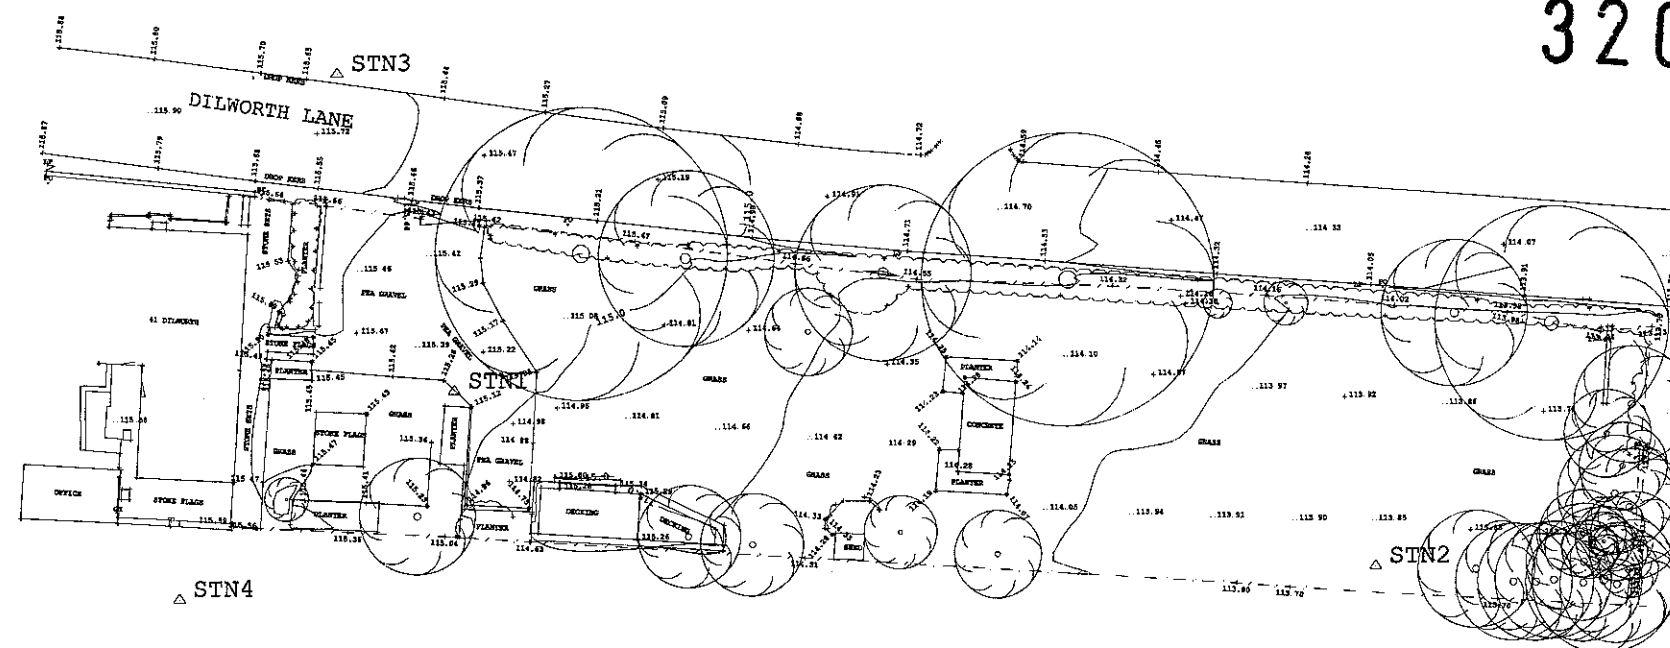

All elevations relate to O.S.B.M.
 Survey grid to National Grid using
 OSGB36(2) Transformation

G J BROOKES LTD
 LAND SURVEYORS & SITE ENGINEERS

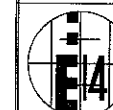

14 Joyce Avenue
 Blackpool Lancashire
 FY4 4HL
 Tel: 01253 766135 Mobile 07973 266034
 email gjbrookesltd@hotmail.com


Client
 Complete Property Managment

Issue To Mr D Norris
 Project
 Proposed Development
 41 Dilworth Lane
 Longridge Preston


Title
 Site Survey

Date 1/07/2011	Scale 1:2508A1		
Drawn By G.J.B.	Job No.	Dwg No.	Rev
Checked By	1432	1	



4372002N

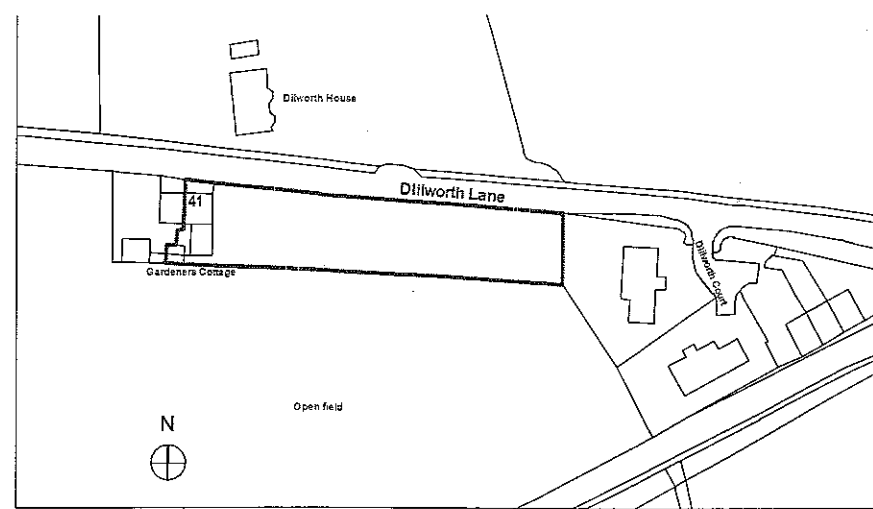


Site Plan 1:1000

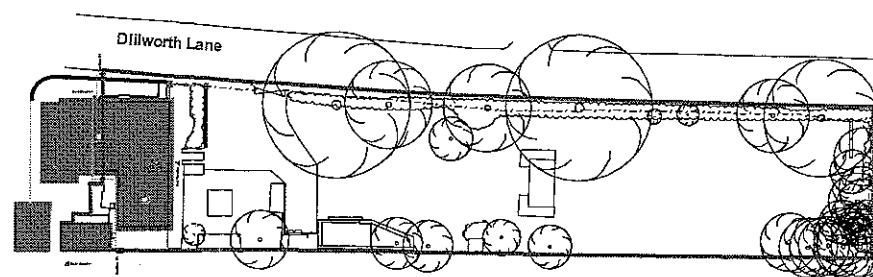

Block Plan 1:500

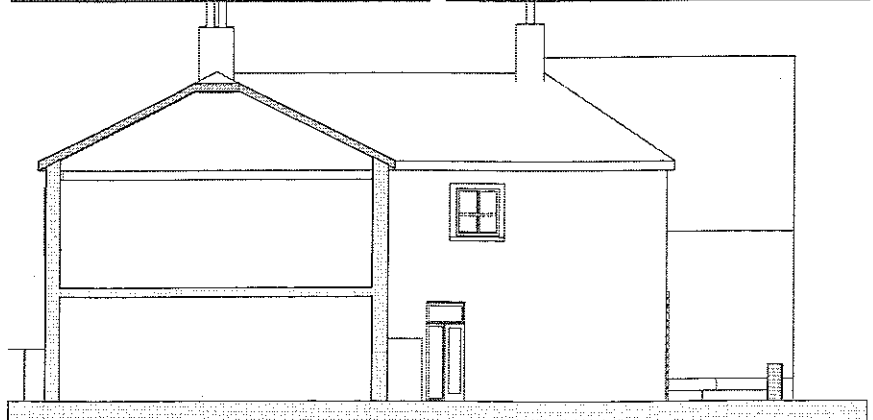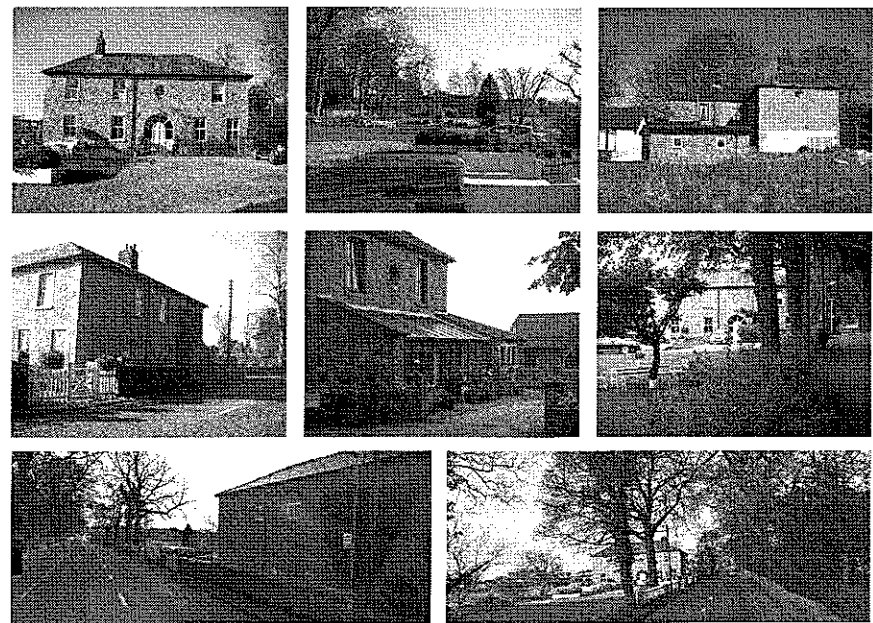


Section 01 1:100

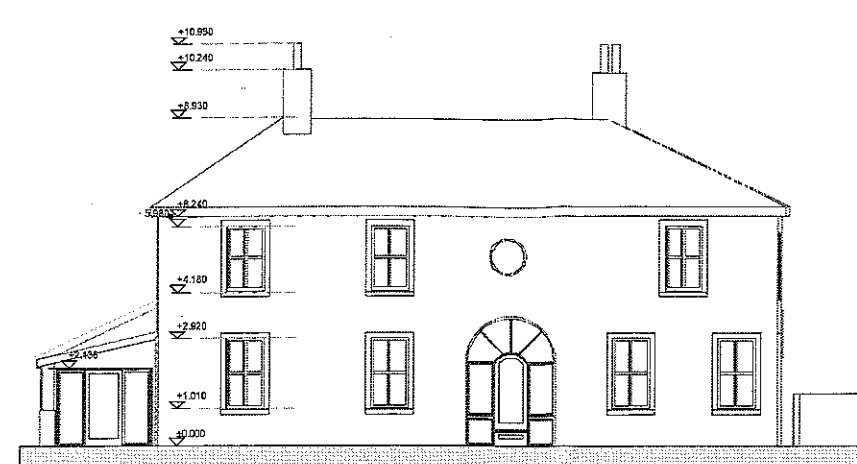

Elevation East 1:100




Elevation South 1:100

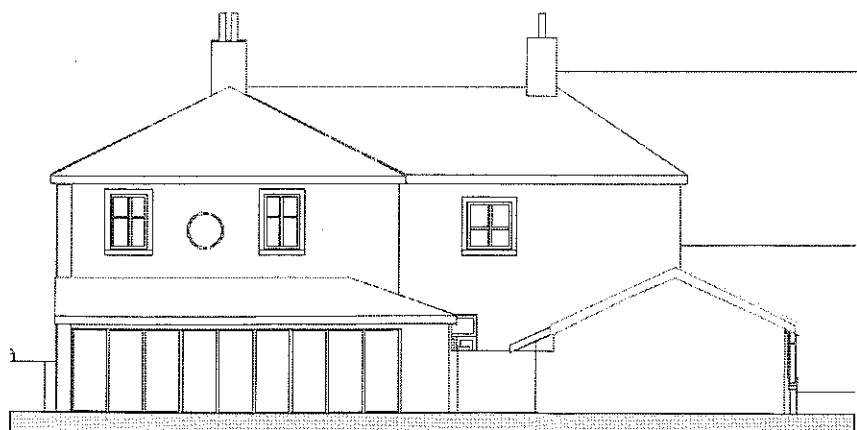


Elevation West 1:100



Elevation North 1:100

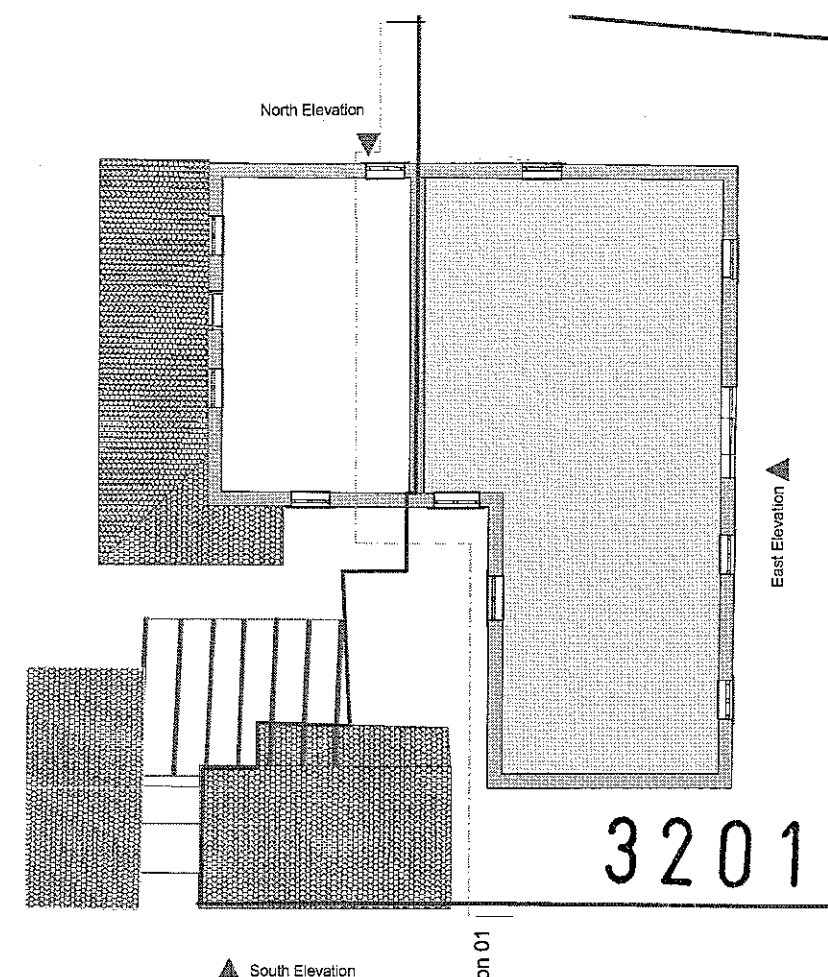

First 1:100

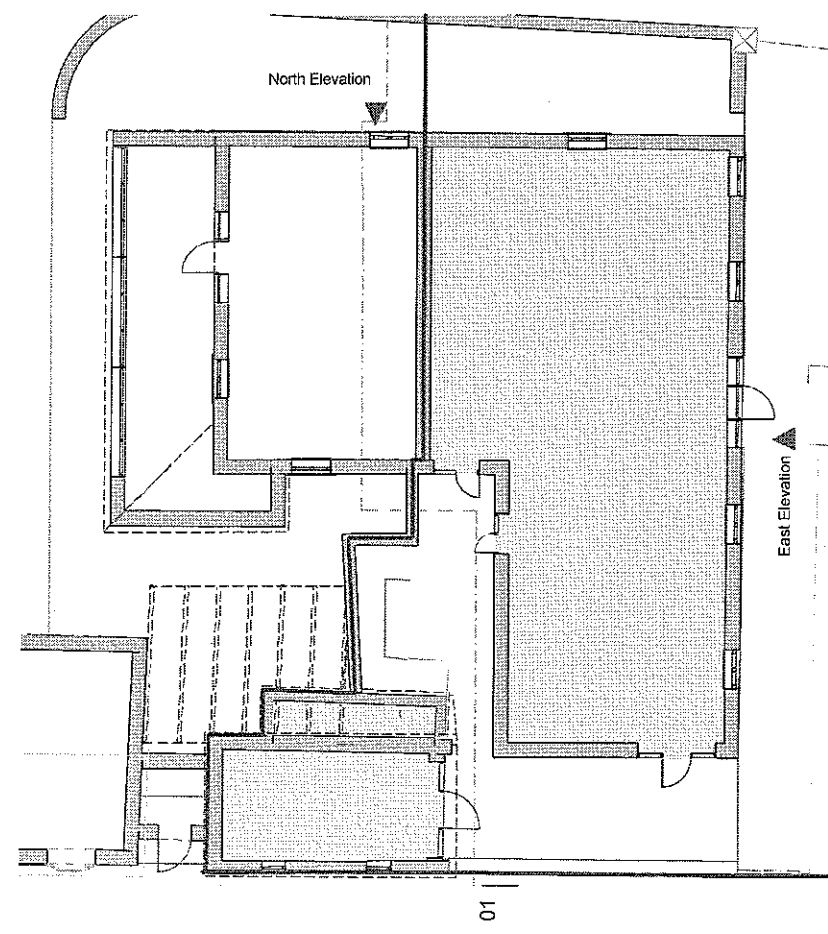

Ground Floor 1:100

NOTES
This drawing must NOT be scaled.
The Contractor is to check all dimensions on site.
This drawing and the ideas and building works depicted are the copyright of A-tek and may not be used without the written permission of A-tek. All dimensions are to be checked by the contractor and client. Dimensions must be checked on site before construction and for production of elements. Any discrepancies are to be reported to the Architect. This drawing is to be used in conjunction with all associated Architectural or consultant details & specifications. This drawing is for illustrative purposes only and does not form part of any contract.

By	Date	Description	Revision

320120051P

A-tek
architecture & design


21 Fosse Road
Ashton
Preston
PR2 4AD
01772721046
07746225544

PROJECT
41 Dilworth Lane
Longridge,
Lancashire
PR3 3BT


CLIENT
Mr/Mrs. Norris
41 Dilworth Lane
Longridge,
Lancashire
PR3 3BT

DRAWING ORIGINATOR TA
DRAWING TITLE
Existing Dwelling


Job No.	045
Drawn date	12.07.11
Scale	Varies @ A1
Drawing status	Planning
Discipline Code	Comp
Proj No.	045
Floor level	001P
Drawing No.	
Revision	

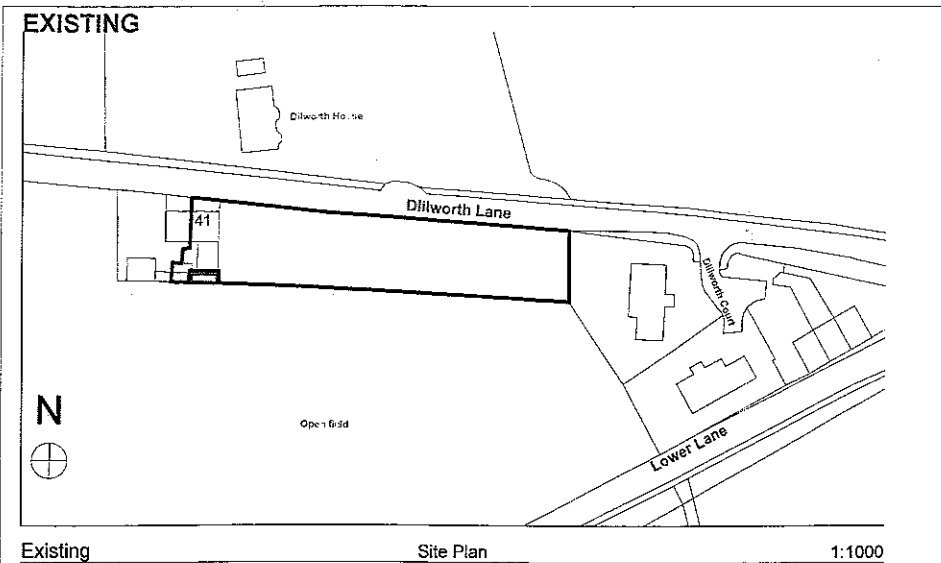

Existing Site Plan 1:1000

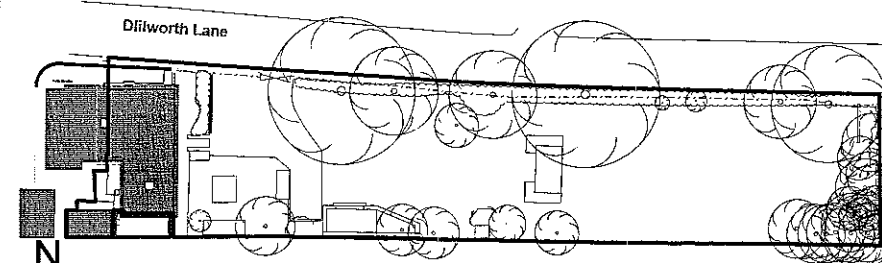

Existing Block Plan 1:500

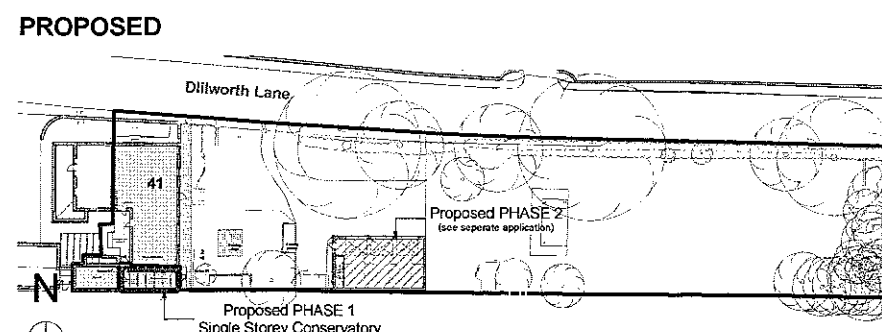


Proposed Site Plan 1:500




Proposed Section E4 1:100 Proposed Section E3 1:100

PROPOSED

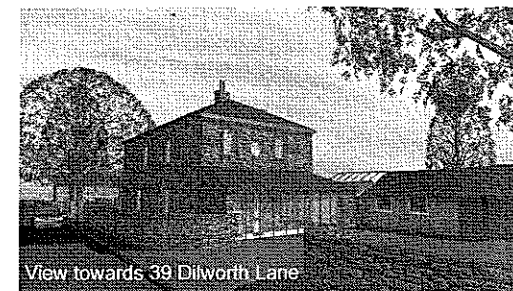


View towards 39 Dillworth Lane

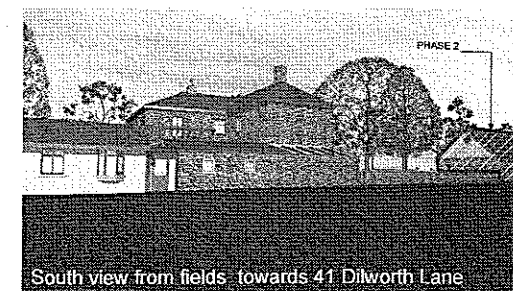


South view from fields, towards 41 Dillworth Lane




East view from garden area

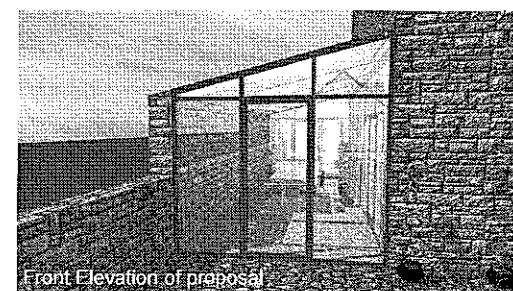


Front Elevation of proposal

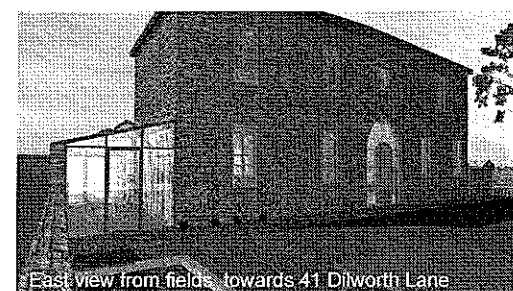


East view from fields, towards 41 Dillworth Lane

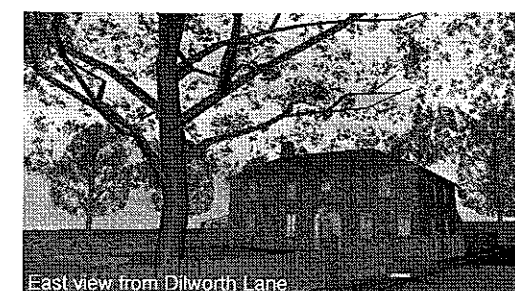


East view from Dillworth Lane

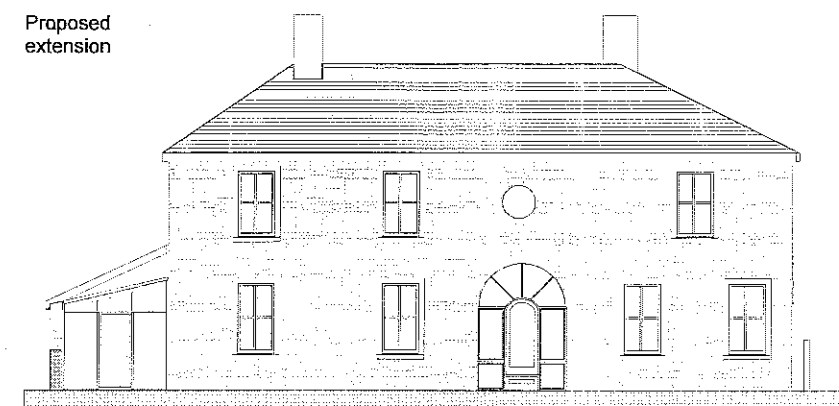


Proposed East Elevation E1 1:100

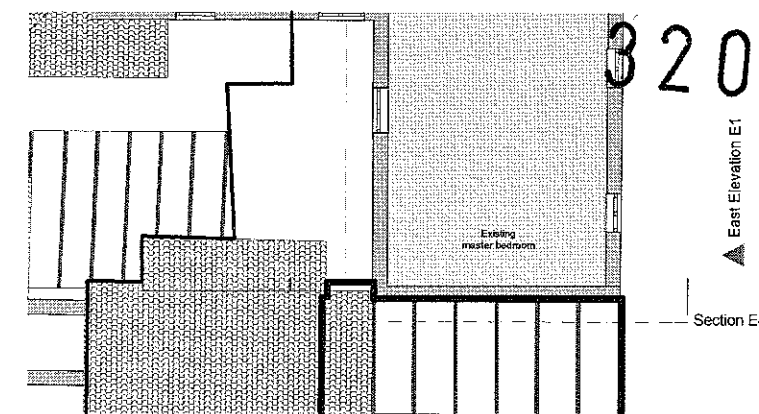

Proposed First Floor 1:100

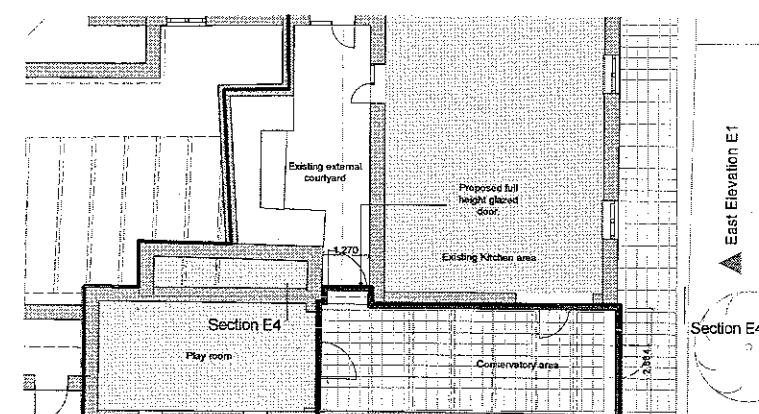

Proposed Ground Floor 1:100

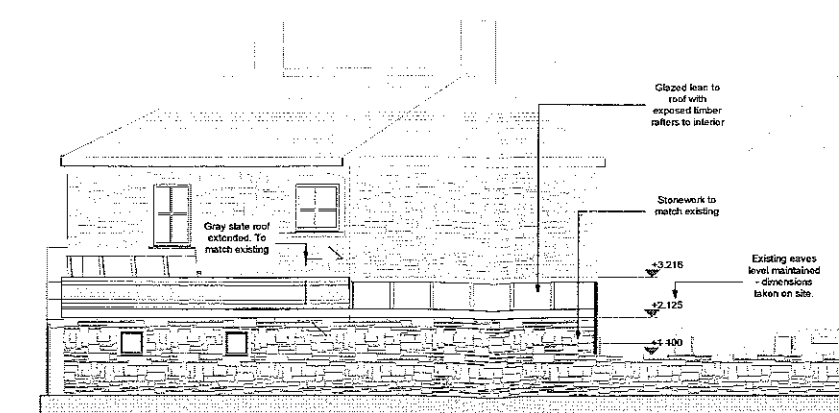

Proposed South Elevation E2 1:100

PROPOSED

NOTES
This drawing must NOT be scaled.
The Contractor is to check all dimensions on site.
This drawing and the ideas and building works depicted are the copyright of A-tek and may not be used copied or amended without written permission of A-tek. All dimensions are to be checked by the Contractor and checked on site before construction and for finalisation of elements. Any discrepancies are to be reported to the Architect. This drawing is to be read in conjunction with all associated Architectural or consultants details & specifications. This drawing is for illustrative purposes only and does not form part of any contract.

By	Date	Description	Revision
IM	18.08.11	Boundary revised	01
IM	02.01.12	Single Storey	02

320120051P

A-tek
architecture & design

21 Powis Road
Aston
Lancashire
PR2 1AD
01772721046
0774822544


PROJECT
41 Dillworth Lane
Longridge,
Lancashire,
PR3 3ST

CLIENT
Mr/Mrs. Norris
41 Dillworth Lane
Longridge,
Lancashire,
PR3 3ST

DRAWING ORIGINATOR IM
DRAWING TITLE
Existing &
PHASE 1
Proposed Single Storey Conservatory

Job No.	D45
Drawn date	12.07.11
Scale	Varies@A1
Drawing status	Planning
Discipline Code	Comp
Proj No.	045
Floor level	-
Drawing No.	002EP
Revision	02

320120051P

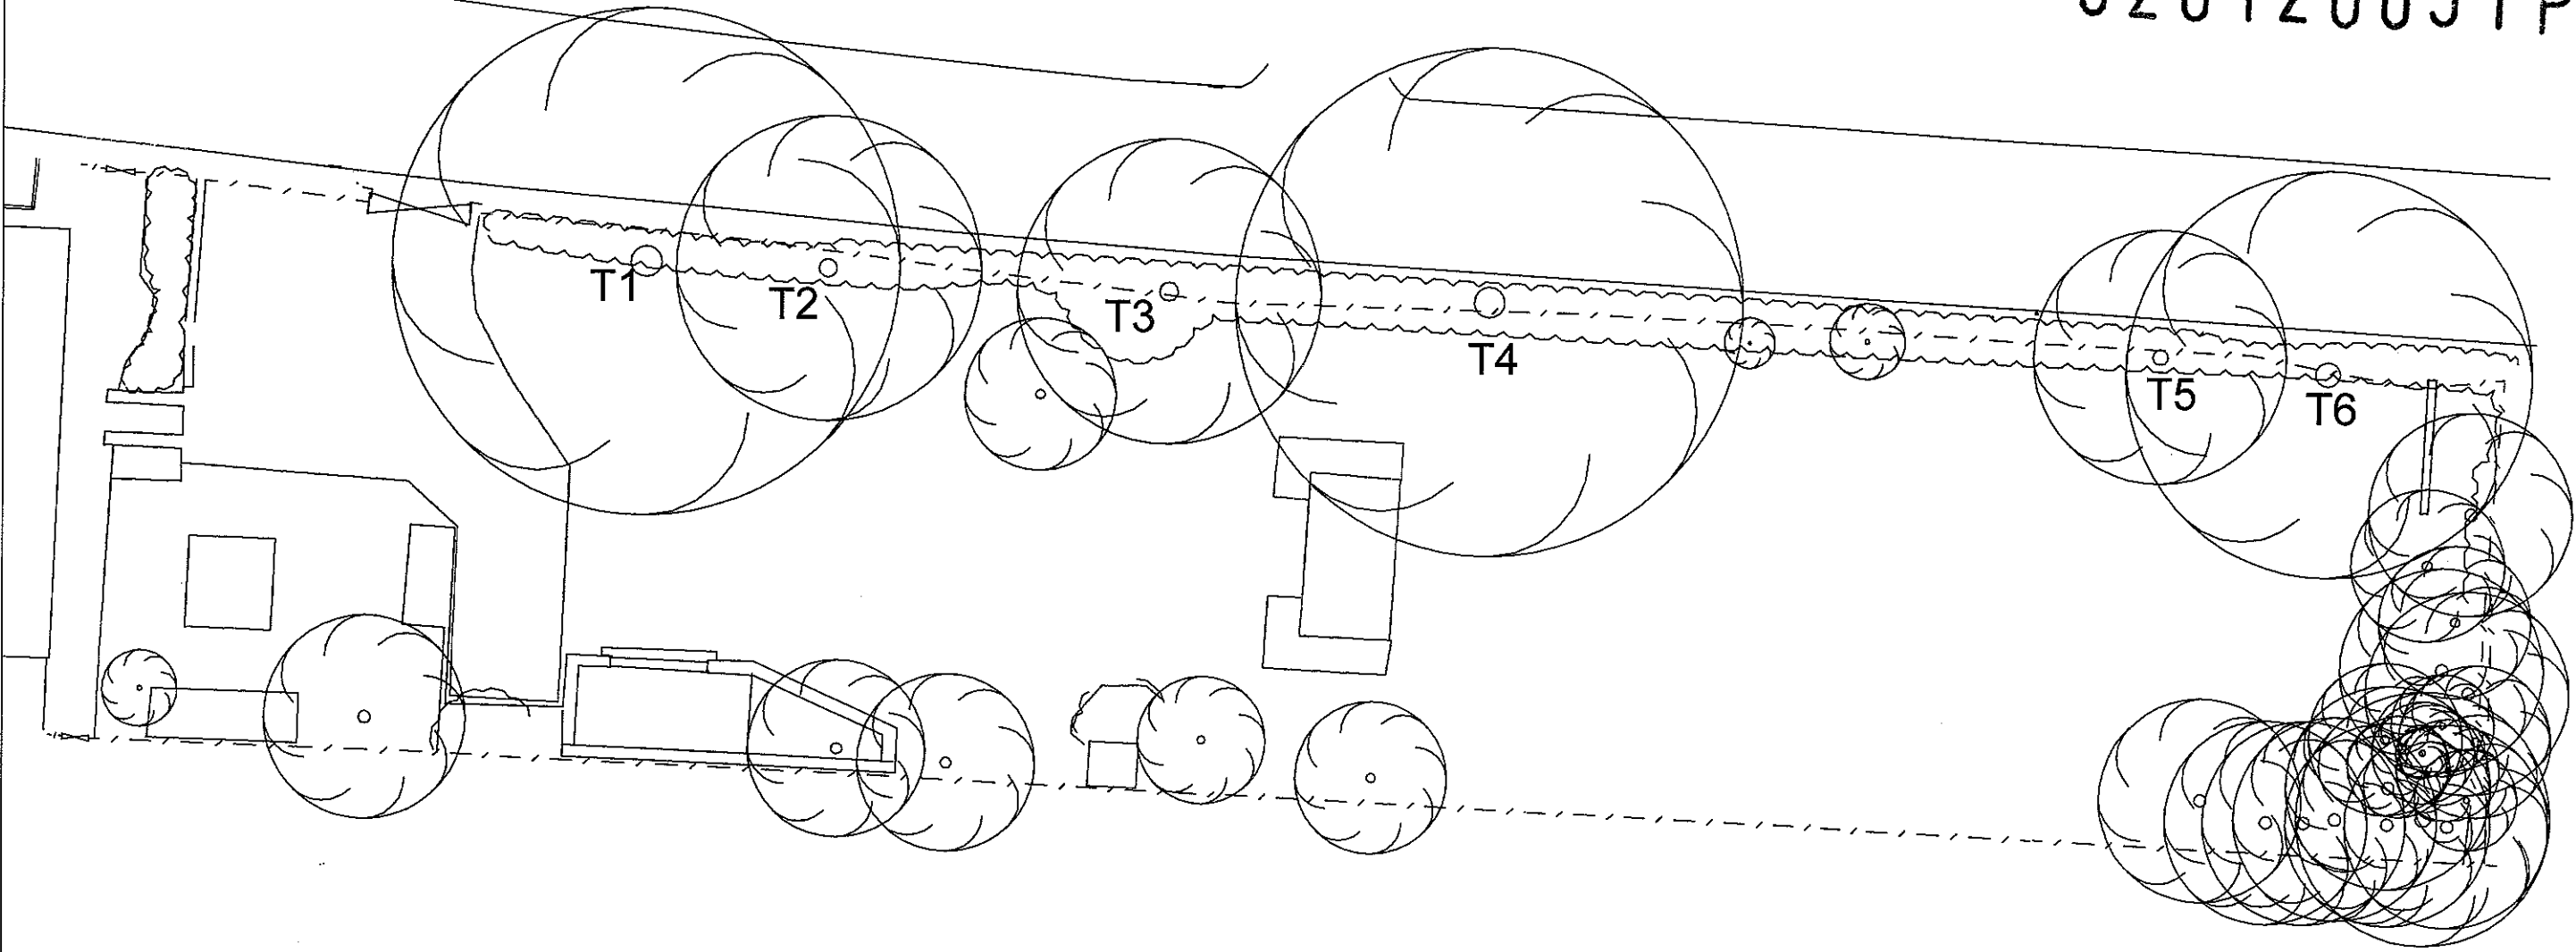

DRAWING TITLE
Tree numbering site plan

DRAWING No
T-001

SCALE @ A3
NTS