



Council Offices, Church Walk, Clitheroe, Lancashire. BB7 2RA Tel: 01200 425111 www.ribblevalley.gov.uk

FAO Louise

For office use only

Application No

320120143 P

Date received

Fee paid £

Receipt No:

22 MAR 2012

FOR THE
Application for consent to display an advertisement(s)

Town and Country Planning (Control of Advertisements) (England) Regulations 2007

You can complete and submit this form electronically via the Planning Portal by visiting www.planningportal.gov.uk/apply

Publication of applications on planning authority websites

Please note that the information provided on this application form and in supporting documents may be published on the Authority's website. If you require any further clarification, please contact the Authority's planning department.

Please complete using block capitals and black ink.

It is important that you read the accompanying guidance notes as incorrect completion will delay the processing of your application

1. Applicant Name and Address

Title: First name:
Last name:
Company (optional):
Unit: House number: House suffix:
House name:
Address 1:
Address 2:
Address 3:
Town:
County:
Country:
Postcode:

2. Agent Name and Address

Title: First name:
Last name:
Company (optional):
Unit: House number: House suffix:
House name:
Address 1:
Address 2:
Address 3:
Town:
County:
Country:
Postcode:

3. Site Address Details

Please provide the full postal address of the application site.

Unit: House number: House suffix:

House name: La Scala

Address 1: Longsight Road

Address 2: Clayton le Dale

Address 3:

Town: Preston

County:

Postcode (optional): PR1 8TN

Description of location or a grid reference (must be completed if postcode is not known):

Easting: Northing:

Description:

4. Pre-application Advice

Has assistance or prior advice been sought from the local authority about this application? ☐ Yes ☒ No

If Yes, please complete the following information about the advice you were given. (This will help the authority to deal with this application more efficiently)

Please tick if the full contact details are not known, and then complete as much as possible: ☐

Officer name:

Reference:

Date (DD/MM/YYYY):
(must be pre-application submission)

Details of pre-application advice received?

5. Neighbour and Community Consultation

Have you consulted your neighbours or the local community about the proposal? ☐ Yes ☒ No

If Yes, please provide details:

6. Authority Employee / Member

With respect to the Authority, I am:

Do any of these statements apply to you?

(a) a member of staff

☐ Yes ☒ No

(b) an elected member

(c) related to a member of staff

(d) related to an elected member

If Yes, please provide details of the name, relationship and role

7. Type of Proposed Advertisement(s)

Please describe the proposed advertisement(s):

Signage

Please indicate the number of the following types of advertisement(s) you are applying for:	Number of advertisement(s)
Application for fascia sign(s)	<u>4</u>
Application for a projecting or hanging sign(s)	<u>2</u>
Application for a hoarding(s)	<u>X</u>
Other	<u>4</u>

If you selected Other, please describe:

8. Location of Advertisement(s)

Is the advertisement you are applying for already in place? ☒ Yes ☒ No

If Yes, please provide details of when the use or work started:

Is an existing advertisement(s) to be removed and replaced by the advertisement(s) in this proposal?

☒ Yes ☐ No ☐ Not applicable

If Yes to either or both above, please show the existing sign(s) on an elevation drawing or photograph and state the references for the drawing(s) or photographs.

Elevation Sent via Email - Images of Existing Signage also Sent.

Will the proposed advertisement(s) project over a footpath or other public highway? ☐ Yes ☒ No

SDate: 2010-09-10 4:53 Revision: 2009 5

9. Advertisement Period

Please state the period of time for which consent is sought for the advertisement:

From

2012

To

2018

date (DD/MM/YYYY)

10. Interest in the Land

Does the applicant own the land or buildings where the adverts are to be placed?

☒ Yes☐ No

If No, has the permission of the owner or any other person entitled to give permission for the display of an advertisement been obtained?

☒ Yes☐ No

If No, why not?

11. Details of Proposed Advertisement(s)

Please provide a full description of each proposed advertisement (e.g. fascia sign, box sign, projecting sign, hoarding, flag etc)

	Advertisement 1	Advertisement 2	Advertisement 3
Type:	Block letters x 2	Banner Arrows x 2	2x Wall Paints
a) The height from the ground to the base of the advertisement (in metres)	6m	4m	1.5m
b) The dimensions of the proposed advertisement (H x W x D) (in metric)	1203 x 3.5m	2m	1500 x 800
c) The maximum height of any of the individual letters and symbols (in metric)	1203mm	610mm	800mm
d) The colour of the text and background	terracotta	Silver frame, Cream	Cream + terracotta
e) Materials of the proposed sign(s)	Aluminium	Banner material + Stainless Arms	Aluminium panel
f) The maximum projection of advertisement from the face of the building	60mm	600mm	20mm
Will any of the sign(s) be illuminated	Yes ☐ No ☒	Yes ☐ No ☒	Yes ☐ No ☒
If Yes for any of the proposed signs, answer g), h) and i)			
g) Details of method of illumination (internally illuminated/externally illuminated)	X	X	X
h) Illuminance levels (cd/m ²)	X	X	X
i) Will the illumination be static or intermittent?	X	X	X

12. Planning Application Requirements - Checklist

Please read the following checklist to make sure you have sent all the information in support of your proposal. Failure to submit all information required will result in your application being deemed invalid. It will not be considered valid until all information required by the Local Planning Authority has been submitted.

The original and 3 copies of a completed and dated application form: ☒

Drawings

The drawing of the proposed advertisement should show its dimensions and position on the land or building in question. For a sign, the drawing should indicate the materials to be used, fixings, colours, height above the ground and, where it would project from a building, the extent of the projection.

A site location plan should also be provided which identifies the proposed position of the advertisement and location of the site by reference to at least two named roads. It should be drawn to an identified scale and show the direction of North. Ordnance Survey maps are not required. Photographs and photomontages may be used. The original and 3 copies of each drawing should be provided: ☒

Description of signs, size and illumination

The type of each sign for which application is being made, e.g. fascia, projecting box, pole-mounted free-standing, should be shown, together with the dimensions of each sign. If any of the signs are to be illuminated please describe the type of illumination, e.g. internal, external, floodlight, etc, and whether the illumination will be static, flashing, or have moving parts. The original and 3 copies of each description should be provided: ☒

The original and 3 copies of a plan which identifies the land to which the application relates drawn to an identified scale and showing the direction of north: ☒

The original and 3 copies of other plans and drawings or information necessary to describe the subject of the application: ☒

The correct fee: ☒

Premium

Owner's consent:

It is a condition of every consent granted by or under the Regulations that, before displaying any advertisement, the permission of the owner of the land or other person entitled to grant permission must be obtained. To display any advertisement without this permission is an offence, open to immediate prosecution.

Where the site is within the boundaries of a highway, evidence that the application is acceptable to the highway authority must be provided.

13 Declaration

I/we hereby apply for planning permission/consent as described in this form and the accompanying plans/drawings and additional information.

Signed - Applicant:

Or signed - Agent:

Date DD/MM/YYYY:

(date cannot be pre-application)

14 Applicant Contact Details

Telephone numbers

Country code: National number: Extension number:

Country code: Mobile number (optional):

Country code: Fax number (optional):

Email address (optional):

15. Agent Contact Details

Telephone numbers

Country code: National number: Extension number:

Country code: Mobile number (optional):

Country code: Fax number (optional):

Email address (optional):

SALES @ Heckford Exhibitions . Co. UK

16. Site Visit

Can the site be seen from a public road, public footpath, bridleway or other public land? ☒ Yes ☐ No

If the planning authority needs to make an appointment to carry out a site visit, whom should they contact? (Please select only one)

☒ Agent

☐ Applicant

☐ Other (if different from the agent/applicant's details)

If Other has been selected, please provide:

Contact name:

Telephone number:

Email address:

320120143P

ITALIAN
RESTAURANT
The Jersey Servant

OPEN

W356 WNS

PJ09 NPZ






320120143P



320120143P



320120143

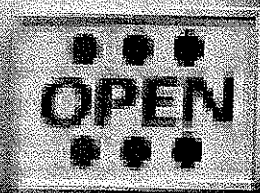

MON - SAT
ALL EVENING
2 COURSES
£7.99

320120143P



TOUR
RESTAURANT

20143

320120143P



320120143P



Detail of
colours

**O
P
E
N**

**ALL
DAY**

BANNER SIGN A1

**S
E
R
V
E
D**
**B
R
E
A
K
F
A
S
T**
**FROM
7AM**

BANNER SIGN A2



DISABLED TOILET DOOR

**FABIOLA
BIANCA
CARINA
ANGELINA
GINA
CARLOTTA
MARIA
ISABELLA
FRANCESCA
ANNA
GABRIELLA**

FEMALE TOILET DOOR

**ENRICO
LUIGI
GIORGIO
FABRIZIO
ENZO
ALFREDO
MARIO
GIVANNI
EMILIANO
DINO**

MALE TOILET DOOR

320120143P

TIGGIS

**AUTHENTIC
ABRUZZO
CUISINE**

**SELECTED
WINES &
CHAMPAGNES**

**SPECIALITY
COCKTAILS
& LIQUEURS**

**ITALIAN
COFFEES
& ENGLISH TEAS**

SIGN B1

TIGGIS

**OPEN
ALL DAY**

**ENGLISH & CONTINENTAL
BREAKFASTS
SERVED FROM 7AM**

**GOURMET
BAR SNACKS**

**DELICIOUS SELECTION OF
LIGHT MEALS**

**WIDE SELECTION OF
DRAUGHT BEERS
& CONTINENTAL
BOTTLED LAGERS**

SIGN B2

TIGGIS

**AUTHENTIC
ABRUZZO
CUISINE**

**SELECTED
WINES &
CHAMPAGNES**

**SPECIALITY
COCKTAILS
& LIQUEURS**

**ITALIAN
COFFEES
& ENGLISH TEAS**

SIGN B3

TIGGIS

**OPEN
ALL DAY**

**ENGLISH & CONTINENTAL
BREAKFASTS
SERVED FROM 7AM**

**GOURMET
BAR SNACKS**

**DELICIOUS SELECTION OF
LIGHT MEALS**

**WIDE SELECTION OF
DRAUGHT BEERS
& CONTINENTAL
BOTTLED LAGERS**

SIGN B4

TIGGIS

**BAR &
RESTAURANT**

**BAR &
RESTAURANT**

**BAR &
RESTAURANT**

**BAR &
RESTAURANT**

**BAR &
RESTAURANT**

SIGN C

Example of colour





Example of colour


RESERVED

320120143

SIGNAGE DETAILS 1
PROPOSED EXTERIOR ELEVATIONS

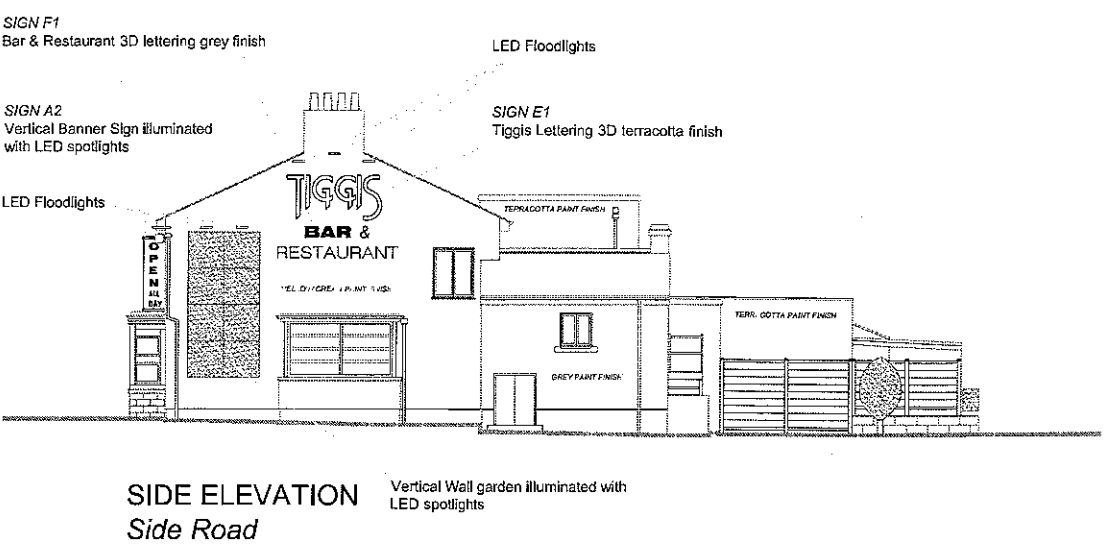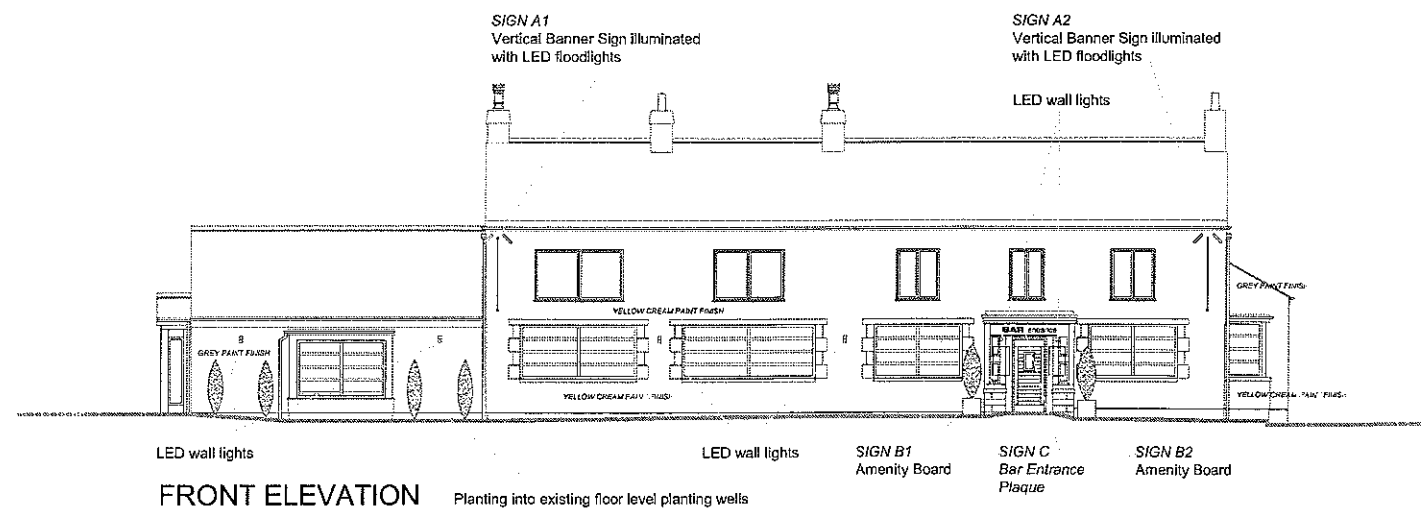

320120143P

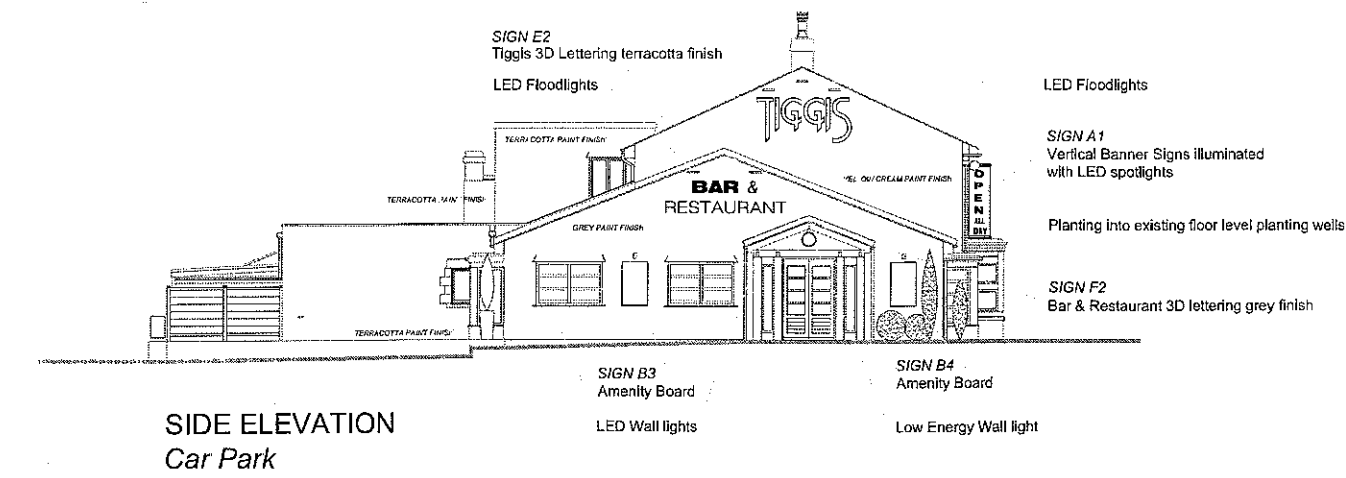

PAINT FINISHES - All from Dulux Weathershield Range

GREY PAINT FINISH -	00NN 37/000
TERRACOTTA PAINT FINISH -	50YR 23/365
YELLOW CREAM PAINT FINISH -	BUTTERMILK
FASCIA PLINTH -	30BB 21/014
ENTRANCE TIMBERS -	30BB 21/014
WINDOW FRAMES	


REVISIONS
a 07-11-11 Front sign removed
b 20-01-12 LED wallwashers removed LED floodlights added. Tiggis entrance sign removed vertical garden at rear removed

Do not scale. Written dimensions to be used in preference to scaled dimensions.
All dimensions to be checked on site by contractor and all discrepancies to be reported to the designer.
Drawing subject to copyright and is not to be reproduced in part or in whole without approval.

	CLIENT:	SARLE LTD.	
	PROJECT:	TIGGIS BAR & RESTAURANT, LONGSIGHT RD. BLACKBURN	
	DWG TITLE:	SIGNAGE DETAILS 1	
	SCALE:	1:100	DATE: OCT. 2011
CHRIS RAMAN DESIGN 17 FIVE OAKS ROAD STANLEY LANCASHIRE	DWG NO:	11/143/07	REV: b

SIGN A1

Vinyl Banner signs with stainless steel fixing poles, cream background with dark grey lettering - double sided

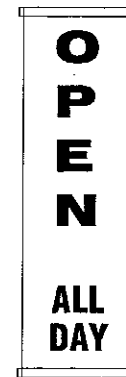

625

SIGN A2



800

SIGN B1

Amenity Board signs with flat outer frame, cream background with dark grey lettering, Tiggis lettering in terracotta - exact wording to be agreed



450


SIGN B2



1210


SIGN B3

Amenity Board signs with flat outer frame, cream background with dark grey lettering, Tiggis lettering in terracotta - exact wording to be agreed

 

700

SIGN B4

 

320

SIGN C

Entrance sign illuminated box, dark grey frame and background panel with cream lettering




2180

320120143P

SIGN D


New Post Board signs to existing post with flat outer frame, cream background with dark grey lettering, Tiggis lettering in terracotta - exact wording to be agreed

 

800

SIGN E1, E2

Tiggis Logo sign 3D letters - colour of letters terracotta

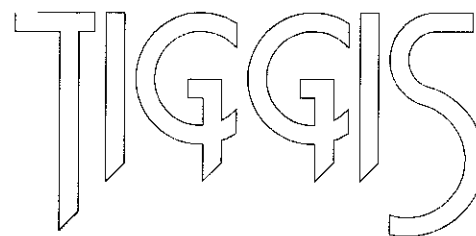

1203

SIGN F1, F2

Bar & Restaurant sign 3D letters - colour of letters dark grey



339

Letter and Background colours to match Dulux colour range: -
Cream - Buttermilk
Grey - 30BB 21/014
Terracotta - 50YR 23/365
Sample colours to approval

Do not scale. Written dimensions to be used in preference to scaled dimensions.
All dimensions to be checked on site by contractor and all discrepancies to be reported to the designer.
Drawing subject to copyright and is not to be reproduced in part or in whole without approval.

REVISIONS


a 07-11-11 Front sign removed
b 20-01-12 Sign G removed, other signs with letters in 3D and back illumination omitted

 RAINE, ALISON 10A, 5-21A CASTLEMAN DE LA PLAZA CIVIL, CASTELLON SPAIN T/F: 0034 654 80006 M: 0034 61563717 Email: chris@chrisrainedesign.co.uk	CLIENT:	SARLE LTD.	
	PROJECT:	TIGGIS BAR & RESTAURANT, LONGSIGHT RD, BLACKBURN	
	DRAWN BY:	SIGNAGE DETAILS 2	
	SCALE:	1:20	DATE: NOV. 2011
	DWG NO:	11/143/08	REV: b

AMENITY BOARD DETAILS

SCALE 1:10

SIGN B1

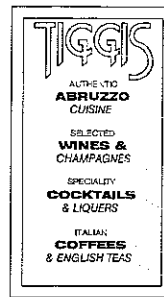

Logo graphics supplied by client
colour 50YR 23/365

Amenity board background
colour Buttermilk

Lettering colour 30BB 21/014

Verdana
Swiss721 Blk Ex BT
Swiss721 BT Italic


Location of amenity boards to each side of bar entrance
Panel size 800mm x 450mm
Exact wording to be agreed

SIGN B3



Location of amenity boards to each side of main entrance
Panel size 1210mm x 700mm
Exact wording to be agreed

SIGN C

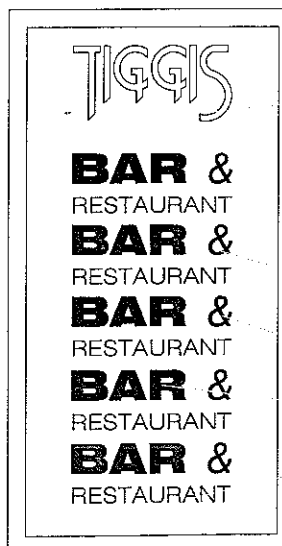

Logo graphics supplied by
client colour white

Amenity board background
colour 30BB 21/014

Lettering colour in vertical
stripes as the Italian flag

Swiss721 BT italic

Swiss721 Blk Ex BT

Swiss721 Lt Ex BT

Location of sign board to existing post
Panel size 1500mm x 800mm
Exact wording to be agreed

SIGN B2



Door colour 30BB 21/014

Lettering colour Buttermilk

Swiss721 Blk Ex BT
Swiss721 BT Italic

SIGN B4



INTERNAL SIGNAGE DETAILS


SCALE 1:10

MALE TOILETS DOOR



Location vinyl lettering to outer toilet lobby doors
Overall approx. panel size to apply lettering 1500mm x 500mm

DISABLED PERSONS TOILET DOOR

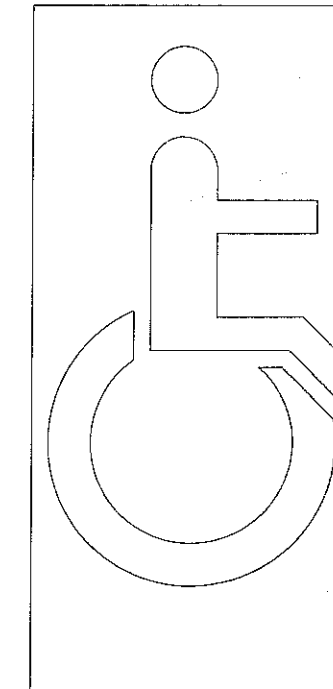

Door colour 30BB 21/014

Symbol colour Buttermilk

Location vinyl lettering to outer toilet door
Overall approx. door size to apply symbol
1900mm x 950mm

REVISIONS

a 07-11-11 Front sign removed, toilet door signs amended,
amenity wording amended

FEMALE TOILETS DOOR



320120143P

Do not scale. Written dimensions to be used in preference to scaled dimensions.
All dimensions to be checked on site by contractor and all discrepancies to be reported
to the designer.
Drawing subject to copyright and is not to be reproduced in part or in whole without
approval


	CLIENT:	SANLED LTD.	
	PROJECT:	TIGGIS BAR & RESTAURANT, LONGSIGHT RD, BLACKBURN	
	DWG TITLE:	SIGNAGE DETAILS 3	
	SCALE:	1:10	DATE:
TIGGIS BAR & RESTAURANT, 3-21A CASTLETON MILL PLAZA, 220-240 CASTLETON DRIVE, T.1.F. 00351 9164 510000, UK. 01524 610052/577		DWG NO:	11/143/10
14062011/00			

EXISTING SITE PLAN

Stables

320120143P

Oak House

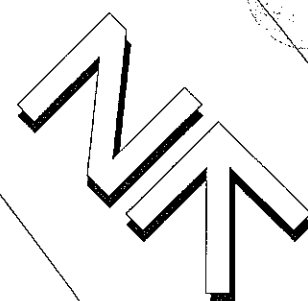

LANDSCAPED AREA

LANDSCAPED AREA

GRASSED GARDEN AREA

GRASSED GARDEN AREA

RESTAURANT

RESTAURANT

RESTAURANT

ENTRANCE

CAR PARK ELEVATION

CAR PARK

CAR PARK

CAR PARK ENTRANCE

FRONT ELEVATION


E/EXIT

Pond

Do not scale. Written dimensions to be used in preference to scaled dimensions.
All dimensions to be checked on site by contractor and all discrepancies to be reported to the designer.
Drawing subject to copyright and is not to be reproduced in part or in whole without approval


CHRIE RAMO design 50/51, ALCOVE 101, 3-21A CASTLETON GARDENS TOTTENHAM, NORTH YORKSHIRE TJ/F 01234 567 89010 M: 01234 5678901	CLIENT: SANLED LTD.	
	PROJECT: TIGGIS BAR & RESTAURANT, LONGSIGHT RD, BLACKBURN	
	DRAWING TITLE: PROPOSED SITE PLAN - SIGNAGE	
	SCALE: 1:200	DATE: NOV. 2011
	DWG NO: 11/143/09	REV:

EXISTING EXTERIOR ELEVATIONS

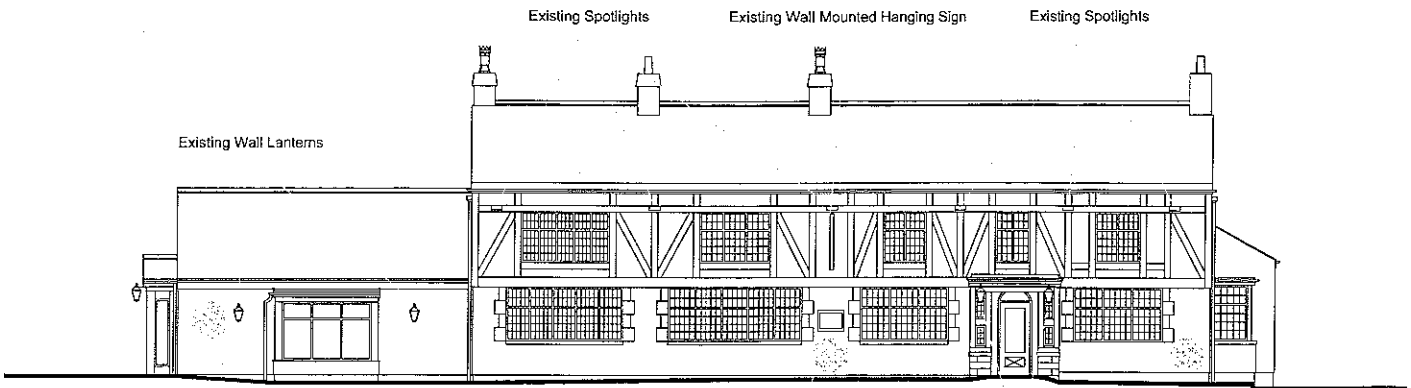

FRONT ELEVATION


Existing Menu Case Existing Wall Lanterns

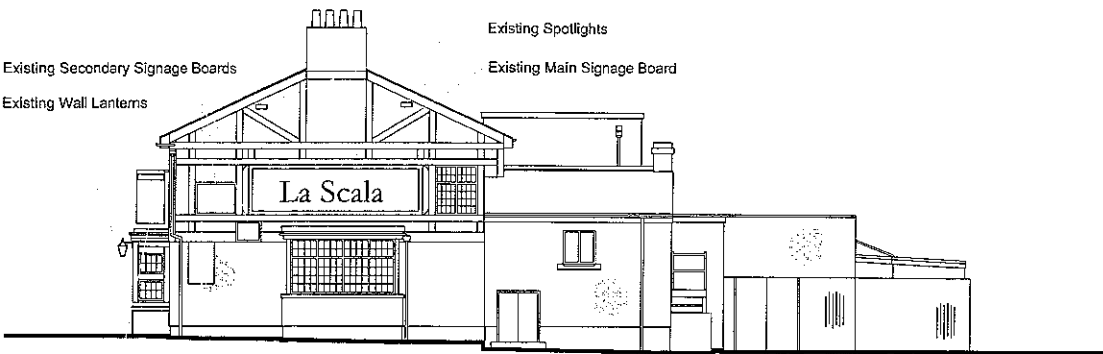


Existing Wall Mounted Hanging Sign

SIDE ELEVATION
Side Road

320120143P

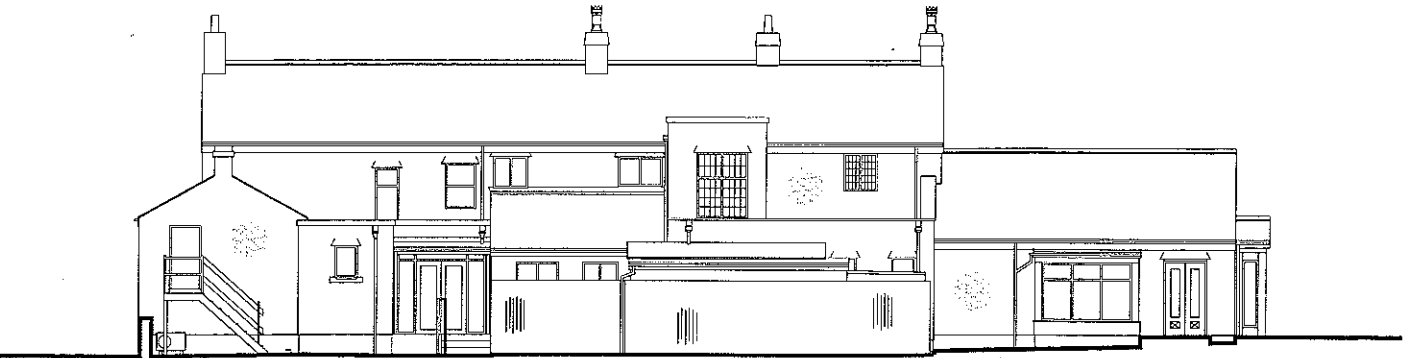

REAR ELEVATION

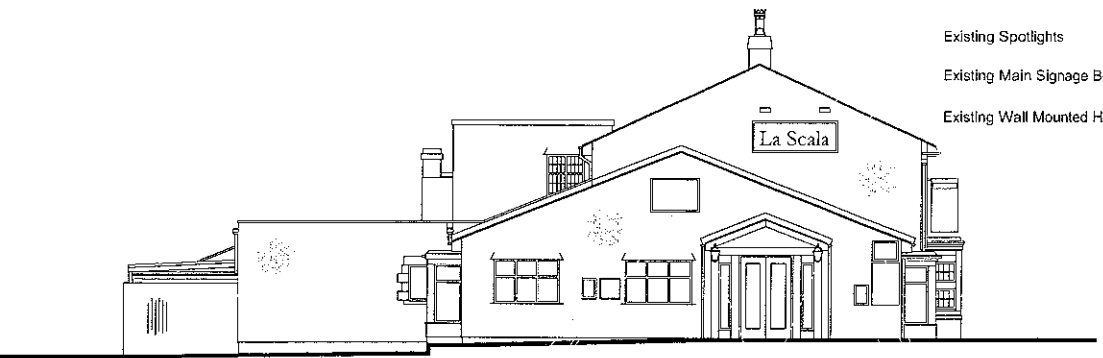

SIDE ELEVATION
Car Park

Existing Secondary Signage Boards Existing Wall Lanterns Existing Secondary Signage Boards
Existing Menu Case Existing Menu Case

 NDA, 100A 100, 2-214 CASTLETON DELA PLANA 01604 615036 TJ / 01604 615036 01604 615037 11/143/03	C. J. R. SANLED LTD.	
	PROJECT: TIGGIS BAR & RESTAURANT, LONGSIGHT RD. BLACKBURN	
	DWG. TITLE: EXISTING EXTERIOR ELEVATIONS	
	SCALE: 1:100	DATE: SEPT. 2011
	DWG. NO: 11/143/03	REV: