



20 NOV 2012

320121069P

FOR THE
ATTENTION OF

Application for a new planning permission to replace an extant planning permission,
in order to extend the time limit for implementation.

Application for replacement of associated listed building and/or conservation area consents in
order to extend the time limit for implementation.

Town and Country Planning Act 1990

Planning (Listed Buildings and Conservation Areas) Act 1990

Publication of applications on planning authority websites

Please note that the information provided on this application form and in supporting documents may be published on the Authority's website. If you require any further clarification, please contact the Authority's planning department.

Please complete using block capitals and black ink.

It is important that you read the accompanying guidance notes as incorrect completion will delay the processing of your application.

1. Applicant Name and Address

Title:	MR	First name:	RAY
Last name:	HARRISON		
Company (optional):			
Unit:	House number:	House suffix:	
House name:	C/O AGENT		
Address 1:			
Address 2:			
Address 3:			
Town:			
County:			
Country:			
Postcode:			

2. Agent Name and Address

Title:	MR	First name:	GARY
Last name:	MOERTM		
Company (optional):	GARY MOERTM ASSOCIATES		
Unit:	6-8	House number:	House suffix:
House name:			
Address 1:	CHURCH STREET		
Address 2:			
Address 3:			
Town:	CLITHEROE		
County:	LANCASHIRE		
Country:			
Postcode:	BB7 2DG		

3. Site Address Details

Please provide the full postal address of the application site.

Unit: House number: House suffix:

House name:

Address 1:

Address 2:

Address 3:

Town:

County:

Postcode (optional):

Description of location or a grid reference.
(must be completed if postcode is not known):

Easting: Northing:

Description:

4. Pre-application Advice

Has assistance or prior advice been sought from the local authority about this application? ☐ Yes ☒ No

If Yes, please complete the following information about the advice you were given. (This will help the authority to deal with this application more efficiently).

Please tick if the full contact details are not known, and then complete as much as possible: ☐

Officer name:

Reference:

Date of advice (DD/MM/YYYY):

Details of pre-application advice received:

5. Eligibility

Was the existing planning permission extant on 1 October 2010? ☒ Yes ☐ No

If you have answered No to this question, you cannot apply to replace this planning permission.

If you are applying to replace an existing listed building or conservation area consent, is it associated with a planning permission which you are also applying to replace? ☐ Yes ☐ No ☒ Not Applicable

If you have answered No to this question you cannot apply to replace this listed building consent or conservation area consent.

If you are applying to replace a listed building or conservation area consent, was it extant on 1 October 2010? ☐ Yes ☐ No ☒ Not Applicable

If you have answered No to this question you cannot apply to replace this listed building consent or conservation area consent.

6. Description Of Your Proposal

Please provide a description of the approved development as shown on the decision letter, including application reference number and date of decision in the sections below. Please also provide the original application type:

Reference number:

Date of decision (DD/MM/YYYY):

3/2009/0807

18/12/2009

What was the original application type?
(e.g. 'Full', 'Householder and Listed Building', 'Outline')

OUTLINE

6. Description Of Your Proposal (continued)

For the purpose of calculating fees, which of the following best describes your application for planning permission?

Major development: typically consists of developments for waste, or more than 10 dwellings or a site larger than 0.5 ha, or building(s) with a floor space of 1,000 sq m or more ☐

Householder development: development to an existing dwellinghouse or development within its curtilage ☐

Other: anything not covered by either of the above categories ☒

If you are also seeking to replace an associated a) listed building consent and/or a b) conservation area consent in order to extend the time limit for their implementation, please also provide a description of the consented schemes, including the application reference numbers and dates of decision:

a) Listed building consent (if applicable): *N/A*

--

Reference number:

Date of decision (DD/MM/YYYY):

b) Conservation area consent (if applicable): *N/A*

--

Reference number:

Date of decision (DD/MM/YYYY):

7. Authority Employee / Member

With respect to the Authority, I am:

- (a) a member of staff
- (b) an elected member
- (c) related to a member of staff
- (d) related to an elected member

Do any of these statements apply to you?

☐ Yes

☒ No

If yes please provide details of the name, relationship and role

--

8. Ownership Certificates

One Certificate A, B, C, or D, must be completed with this application form

CERTIFICATE OF OWNERSHIP - CERTIFICATE A

Town and Country Planning (Development Management Procedure) (England) Order 2010 Certificate under Article 12 & Regulation 6 of the Planning (Listed Buildings and Conservation Areas) Regulations 1990

I certify/The applicant certifies that on the day 21 days before the date of this application nobody except myself/ the applicant was the owner (owner is a person with a freehold interest or leasehold interest with at least 7 years left to run) of any part of the land or building to which the application relates.

Signed - Applicant:

Or signed - Agent:

Date DD/MM/YYYY:

CERTIFICATE OF OWNERSHIP - CERTIFICATE B

Town and Country Planning (Development Management Procedure) (England) Order 2010 Certificate under Article 12 & Regulation 6 of the Planning (Listed Buildings and Conservation Areas) Regulations 1990

I certify/ The applicant certifies that I have/the applicant has given the requisite notice to everyone else (as listed below) who, on the day 21 days before the date of this application, was the owner (owner is a person with a freehold interest or leasehold interest with at least 7 years left to run) of any part of the land or building to which this application relates.

Name of Owner	Address	Date Notice Served

Signed - Applicant:

Or signed - Agent:

Date DD/MM/YYYY:

CERTIFICATE OF OWNERSHIP - CERTIFICATE C

Town and Country Planning (Development Management Procedure) (England) Order 2010 Certificate under Article 12 & Regulation 6 of the Planning (Listed Buildings and Conservation Areas) Regulations 1990

I certify/ The applicant certifies that:

- Neither Certificate A or B can be issued for this application
- All reasonable steps have been taken to find out the names and addresses of the other owners (owner is a person with a freehold interest or leasehold interest with at least 7 years left to run) of the land or building, or of a part of it, but I have/the applicant has been unable to do so.

The steps taken were:

Name of Owner	Address	Date Notice Served

Notice of the application has been published in the following newspaper (circulating in the area where the land is situated):

On the following date (which must not be earlier than 21 days before the date of the application):

Signed - Applicant:

Or signed - Agent:

Date DD/MM/YYYY:

8. Ownership Certificates (continued)**CERTIFICATE OF OWNERSHIP - CERTIFICATE D**

Town and Country Planning (Development Management Procedure) (England) Order 2010 Certificate under Article 12 & Regulation 6 of the Planning (Listed Buildings and Conservation Areas) Regulations 1990

I certify/ The applicant certifies that:

- Certificate A cannot be issued for this application
- All reasonable steps have been taken to find out the names and addresses of everyone else who, on the day 21 days before the date of this application, was the owner (owner is a person with a freehold interest or leasehold interest with at least 7 years left to run) of any part of the land to which this application relates, but I have/ the applicant has been unable to do so.

The steps taken were:

--

Notice of the application has been published in the following newspaper (circulating in the area where the land is situated):

--

On the following date (which must not be earlier than 21 days before the date of the application):

--

Signed - Applicant:

--

Or signed - Agent:

--

Date DD/MM/YYYY:

--

9. Agricultural Land Declaration**AGRICULTURAL LAND DECLARATION**

Town and Country Planning (Development Management Procedure) (England) Order 2010 Certificate under Article 12

Agricultural Land Declaration - You Must Complete Either A or B

(A) None of the land to which the application relates is, or is part of, an agricultural holding.

Signed - Applicant:

--

Or signed - Agent:

<i>[Signature]</i>

Date (DD/MM/YYYY):

22.11.2012

(B) I have/ The applicant has given the requisite notice to every person other than myself/ the applicant who, on the day 21 days before the date of this application, was a tenant of an agricultural holding on all or part of the land to which this application relates, as listed below:

Name of Tenant	Address	Date Notice Served

Signed - Applicant:

--

Or signed - Agent:

--

Date (DD/MM/YYYY):

--

10. Planning Application Requirements - Checklist

Please read the following checklist to make sure you have sent all the information in support of your proposal. Failure to submit all information required will result in your application being deemed invalid. It will not be considered valid until all information required by the Local Planning Authority has been submitted.

The original and 3 copies of a completed and dated application form:



The original and 3 copies of the completed, dated Article 12 Certificate (Agricultural Land Declaration):



The original and 3 copies of the completed, dated Ownership Certificate (A, B, C, or D - as applicable):



The correct fee:



For applications to replace listed building or conservation area consents only:

The original and 3 copies of a plan which identifies the land to which the application relates and drawn to an identified scale and showing the direction of North



The original and 3 copies of other plans and drawings or information necessary to describe the subject of the application



11. Declaration

I/we hereby apply for planning permission/consent as described in this form and the accompanying plans/drawings and additional information. I/we confirm that, to the best of my/our knowledge, any facts stated are true and accurate and any opinions given are the genuine opinions of the person(s) giving them.

Signed - Applicant:

Or signed - Agent:

Date (DD/MM/YYYY):

[Signature]

22.11.2012

12. Applicant Contact Details

Telephone numbers

Country code:

National number:

Extension number:

Country code:

Mobile number (optional):

Country code:

Fax number (optional):

Email address (optional):

13. Agent Contact Details

Telephone numbers

Country code:

National number:

Extension number:

01200

442301

Country code:

Mobile number (optional):

07971

794696

Country code:

Fax number (optional):

01200

442976

Email address (optional):

gary.hoerty@ghaonline.co.uk

14. Site Visit

Can the site be seen from a public road, public footpath, bridleway or other public land?

☒ Yes

☐ No

If the planning authority needs to make an appointment to carry out a site visit, whom should they contact? (Please select only one)

☒ Agent

☐ Applicant


☐ Other (if different from the agent/applicant's details)

If Other has been selected, please provide:


Contact name:

Telephone number:

Email address:

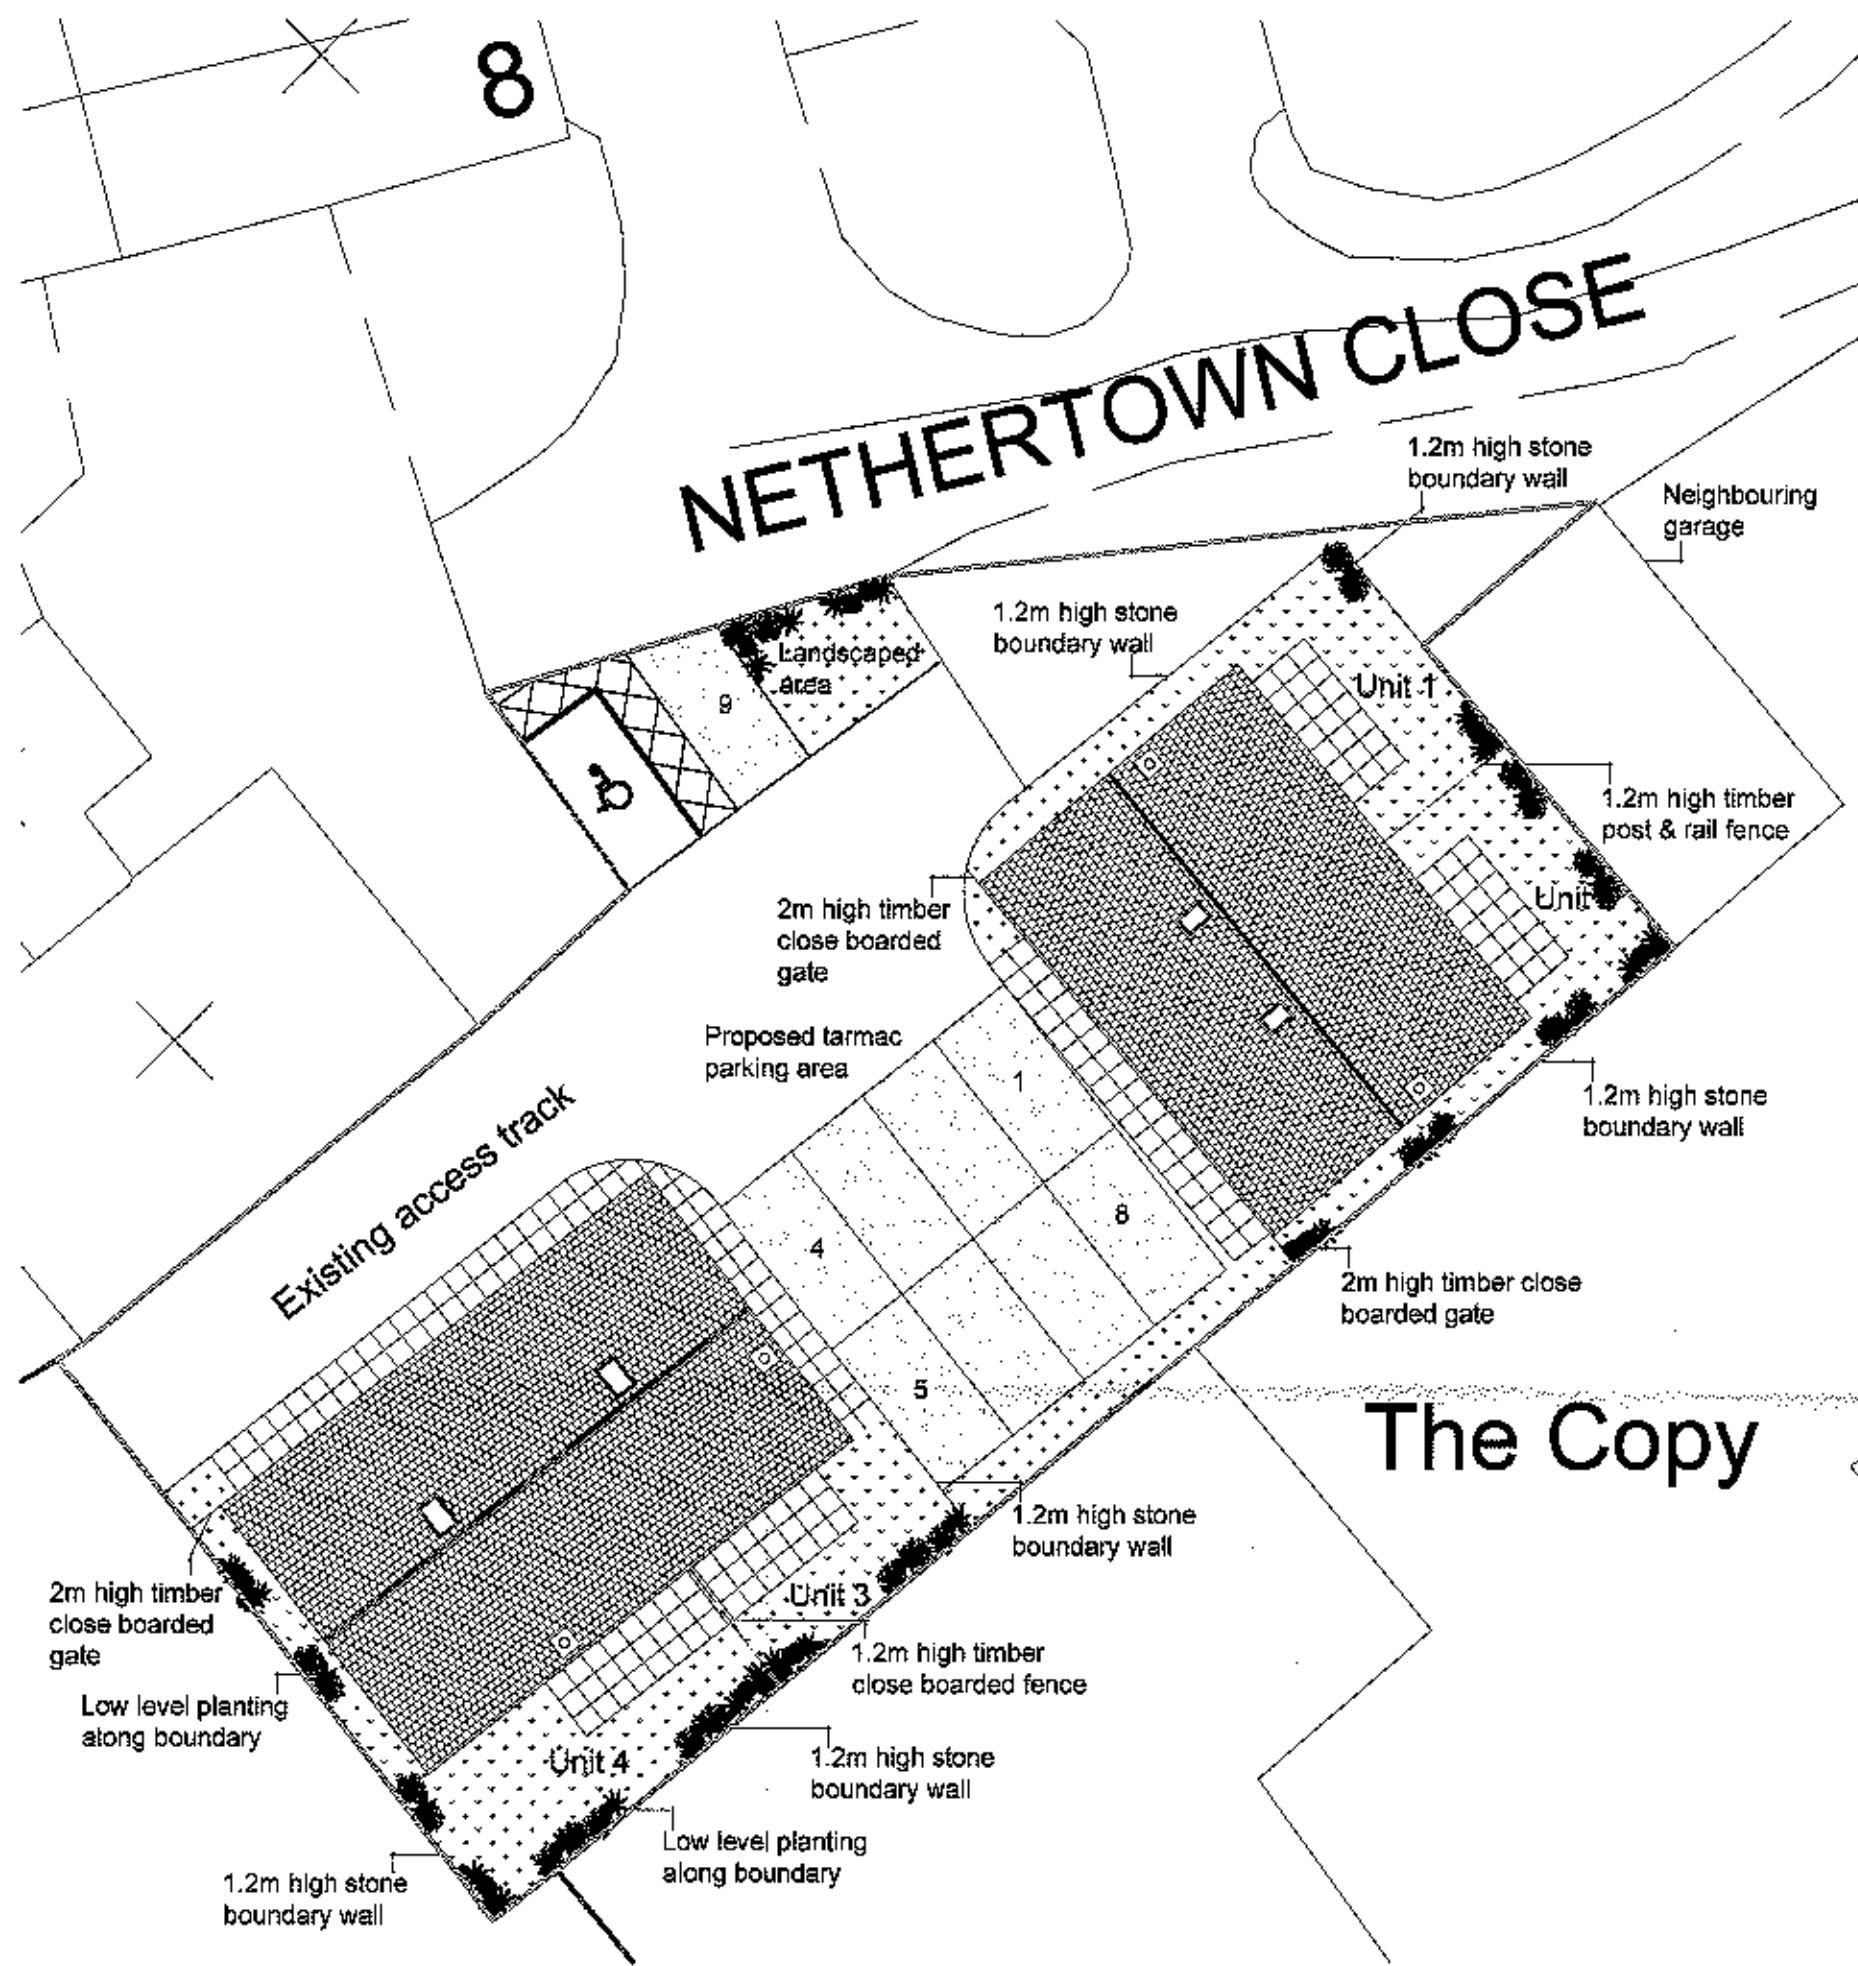

Proposed Site Plan 1:200

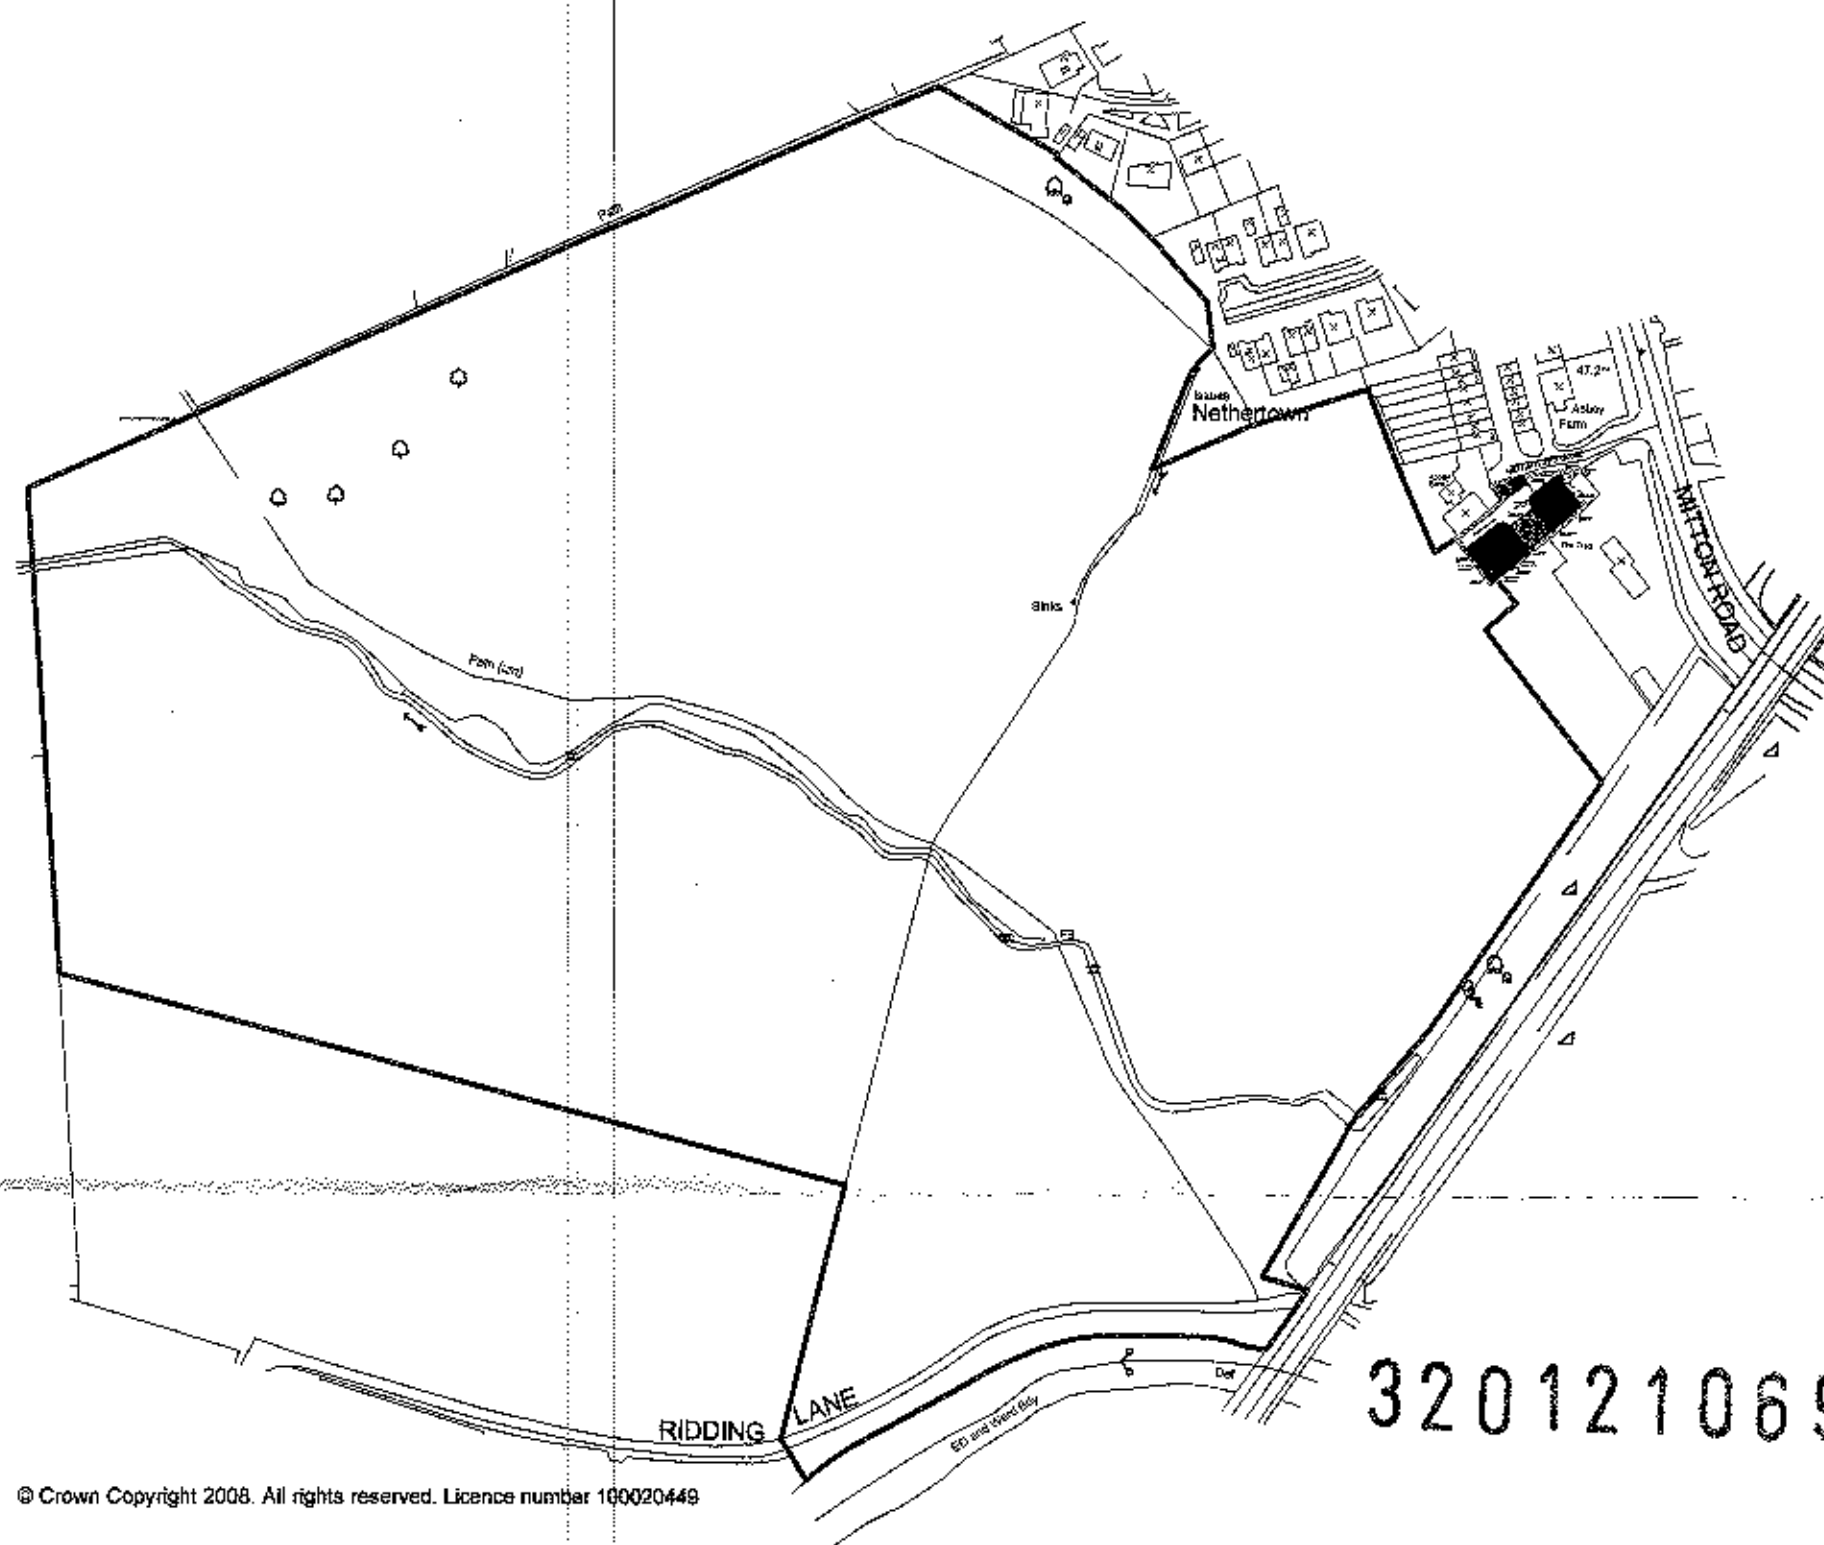

Proposed Location Plan 1:2500

Notes:

All work is to be carried out to the latest current British standards Codes of Practice and recognised working practices.

All work and materials should comply with Health and Safety legislation.

All dimensions are in millimetres where explicitly shown otherwise.


The contractor should check and certify all dimensions as work proceeds and notify the architect of any discrepancies.

Do not scale off the drawings, if in doubt ask.


Amendment A: 30.11.09 Further to comments made by LPA, amend parking arrangement & show chimneys constructed with stone facing. Remove window to gable wall of Bedroom 4 of Unit 4. Submit plans to LPA for approval.

 Gary Healy Associates	
Chartered Surveyors 34 Wellgate Clitheroe Lancashire BB7 2DP	
T: 01200 442301 F: 01200 442302 Email: info@ghaonline.co.uk	
Title: Proposed holiday cottage development at Abbey Farm Nethertown Close Whalley Clitheroe BB7 9SF	
Project No: Han284/980/02	Drawn: AJM
Client: Mr R. Harrison	
Date: 02.09.09	Scale: 1:200/2500
Amendments:	A


Proposed holiday cottage development at Abbey
Nethertown Close, Whalley, Clitheroe, BB7 9SF~

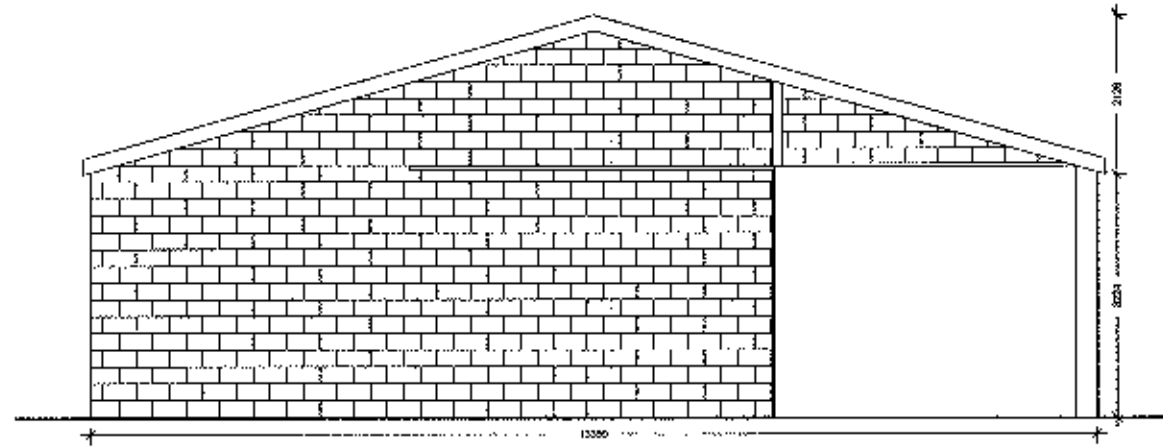


Existing North Eastern Elevation 1:100

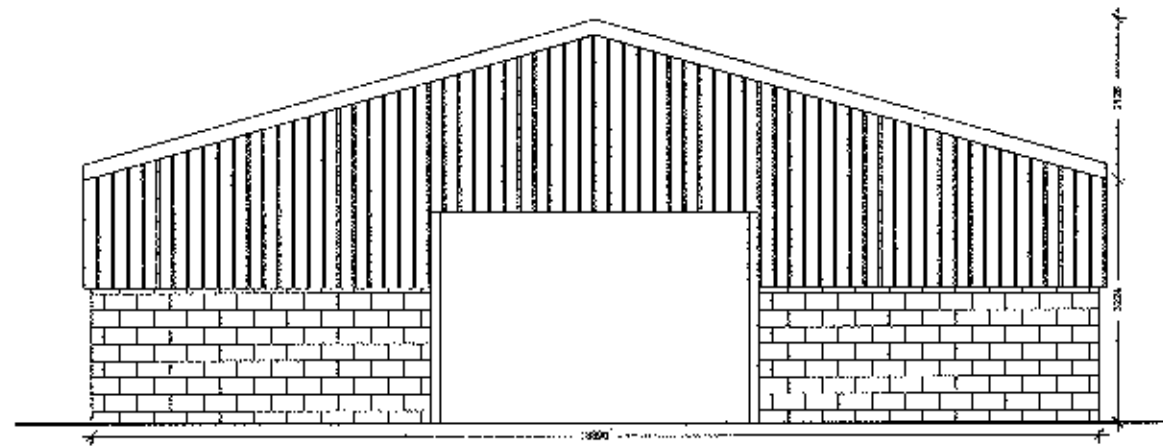


Existing South Westerly Elevation 1:100

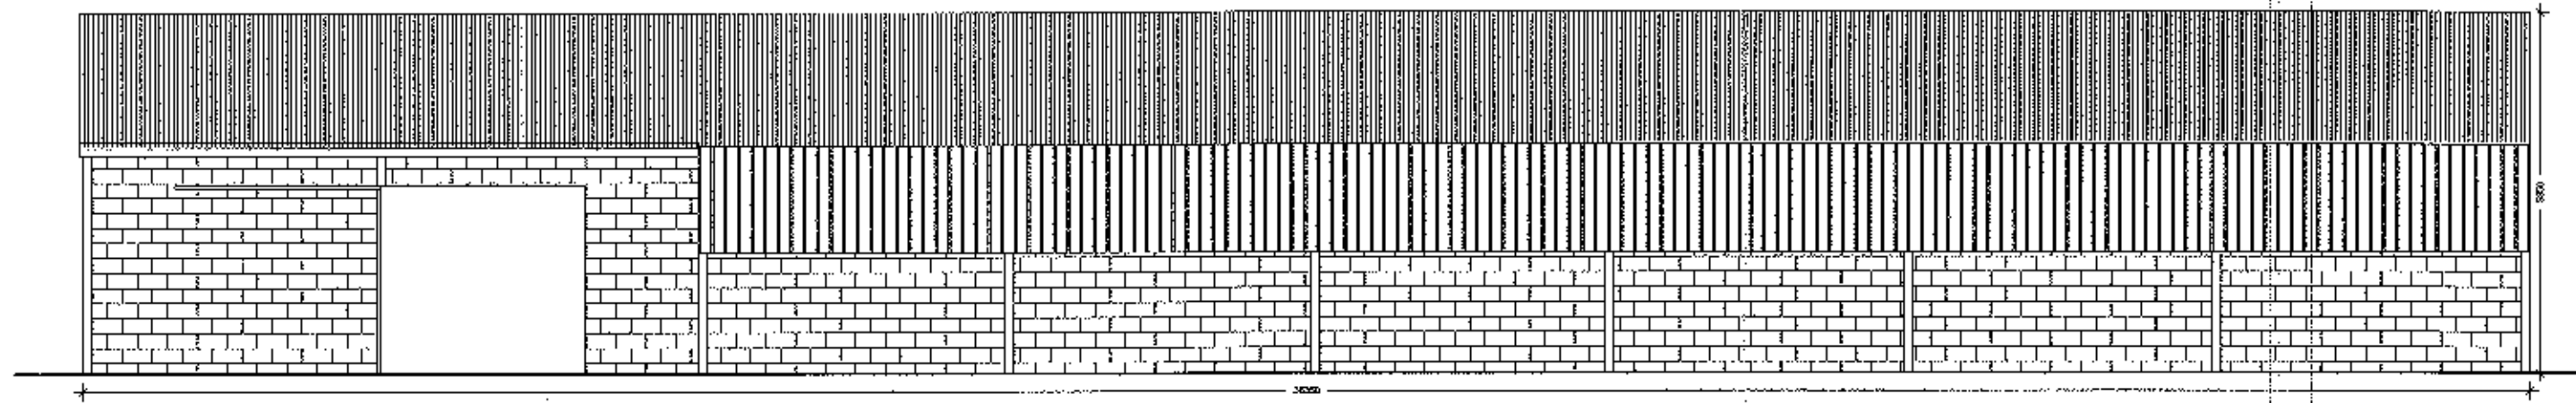

Existing North Westerly Elevation 1:100

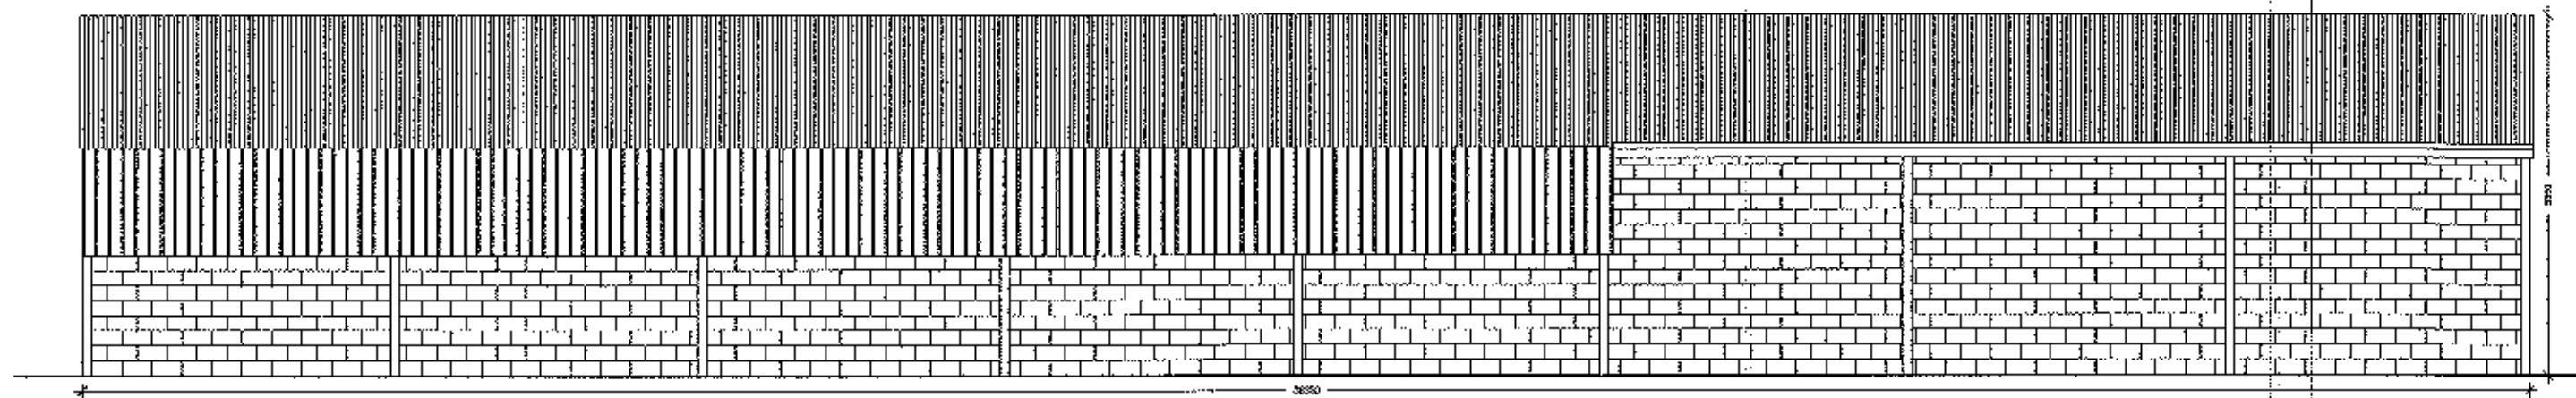

Existing South Easterly Elevation 1:100

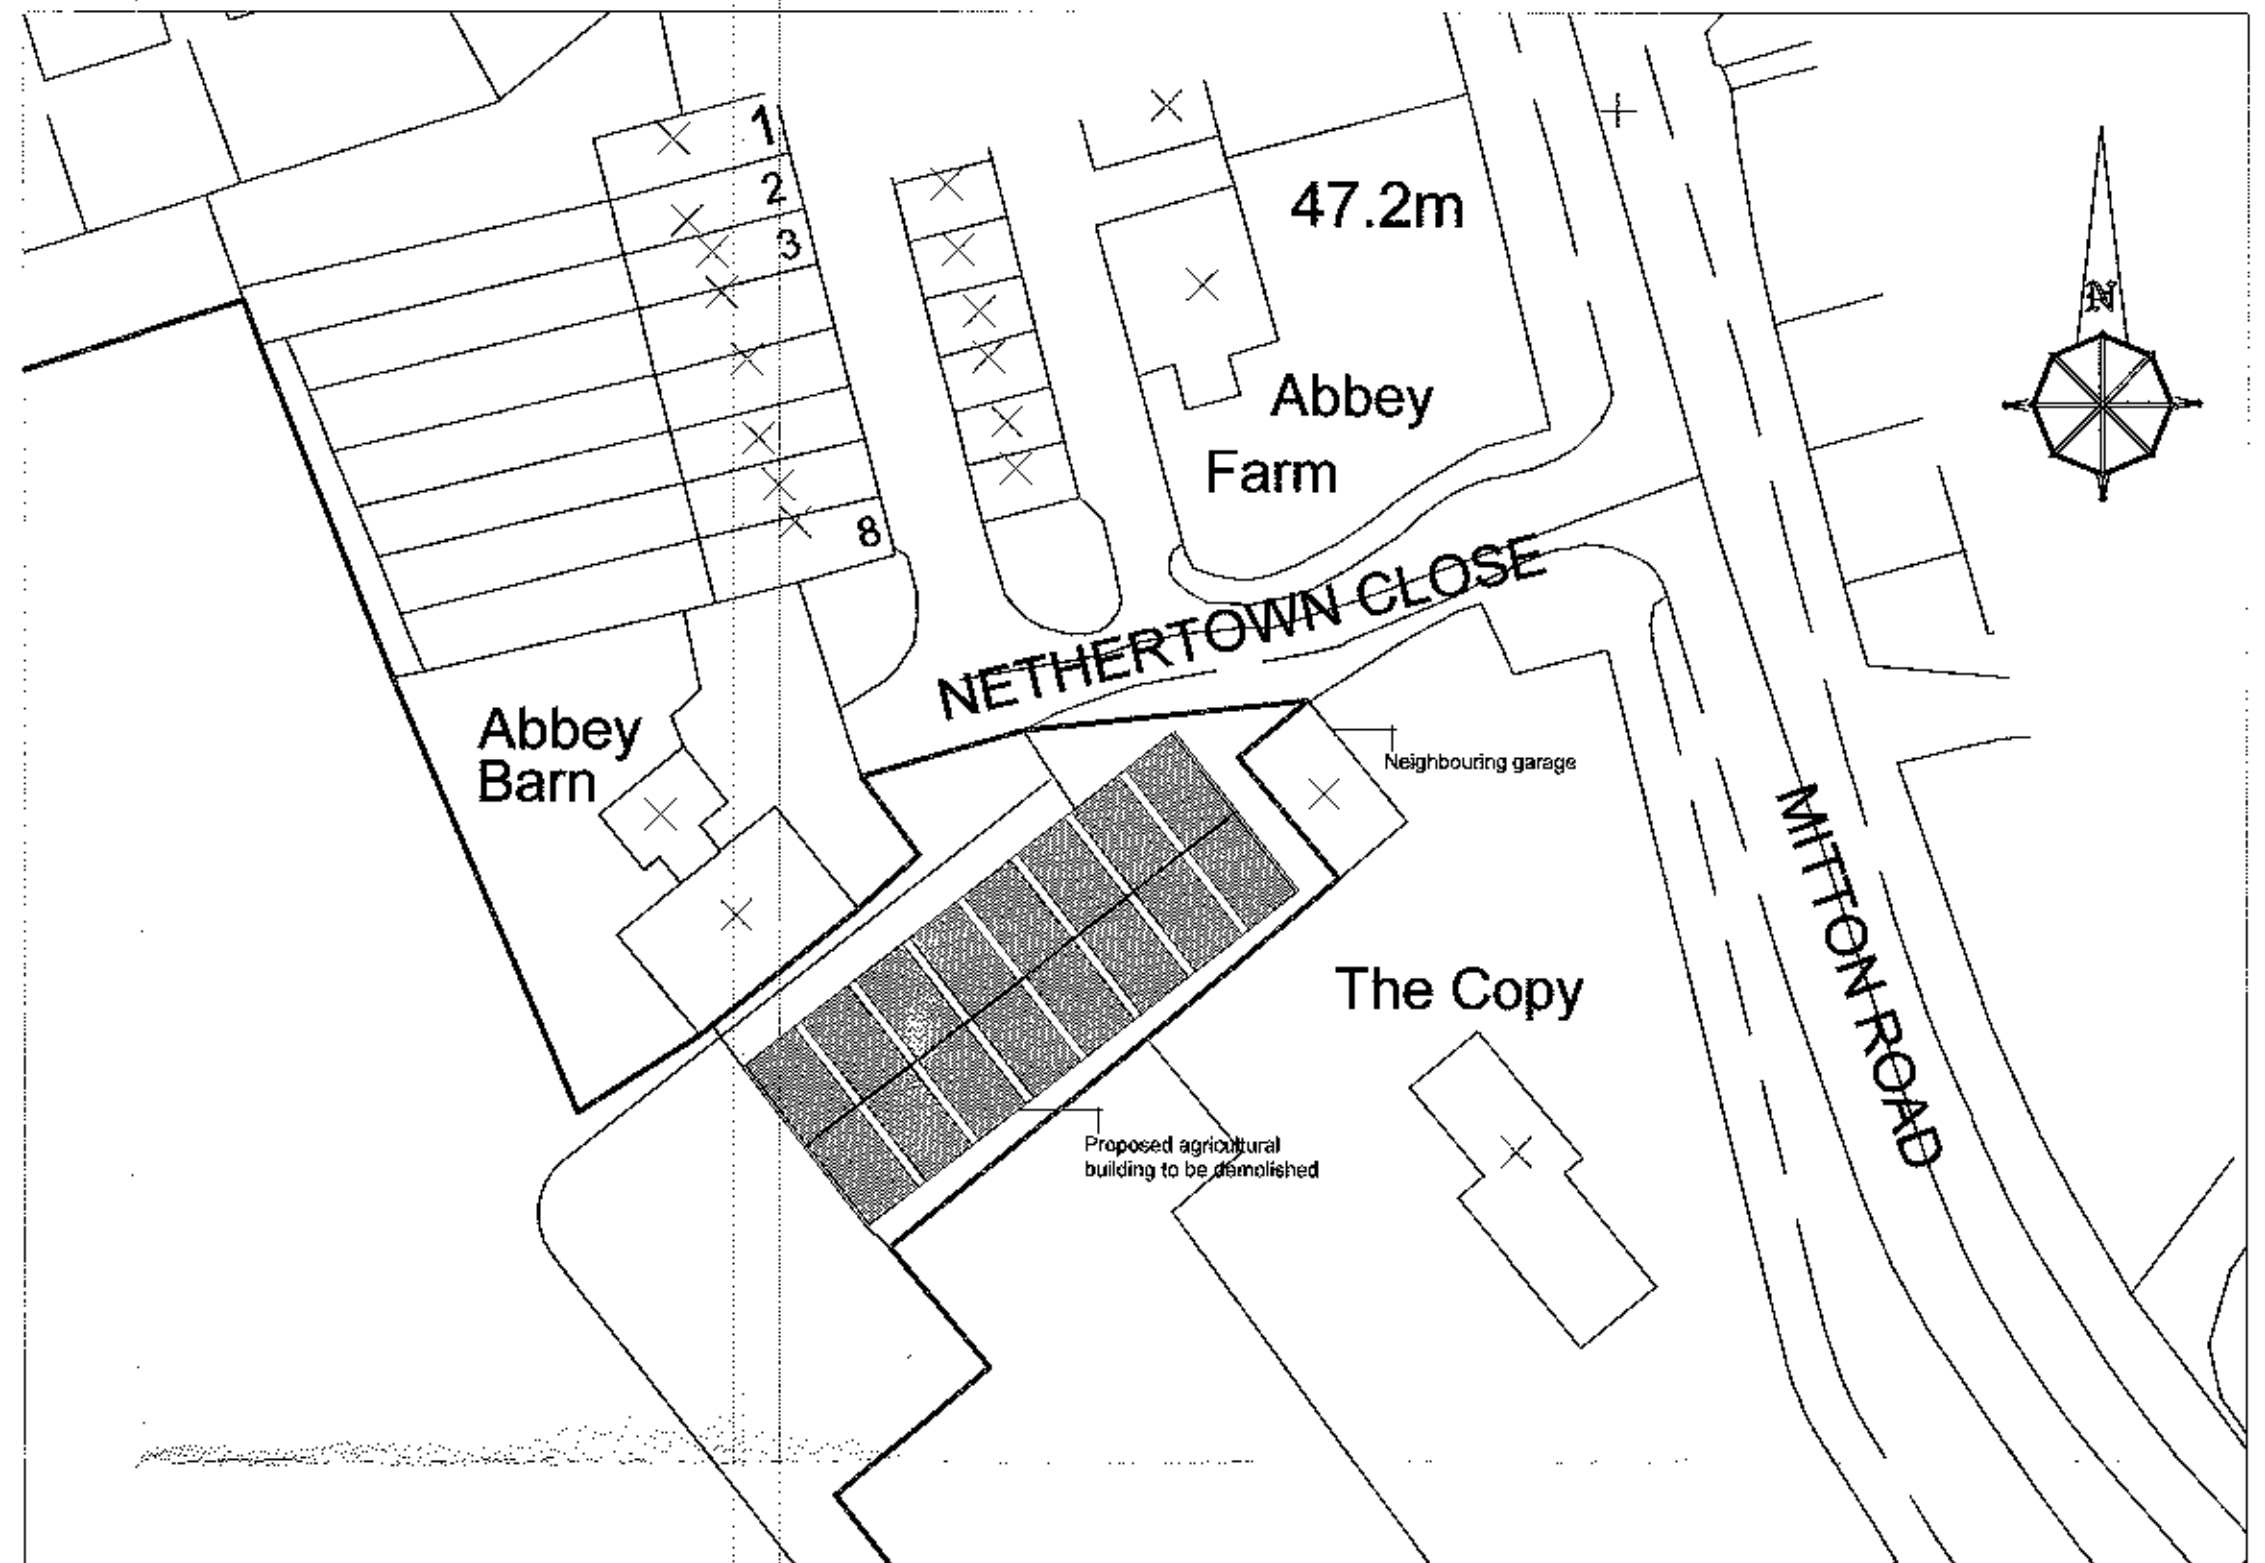

Existing Site Plan 1:500

lan 4:580 320121069 D

Notes:

All work is to be carried out to the latest current British standards Codes of Practice and recognised working practices.

All work and materials should comply with Health and Safety legislation.

All dimensions are in millimetres where explicitly shown otherwise.

The contractor should check and certify all dimensions as work proceeds and notify the architect of any discrepancies.

Do not scale off the drawings, if in doubt ask.



Gary Hoerty Associates

Chartered Surveyors
34 Wellgate
Clitheroe
Lancashire BB7 2DP

T: 01200 442301
F: 01200 442302
Email: info@ghaonline.co.uk

Title: Proposed holiday cottage development at
Abbey Barn
Nethertown Close
Whalley
Clitheroe
BB7 9SF

Project No: Har/284/980/03

Drawn: AJM









Client: Mr R. Harrison

Date: 02.09.09

Scale: 1:100/500





Amendments:

Proposed holiday cottage development at Abbey Farm,
Nethertown Close, Whalley, Clitheroe, BB7 9SF~

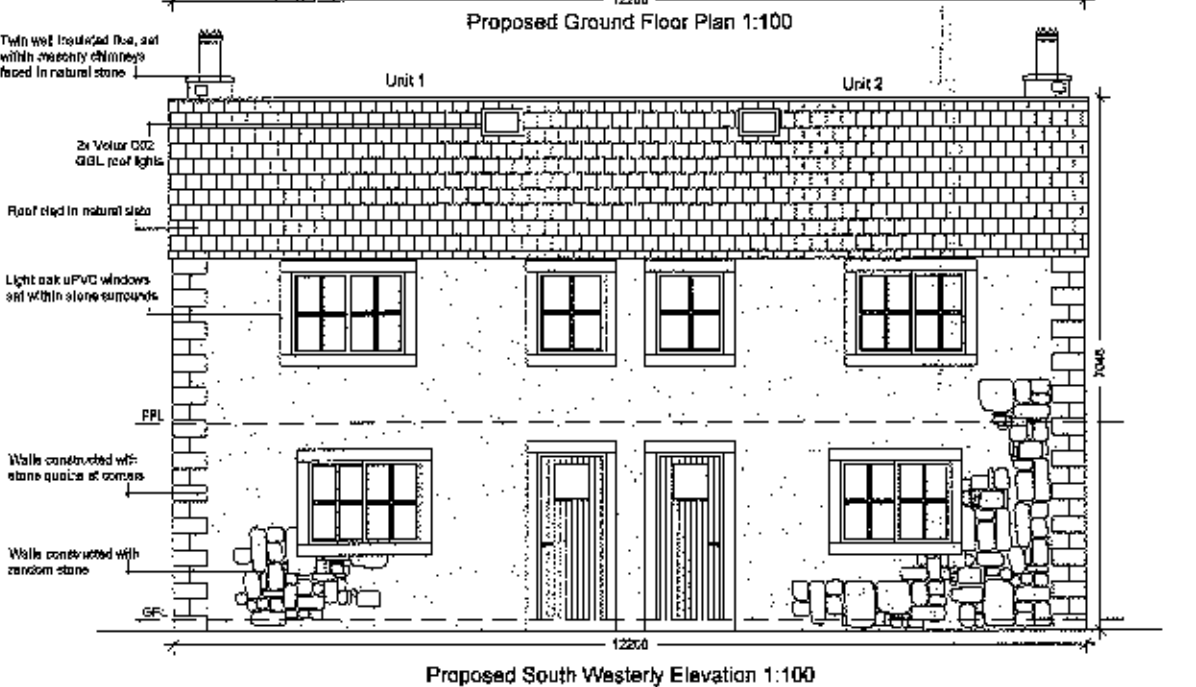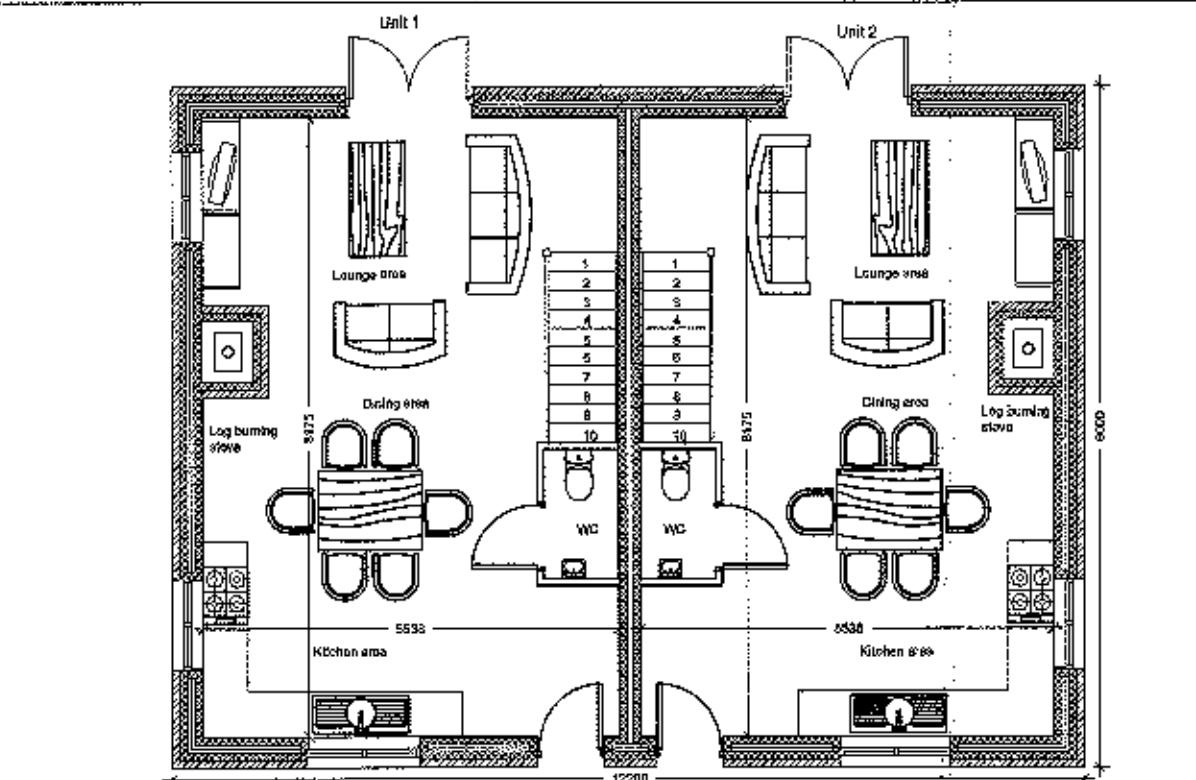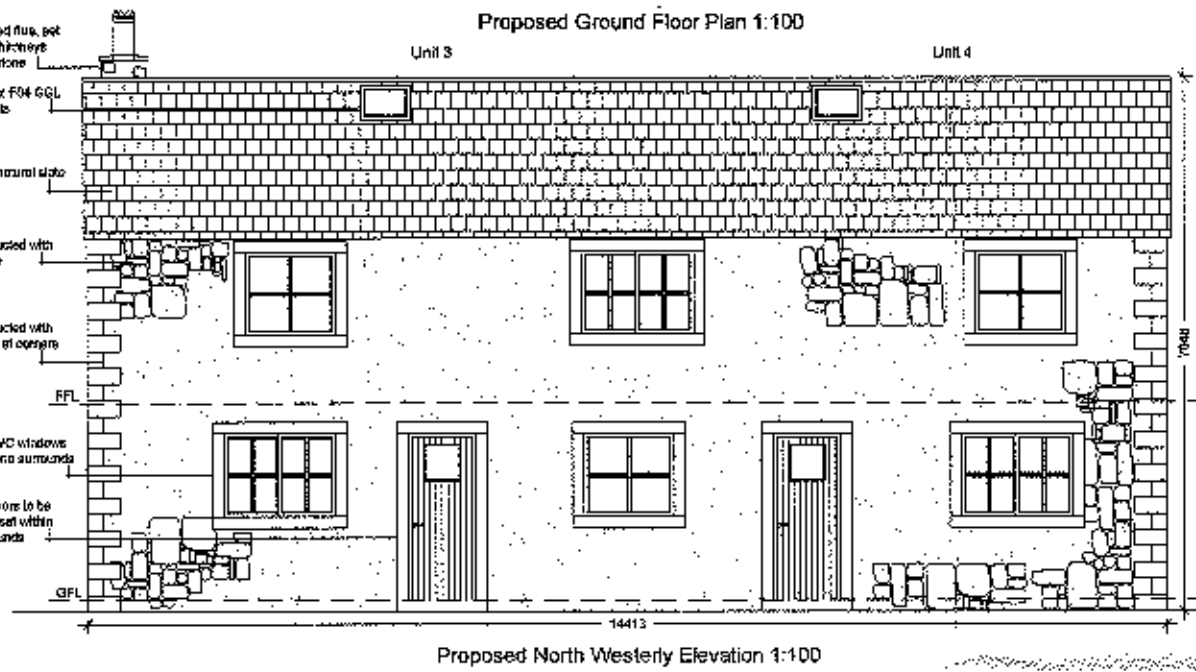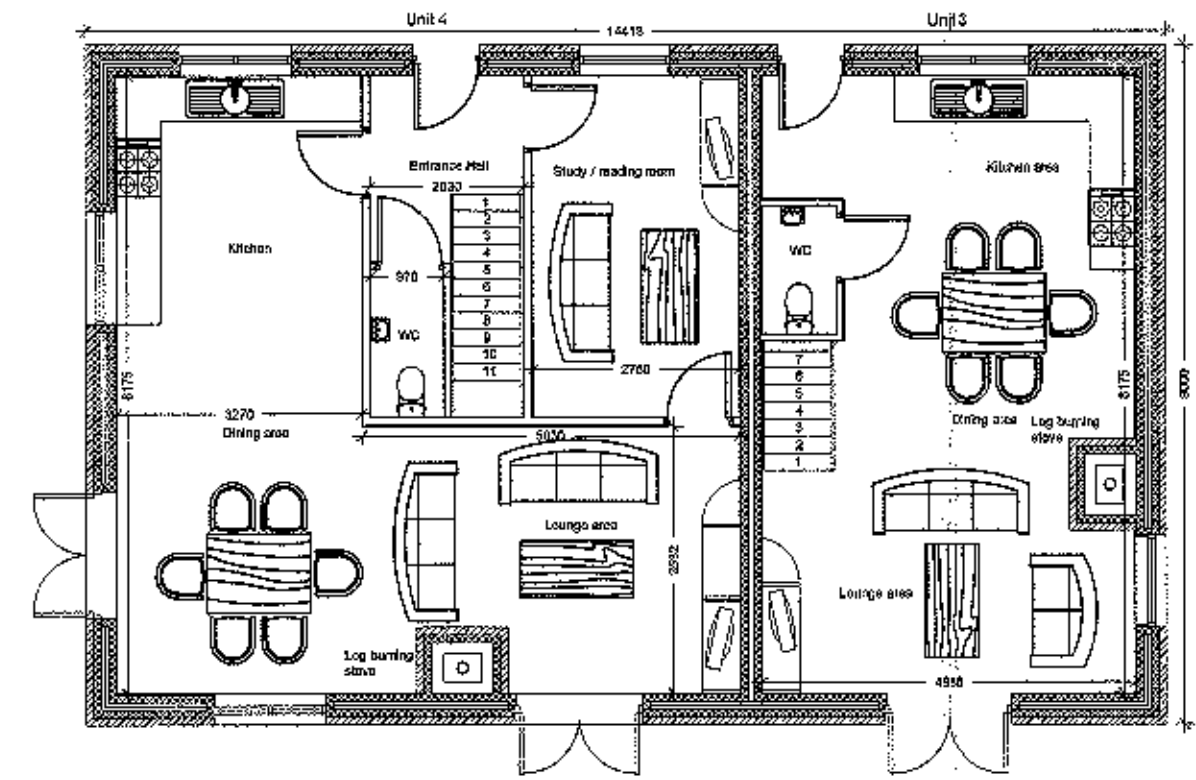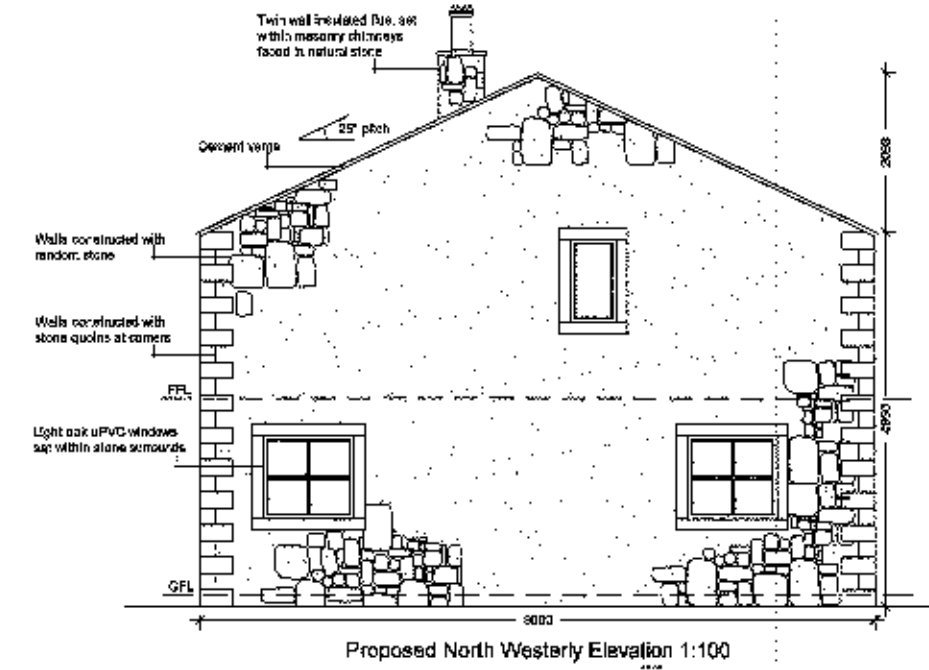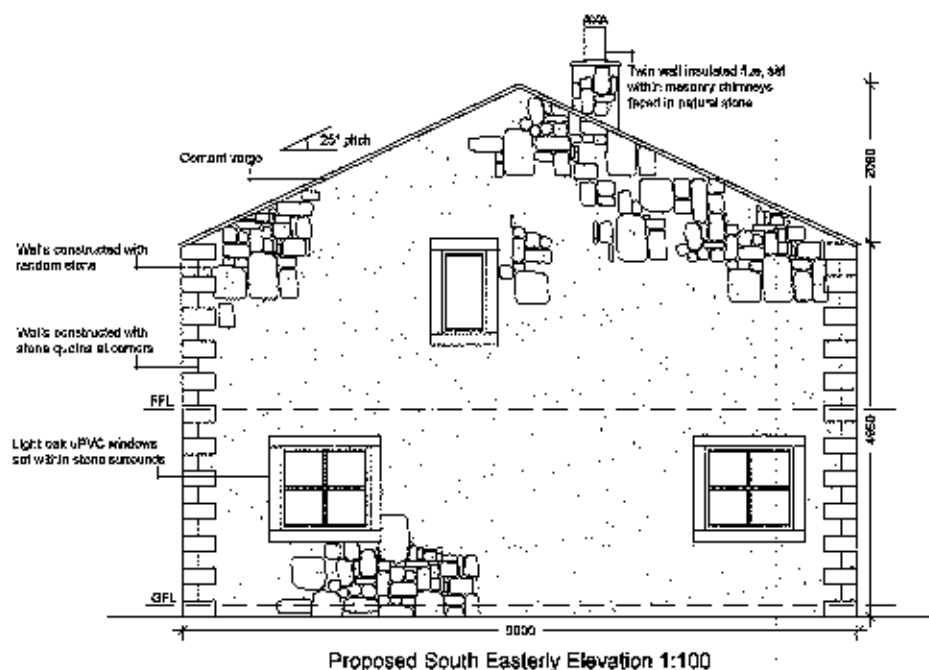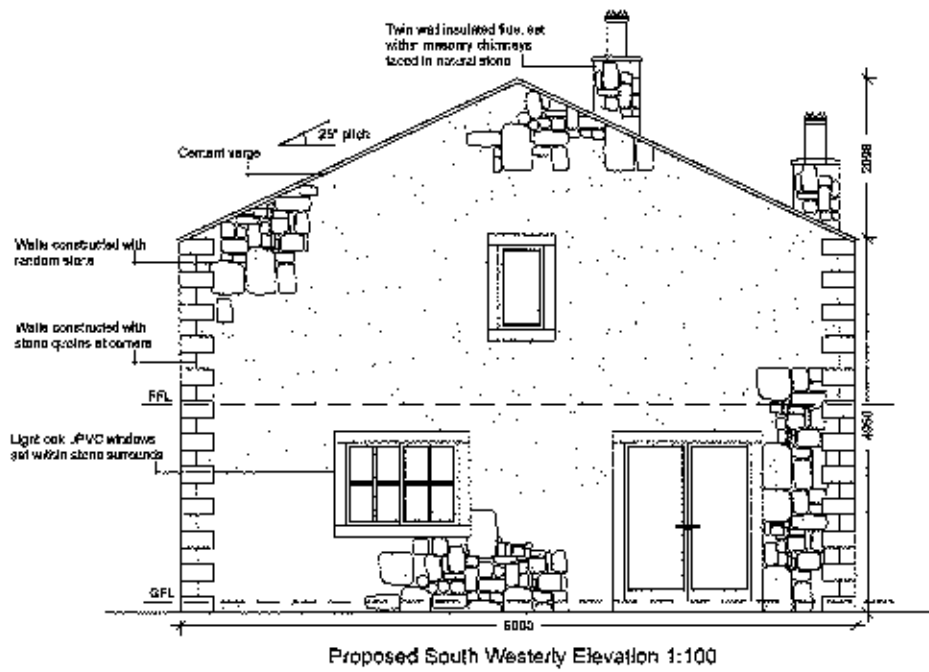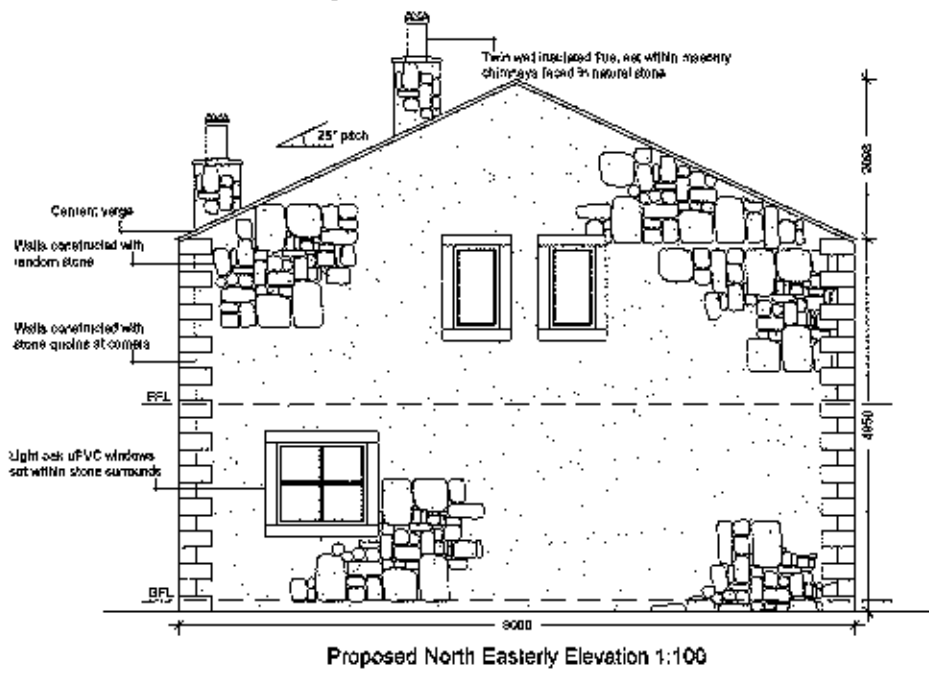

UNITS 3-4

UNITS 1-2

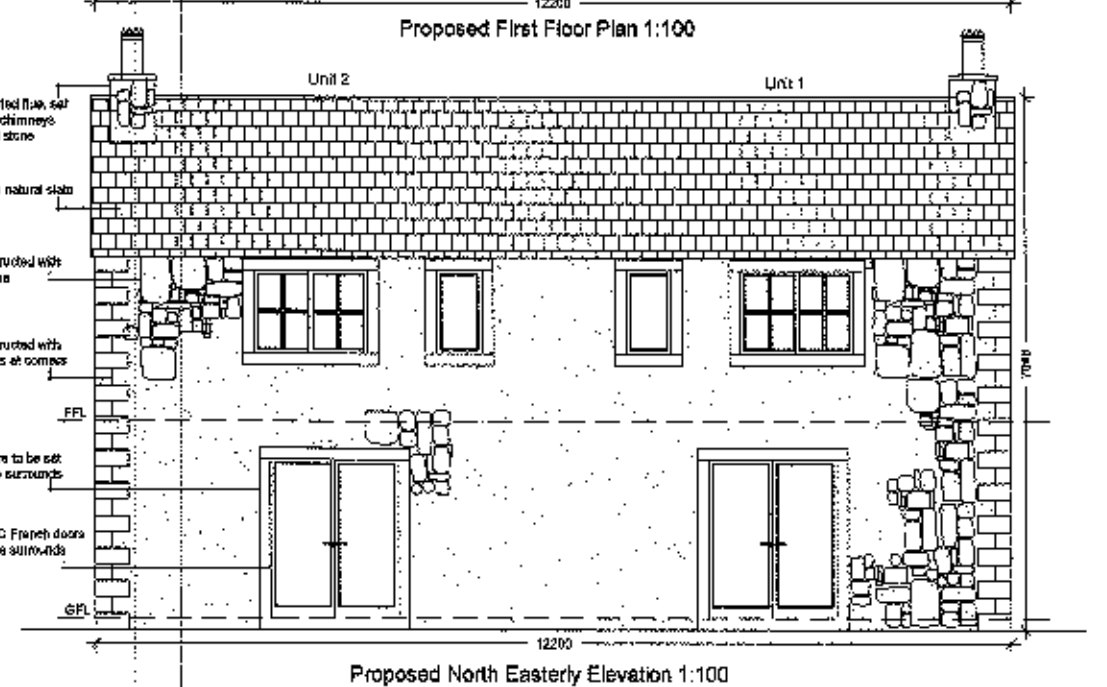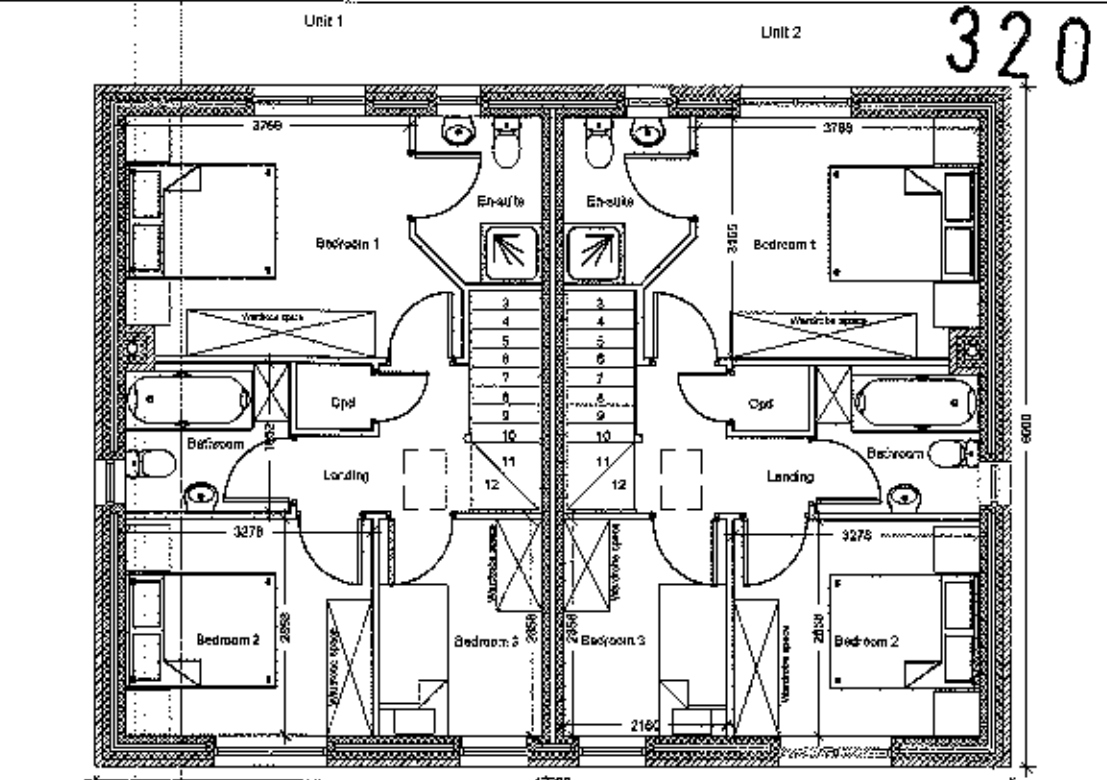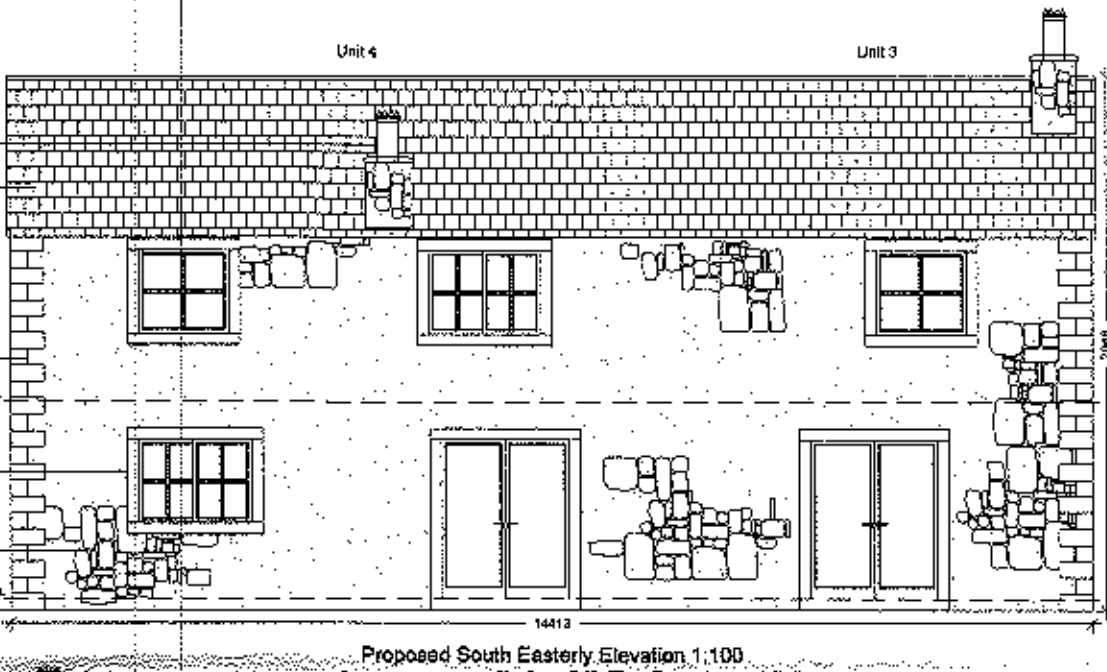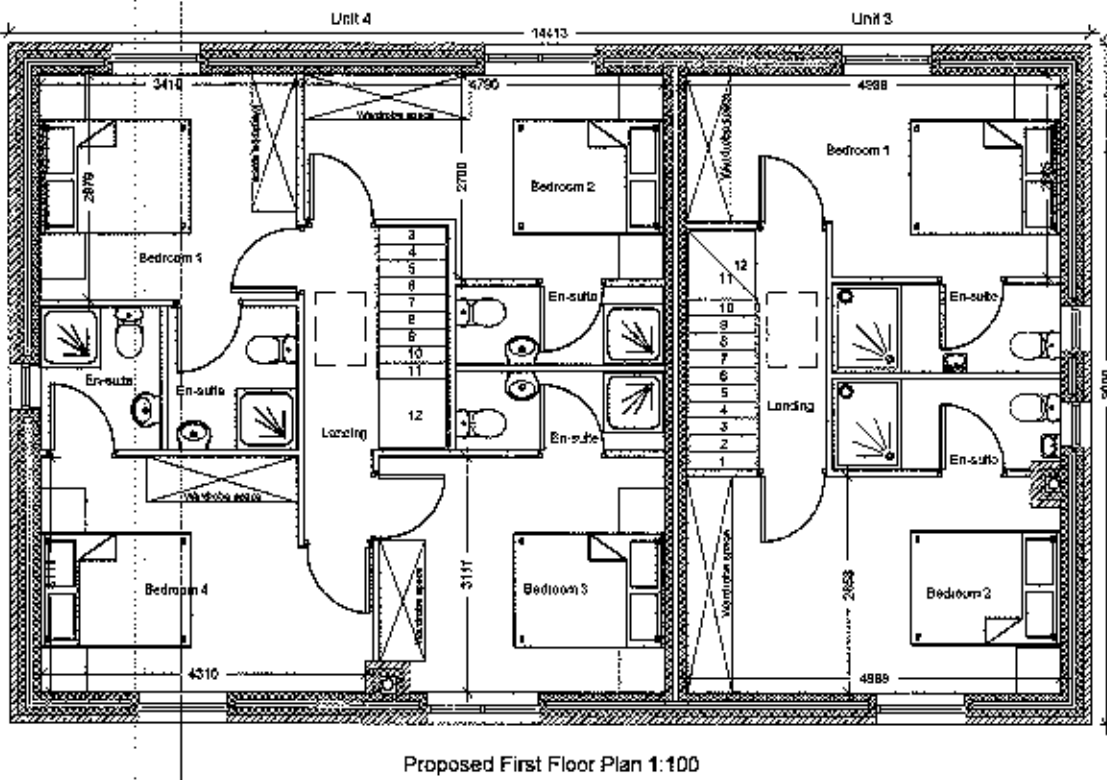

320121069P

All work is to be carried out to the latest current British Standards Codes of Practice and recognised working practices.
All work and materials should comply with Health and Safety legislation.
All dimensions are in millimetres where explicitly shown otherwise.
The contractor should check and certify all dimensions as work proceeds and notify the architect of any discrepancies.
Do not scale off the drawings, if in doubt ask.

Amendment A: 30.11.09 Further to comments made by LPA, amend parking arrangement & show chimneys constructed with stone facing. Remove window to gable wall of Bedroom 4 of Unit 4. Submit plans to LPA for approval.



Chartered Surveyors
34 Walgate
Clitheroe
Lancashire BB7 2DP
T: 01200 442301
F: 01200 442302
Email: info@ghaonline.co.uk

Title: Proposed holiday cottage development at
Abbey Farm
Nethertown Close
Whalley
Clitheroe
BB7 9SF

Project No: Har/284/980/01 Drawn: AJM

Client: Mr R. Harrison

Date: 13.08.09 Scale: 1:100

Amendments: A