


SITE PLAN FOR
'THE CEDARS' 34 PEEL PARK AVENUE
CLITHEROE BB7 1ET

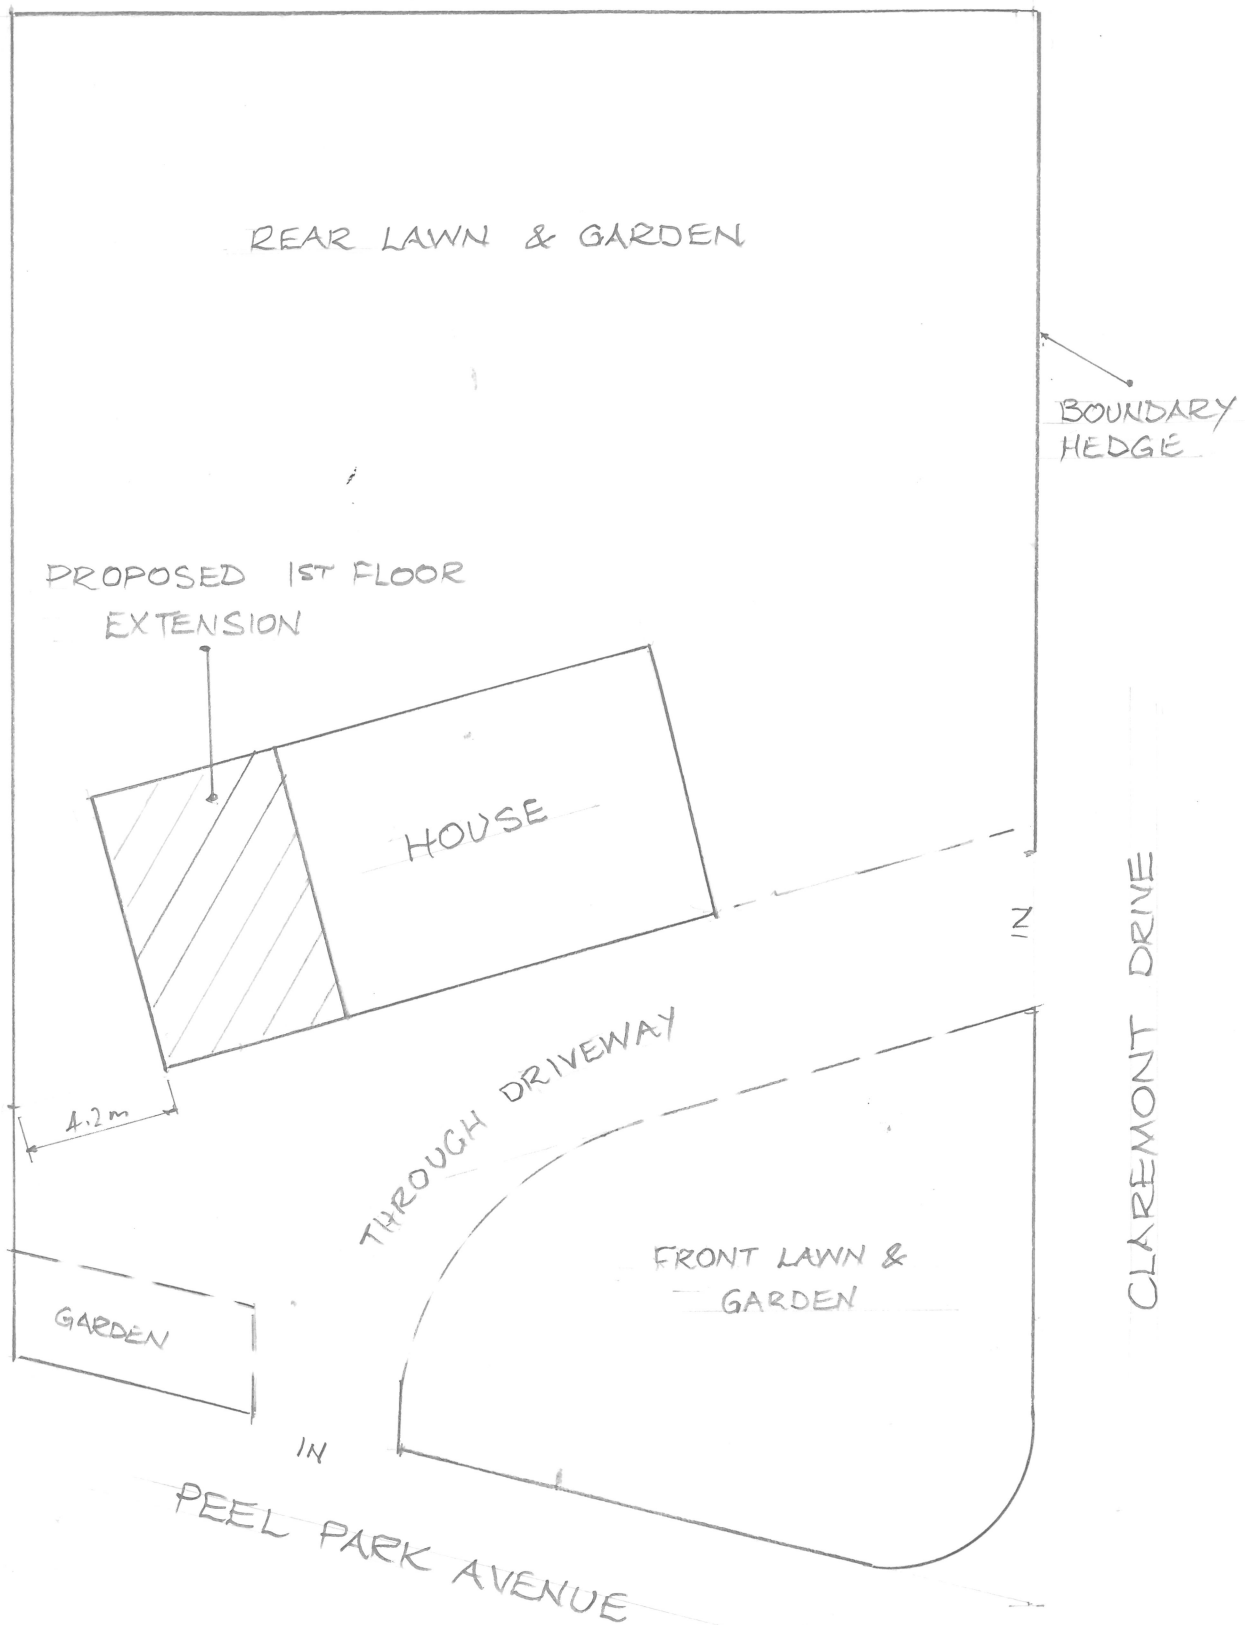

SCALE 1 : 200