





Key

- Site Boundary
- Search Extent
- Extreme Hazard (> 2.0)
- Significant Hazard (1.25 - 2.00)
- Moderate Hazard (0.75 - 1.25)
- Low Hazard (0.50 - 0.75)

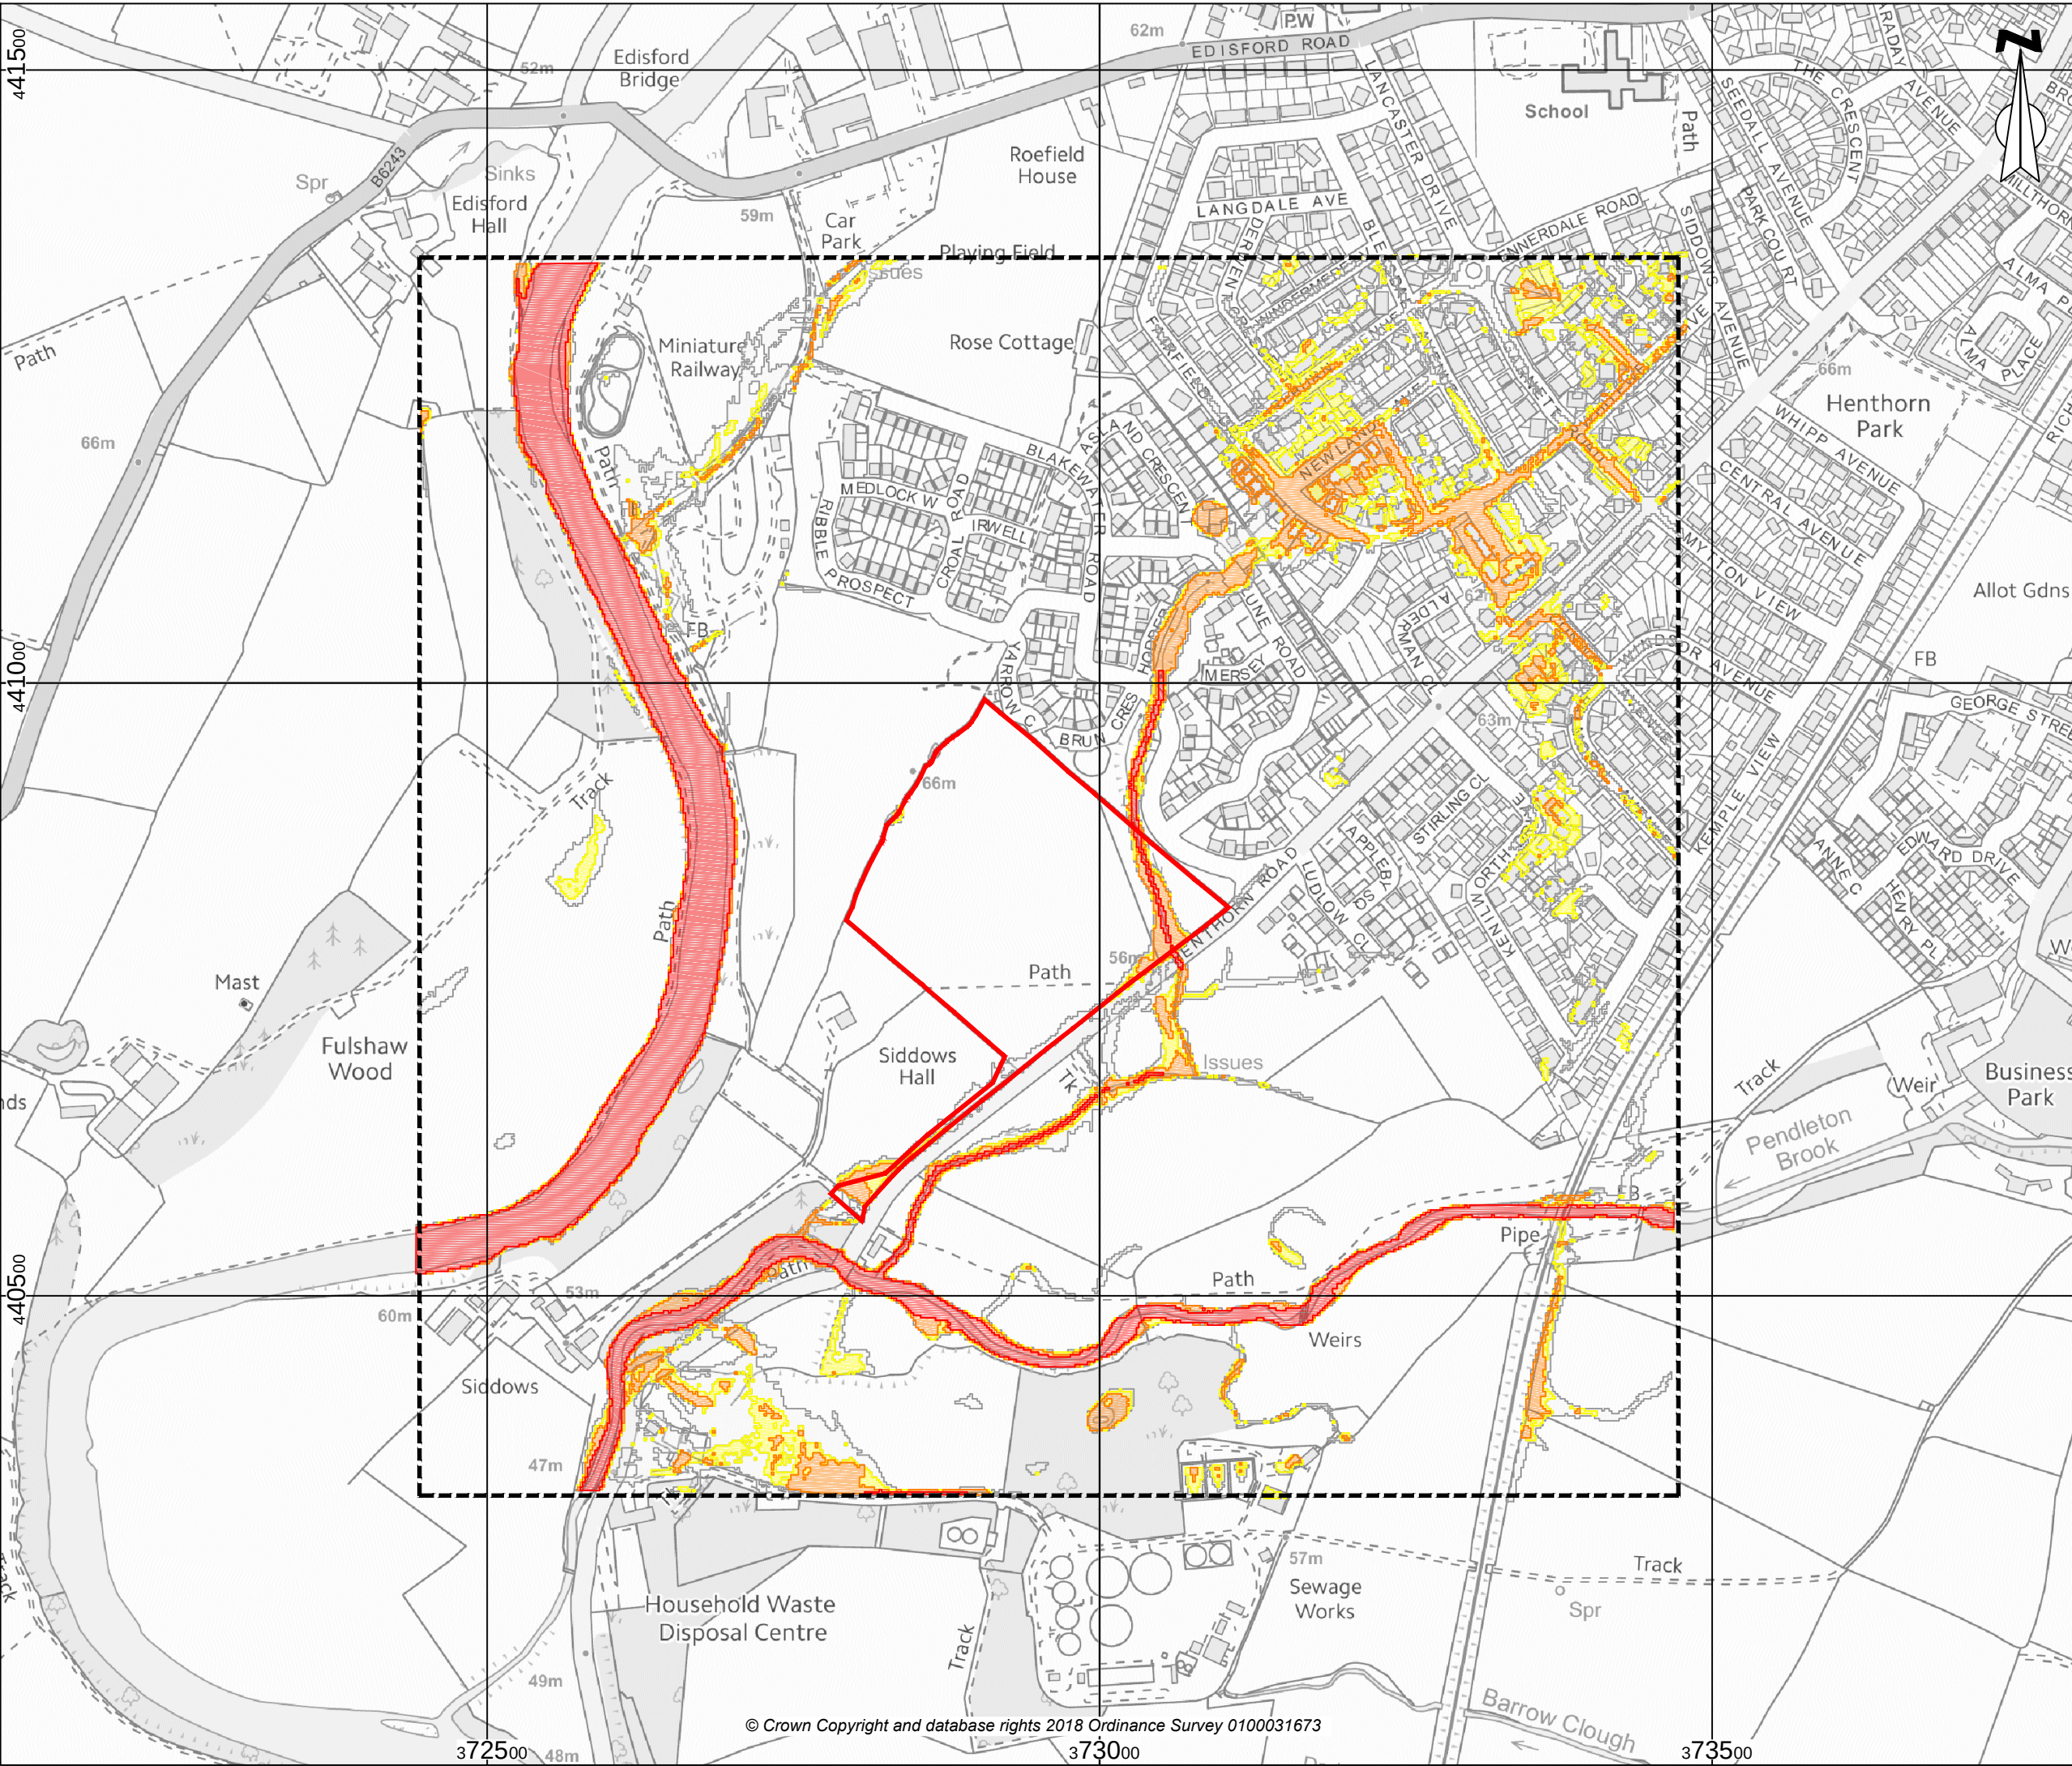

Samuel House, 5 Fox Valley Way, Stocksbridge, Sheffield, S36 2AA

CLIENT:			Gladman Developments Ltd
SCALE:	1:5,000@A3	PROJECT REF:	SHF.1132.159
DRAWN:	MG	CHECKED:	ALM
		DATE:	Aug 2018
PROJECT:			Henthorn Road, Clitheroe
TITLE:			
Environment Agency Surface Water 1000 Year Hazard Rating			
DRAWING NO:			SHF.1132.159.HY.D.008.4

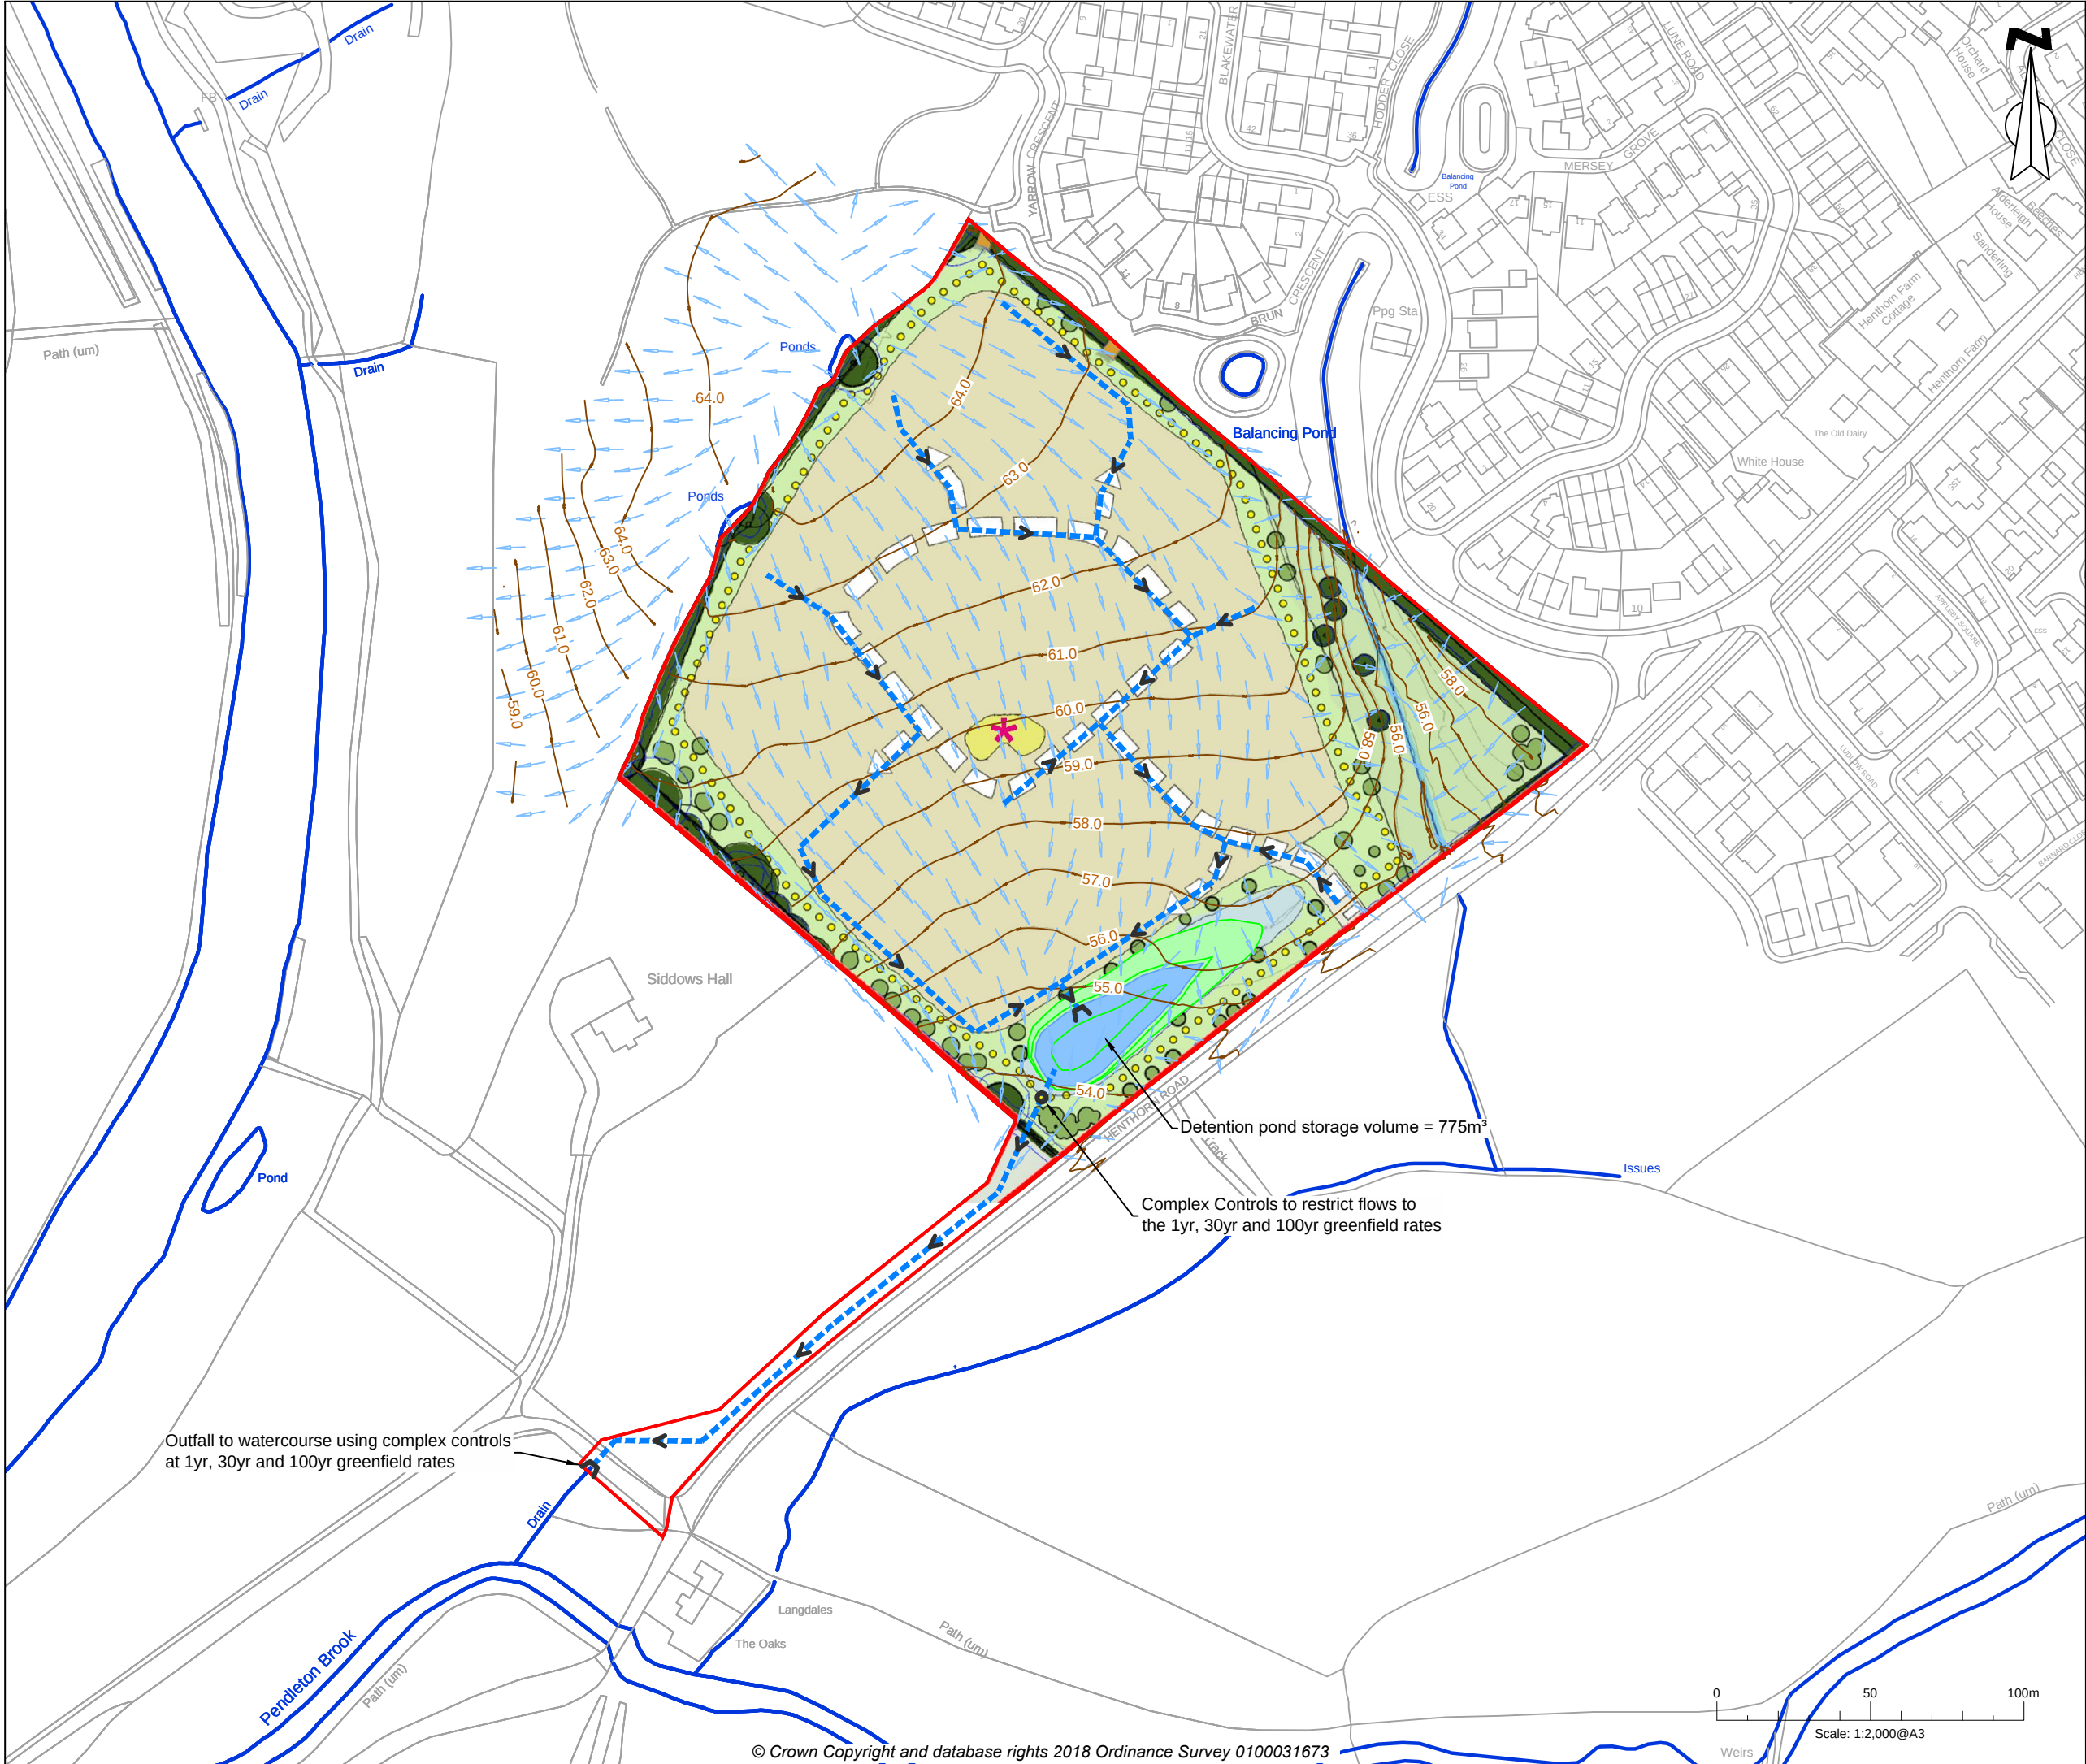

- Key
- Site Boundary
 - Detention Pond
 - Proposed Surface Water
 - Existing Surface Water
 - Contours
1.0m Intervals (mAOD)
 - Surface Water Flow Path



Samuel House, 5 Fox Valley Way, Stocksbridge, Sheffield, S36 2AA

CLIENT:
Gladman Developments Ltd

SCALE: 1:2,000@A3
PROJECT REF: SHF.1132.159

DRAWN: MG
CHECKED: IH
DATE: Aug 2018

PROJECT:
Henthorn Road, Clitheroe

TITLE:
Indicative Drainage Layout

DRAWING NO:
SHF.1132.159.HY.D.009