

© This drawing, its contents, and all information contained therein is protected by copyright to Welsh Oak Frame Ltd. Its not to be used by third parties without written consent from Welsh Oak Frame Ltd.



**WELSH
OAK
FRAME**

Belmont Yard, Station Rd,
Caersws, Powys. SY17 5EQ
Phone 01686 688000
Email info@welshoakframe.com


Project Title:
Higher Elker Lodge, Whalley Road,
Billington, Clitheroe, Lancashire. BB7
9HY.

Drawing Title:
Existing Site Plan

Client:
Mr & Mrs Jordan

Scale: 1:500 @ A3	Date: July.26	Drawn by: IMG
-----------------------------	-------------------------	-------------------------

Job No: W260205	Drawing No: SK10	Rev: -
---------------------------	----------------------------	------------------

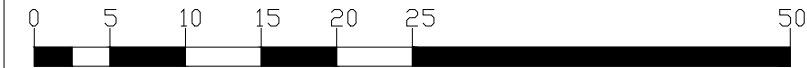

Ordnance Survey (c) Crown Copyright 2026. All rights reserved. Licence number 100032432