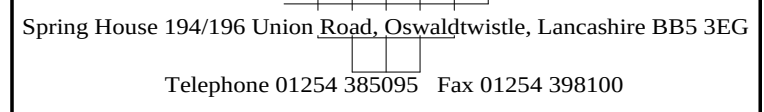
 
[illegible]

26365

client

Mr. & Mrs. Turner.
New House Farm.
Osbaldeston Lane.
Osbaldeston.

project

Proposed extension to dwelling
to form a Garden Lounge
New House Farm
Osbaldeston Lane
Osbaldeston

title Ground Floor Plan		
scale 1:50	drawn AF	date 16/11/12
dwg. no 12/2039/01		rev. 0