
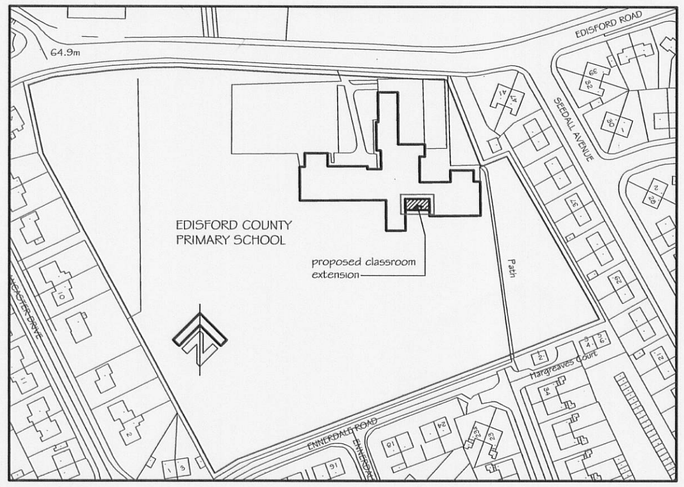


LOCATION PLAN 1 : 2500

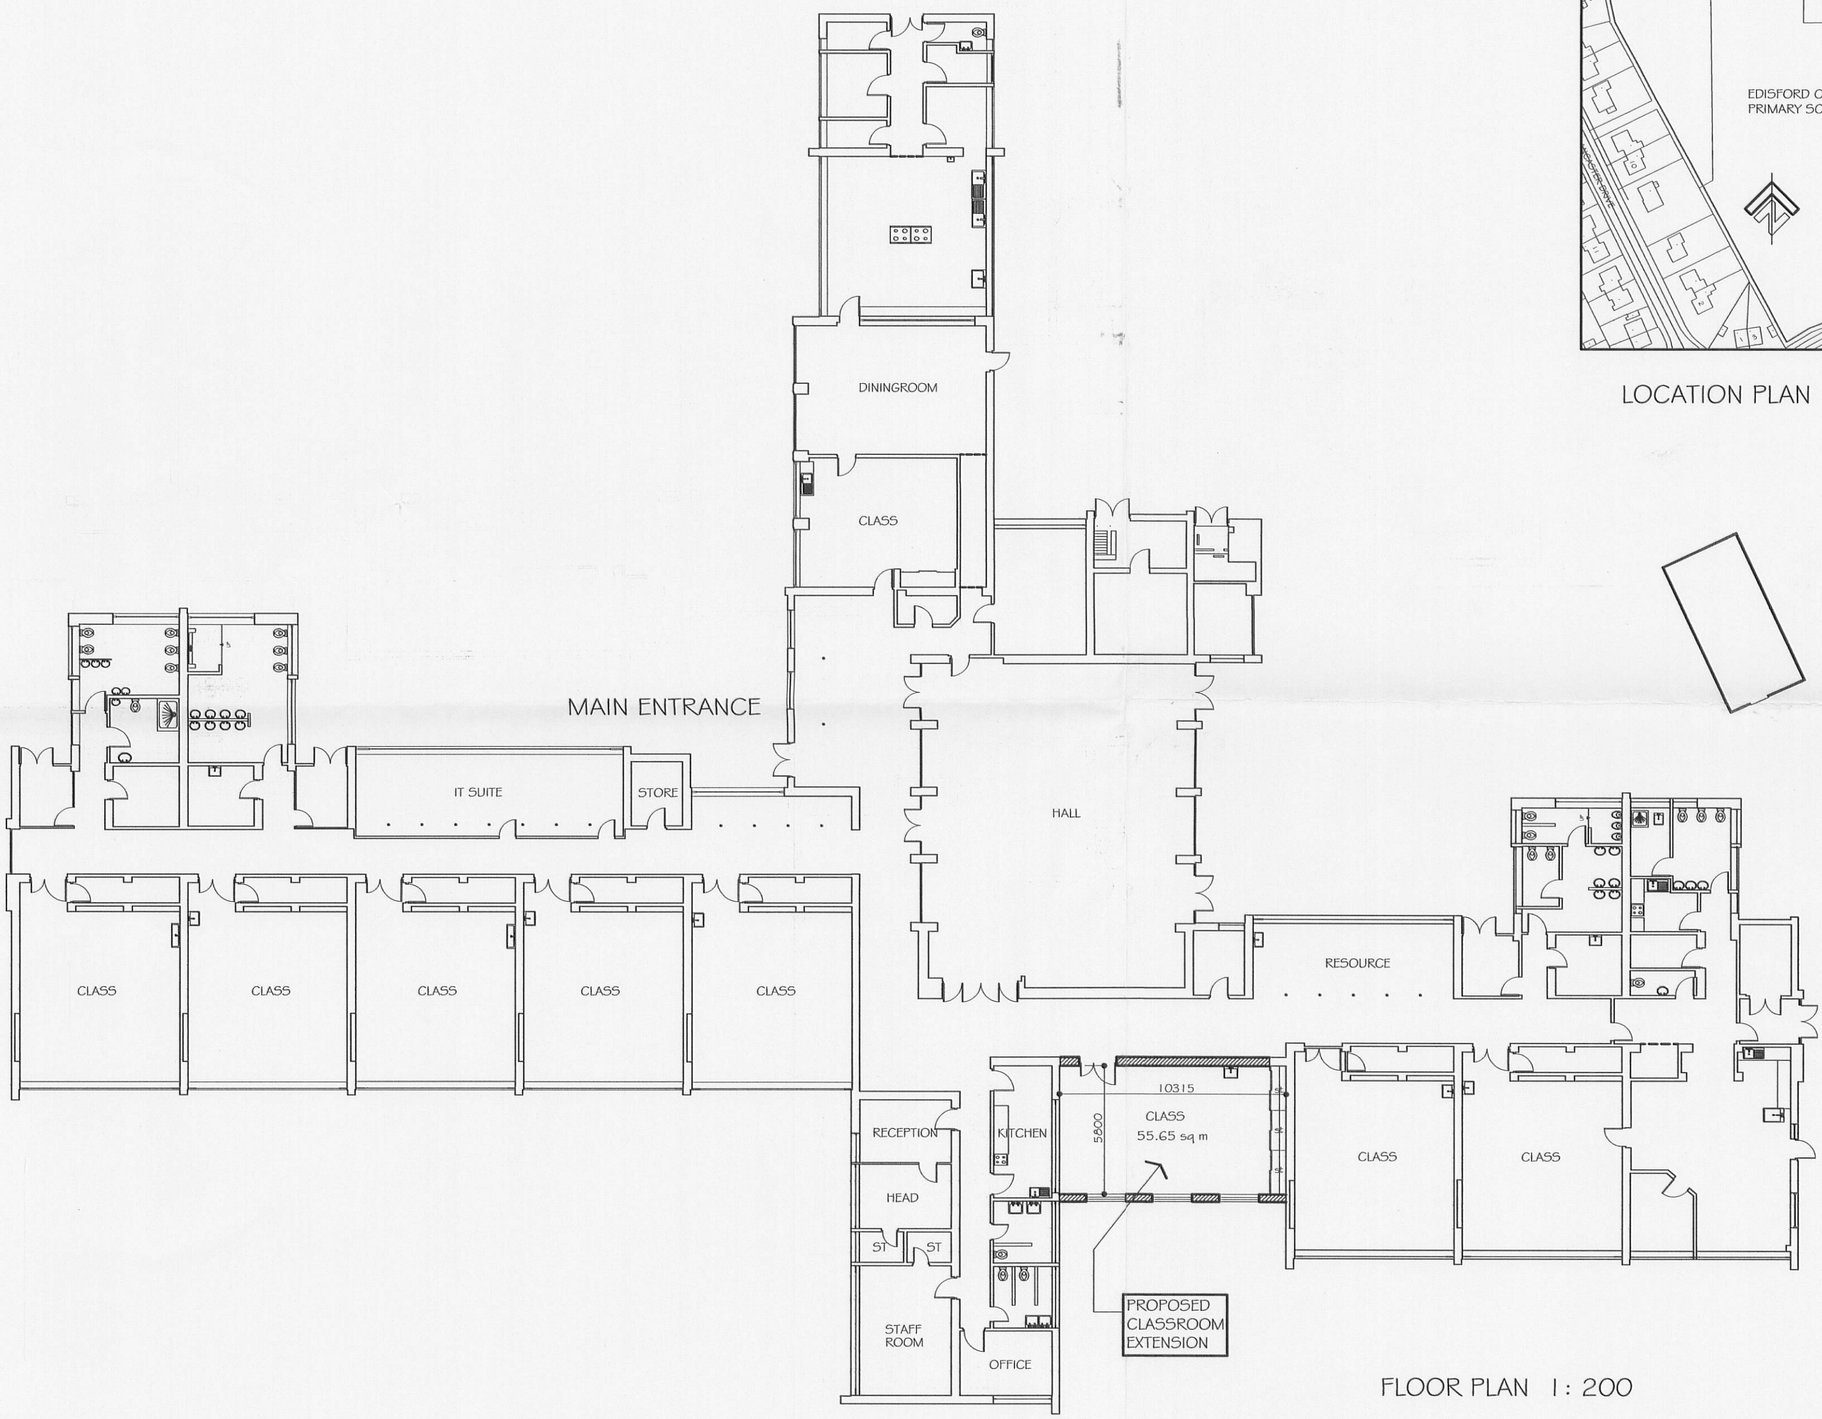

FLOOR PLAN 1 : 200

320070686P

Date	Rev	Notes

Drawing Status:

DETAIL DESIGN

Note: Dimensions are not to be scaled from this drawing.
All written measurements are to be checked on site by the contractor.

Town Name:
CLITHEROE

Premises Name:
EDISFORD PRIMARY SCHOOL
EDISFORD ROAD, BB7 2LN.

Premises No.
11056

Project
NEW CLASS BASE

Drawing Title
GROUND FLOOR PLAN
LOCATION PLAN

Scale	Drawn by:	Checked by:	Date
shown	BOW	-	06/07

Lancashire County Council

Resources Directorate

HEADQUARTERS: County Hall, Preston, PR1 8RE
Tel: (01772) 263285 Fax: (01772) 263184
North Area Office: Poulton-Le-Fylde, FY6 7DE
Tel: (01253) 892298 Fax: (01253) 899460
East Area Office: Accrington, BB5 0RE
Tel: (01254) 220627 Fax: (01254) 220601
South Area Office: County Hall, Preston, PR1 8RE
Tel: (01772) 263930 Fax: (01772) 262979

© Lancashire County Property Group MMIII

Note: All rights described in Chapter IV of the Copyright, Design and Patents Act 1988 have been generally asserted.

Project No.	Drawing No.	Issue No.
EY012560	B1	D1