



first floor plan

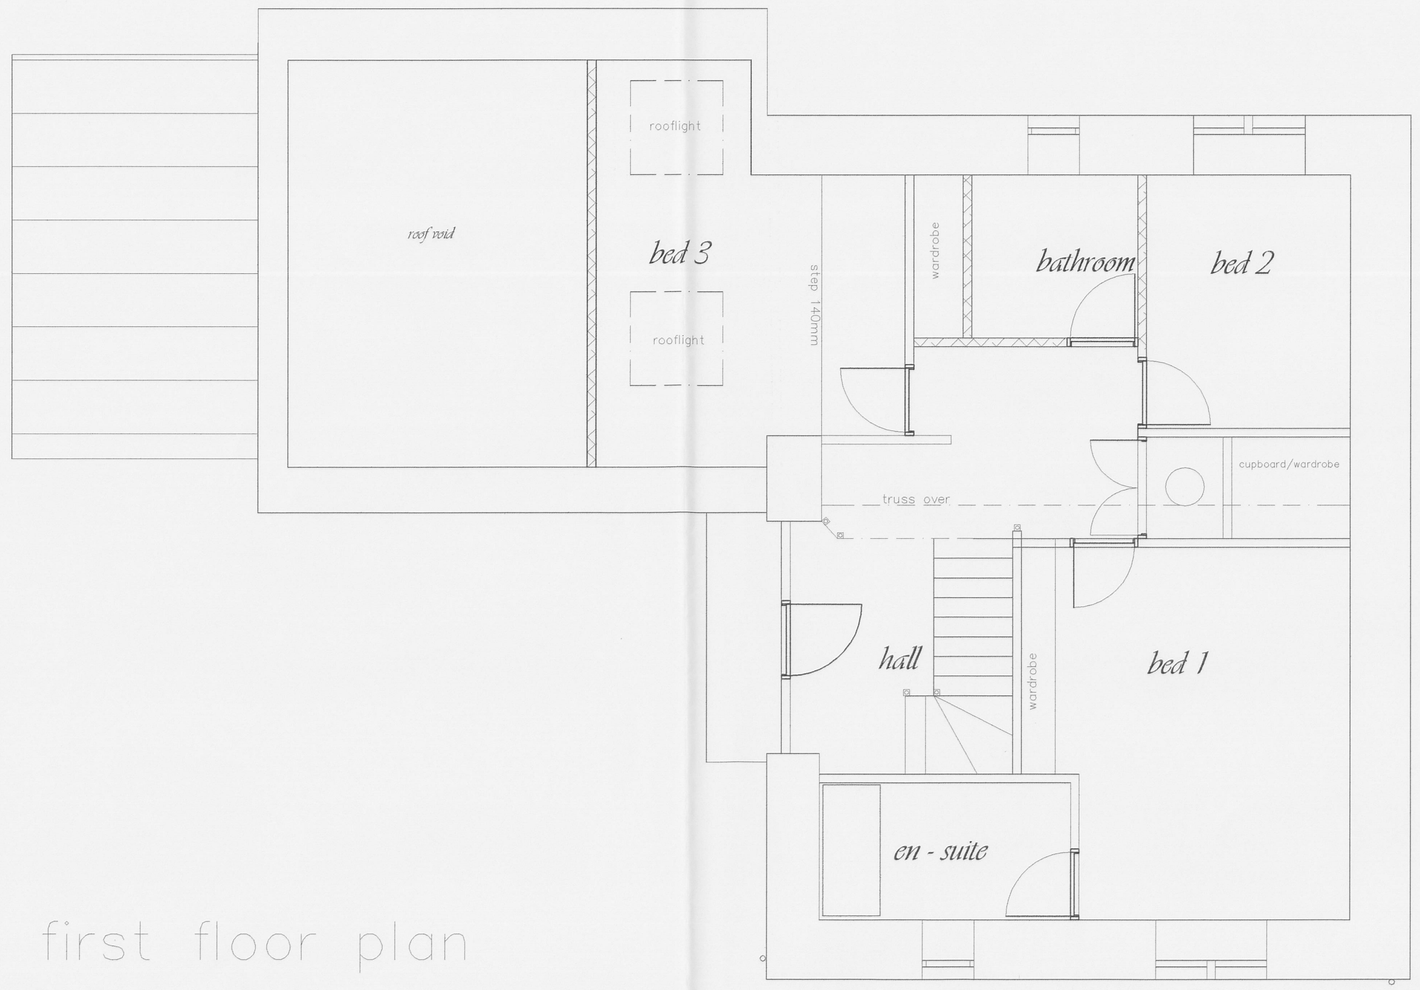

roof plan

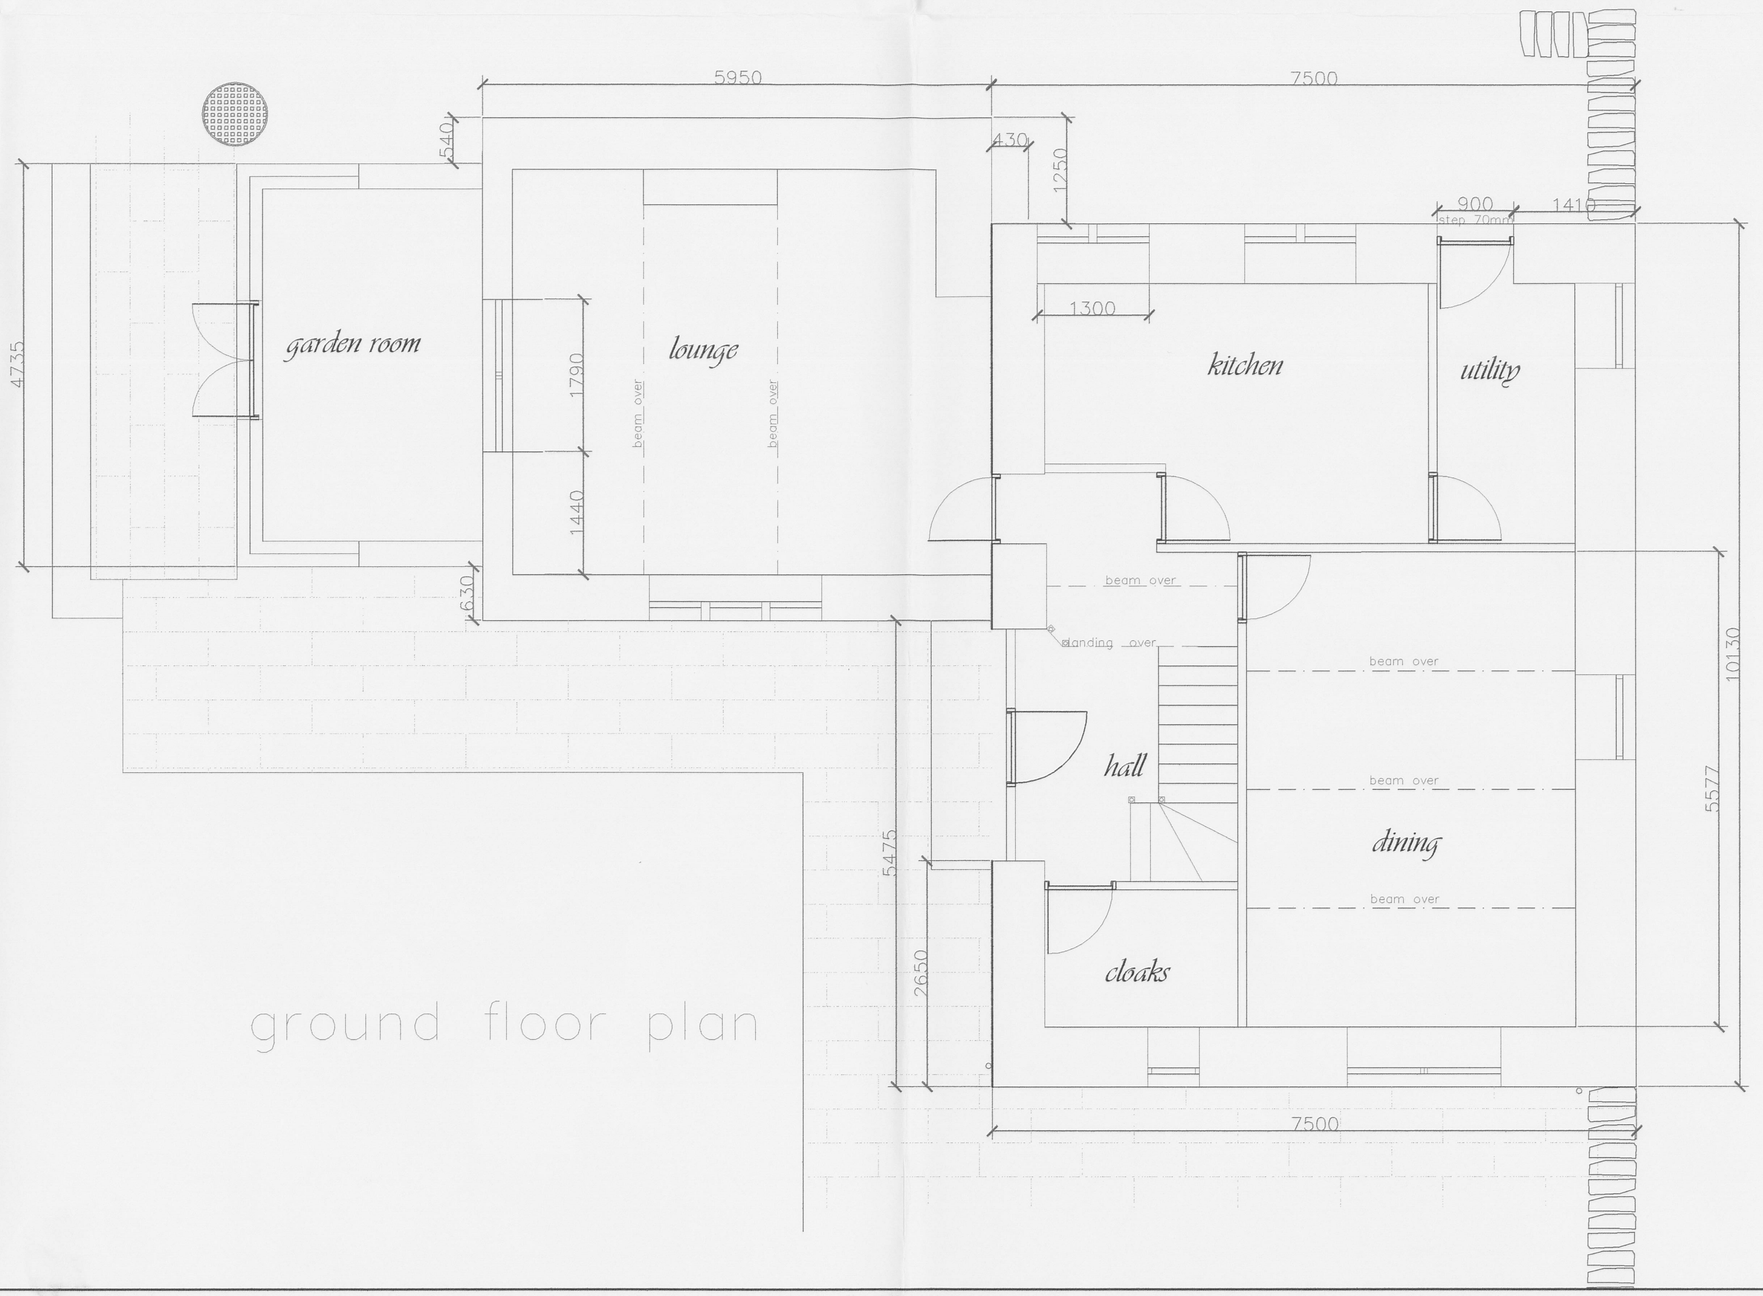

ground floor plan

320070930P

A	i) dimensions altered		30.4.2007
	Amendments		date
Drwg. No	2007 04 01	A	scale 1 : 50
			date 30.1.2007

Client
The Barn
Old Back Lane
Wiswell

Project
Proposed Extension to Form Entrance Hall and Extend Sun Lounge

Title
Survey - Plans

GFP Surveying Engineering
G. Fawcett Partnership
Nabbs Farmhouse, Roughlee
Burnley, Lancashire BB12 9PR
Email : geoff@gfpsurvey.co.uk
Web Site : www.gfpsurvey.co.uk
tel/fax 01282 691921
mob 07802 691965

DO NOT SCALE
ALL LEVELS AND DIMENSIONS TO BE AGREED ON SITE