3 2 0 1 0 0 5 8 0 F

Ribble Valley Borough Council
Town and Country Planning Act 1990
Granted with Conditions
1 2 AUG 2010

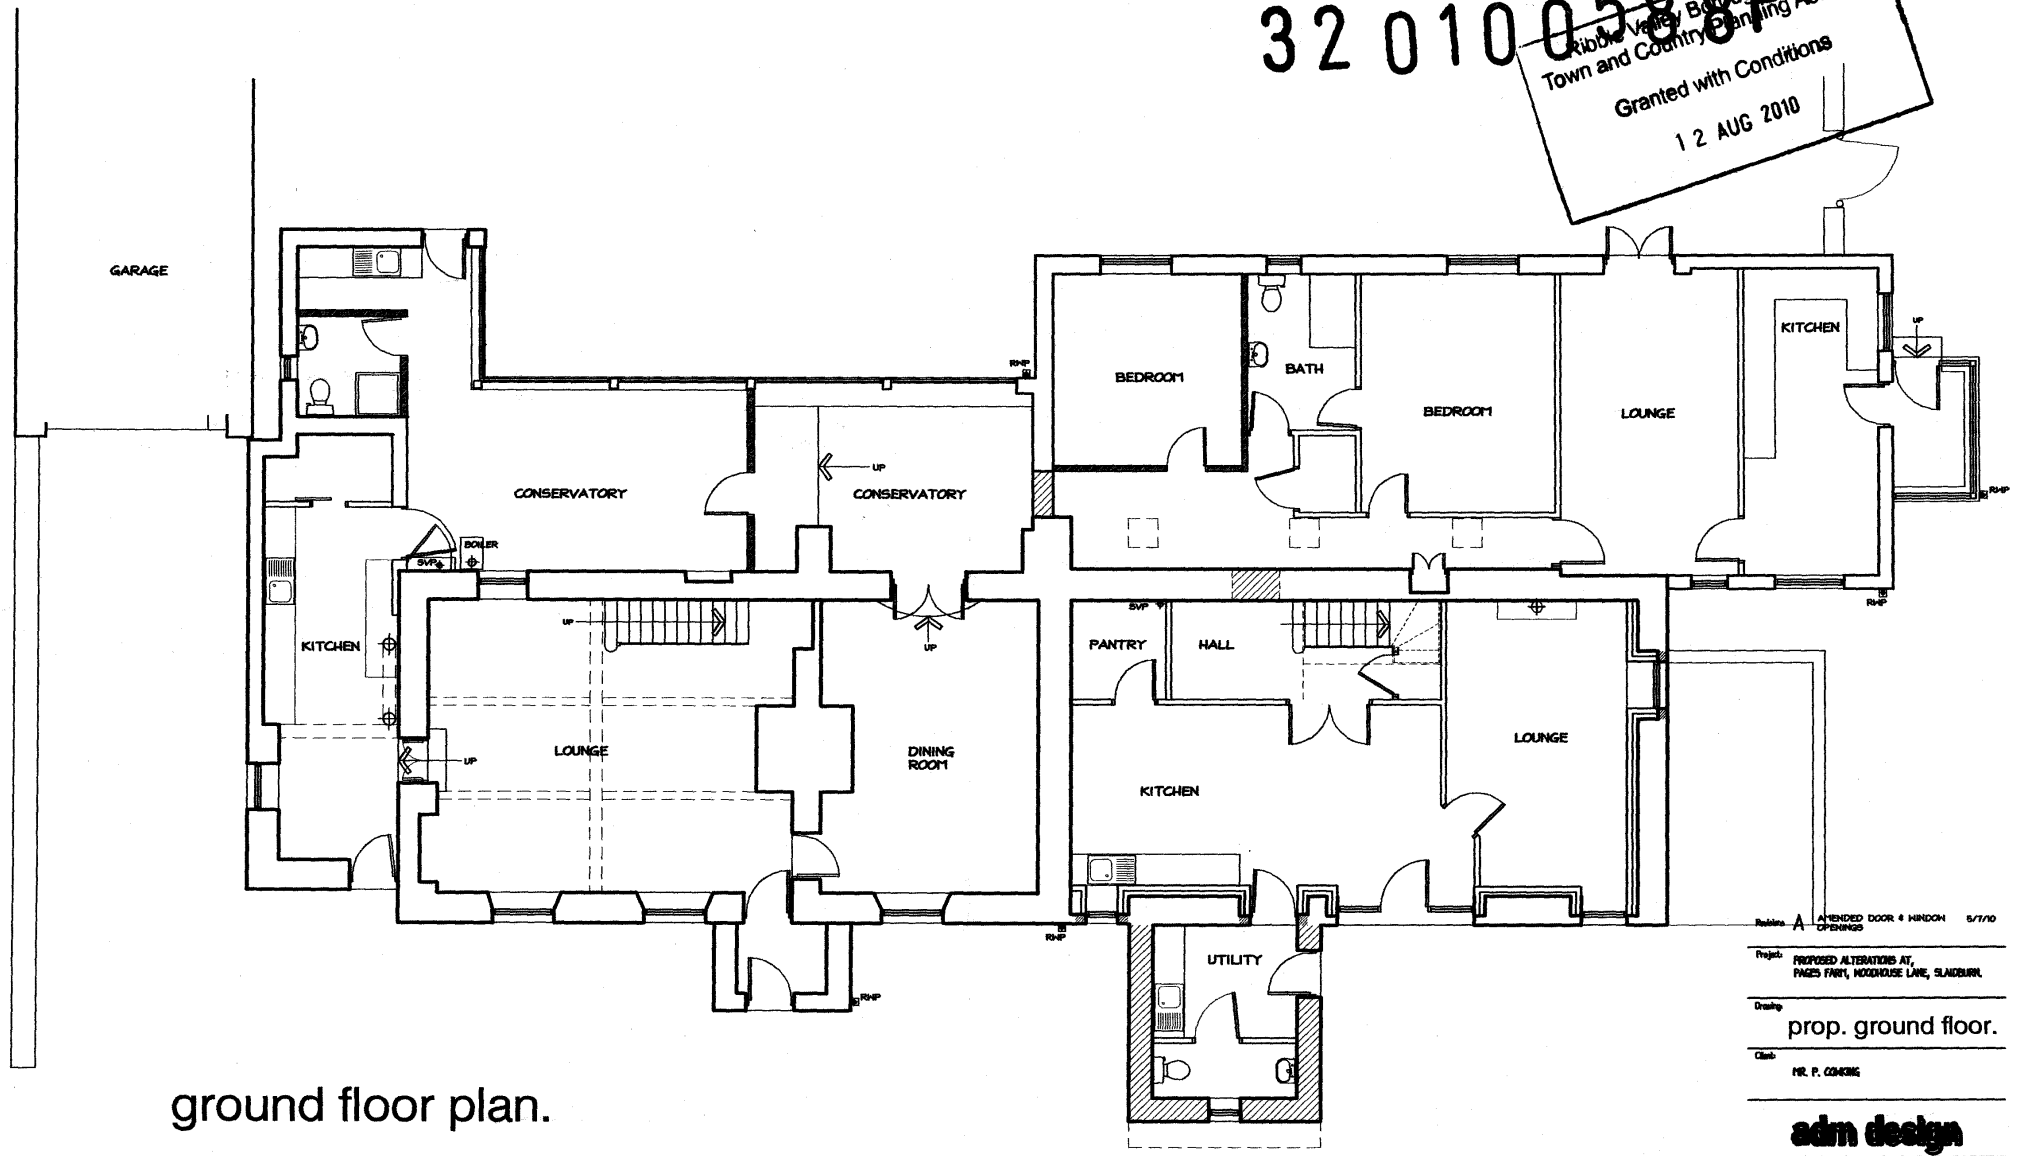

ground floor plan.

0 1 2 3 4 5 6 7

SCALE BAR in METRES

Revisions A AMENDED DOOR & WINDOW OPENINGS 5/7/10

Project: PROPOSED ALTERATIONS AT, PAGES FARM, WOODHOUSE LANE, SLADEBURN.

Drawing: prop. ground floor.

Client: MR. P. COWKING

adm design

Brook Lea, Colne Road, Sough, Barnoldswick, Lancashire, BB18 6TD
Tel: 01282 853335 Email: admdesign@btconnect.com

Scale(s) 1:50 @ A1, 1:100 @ A3 Date 12/5/10

Drawing no. ADM/0004/04 Rev. A