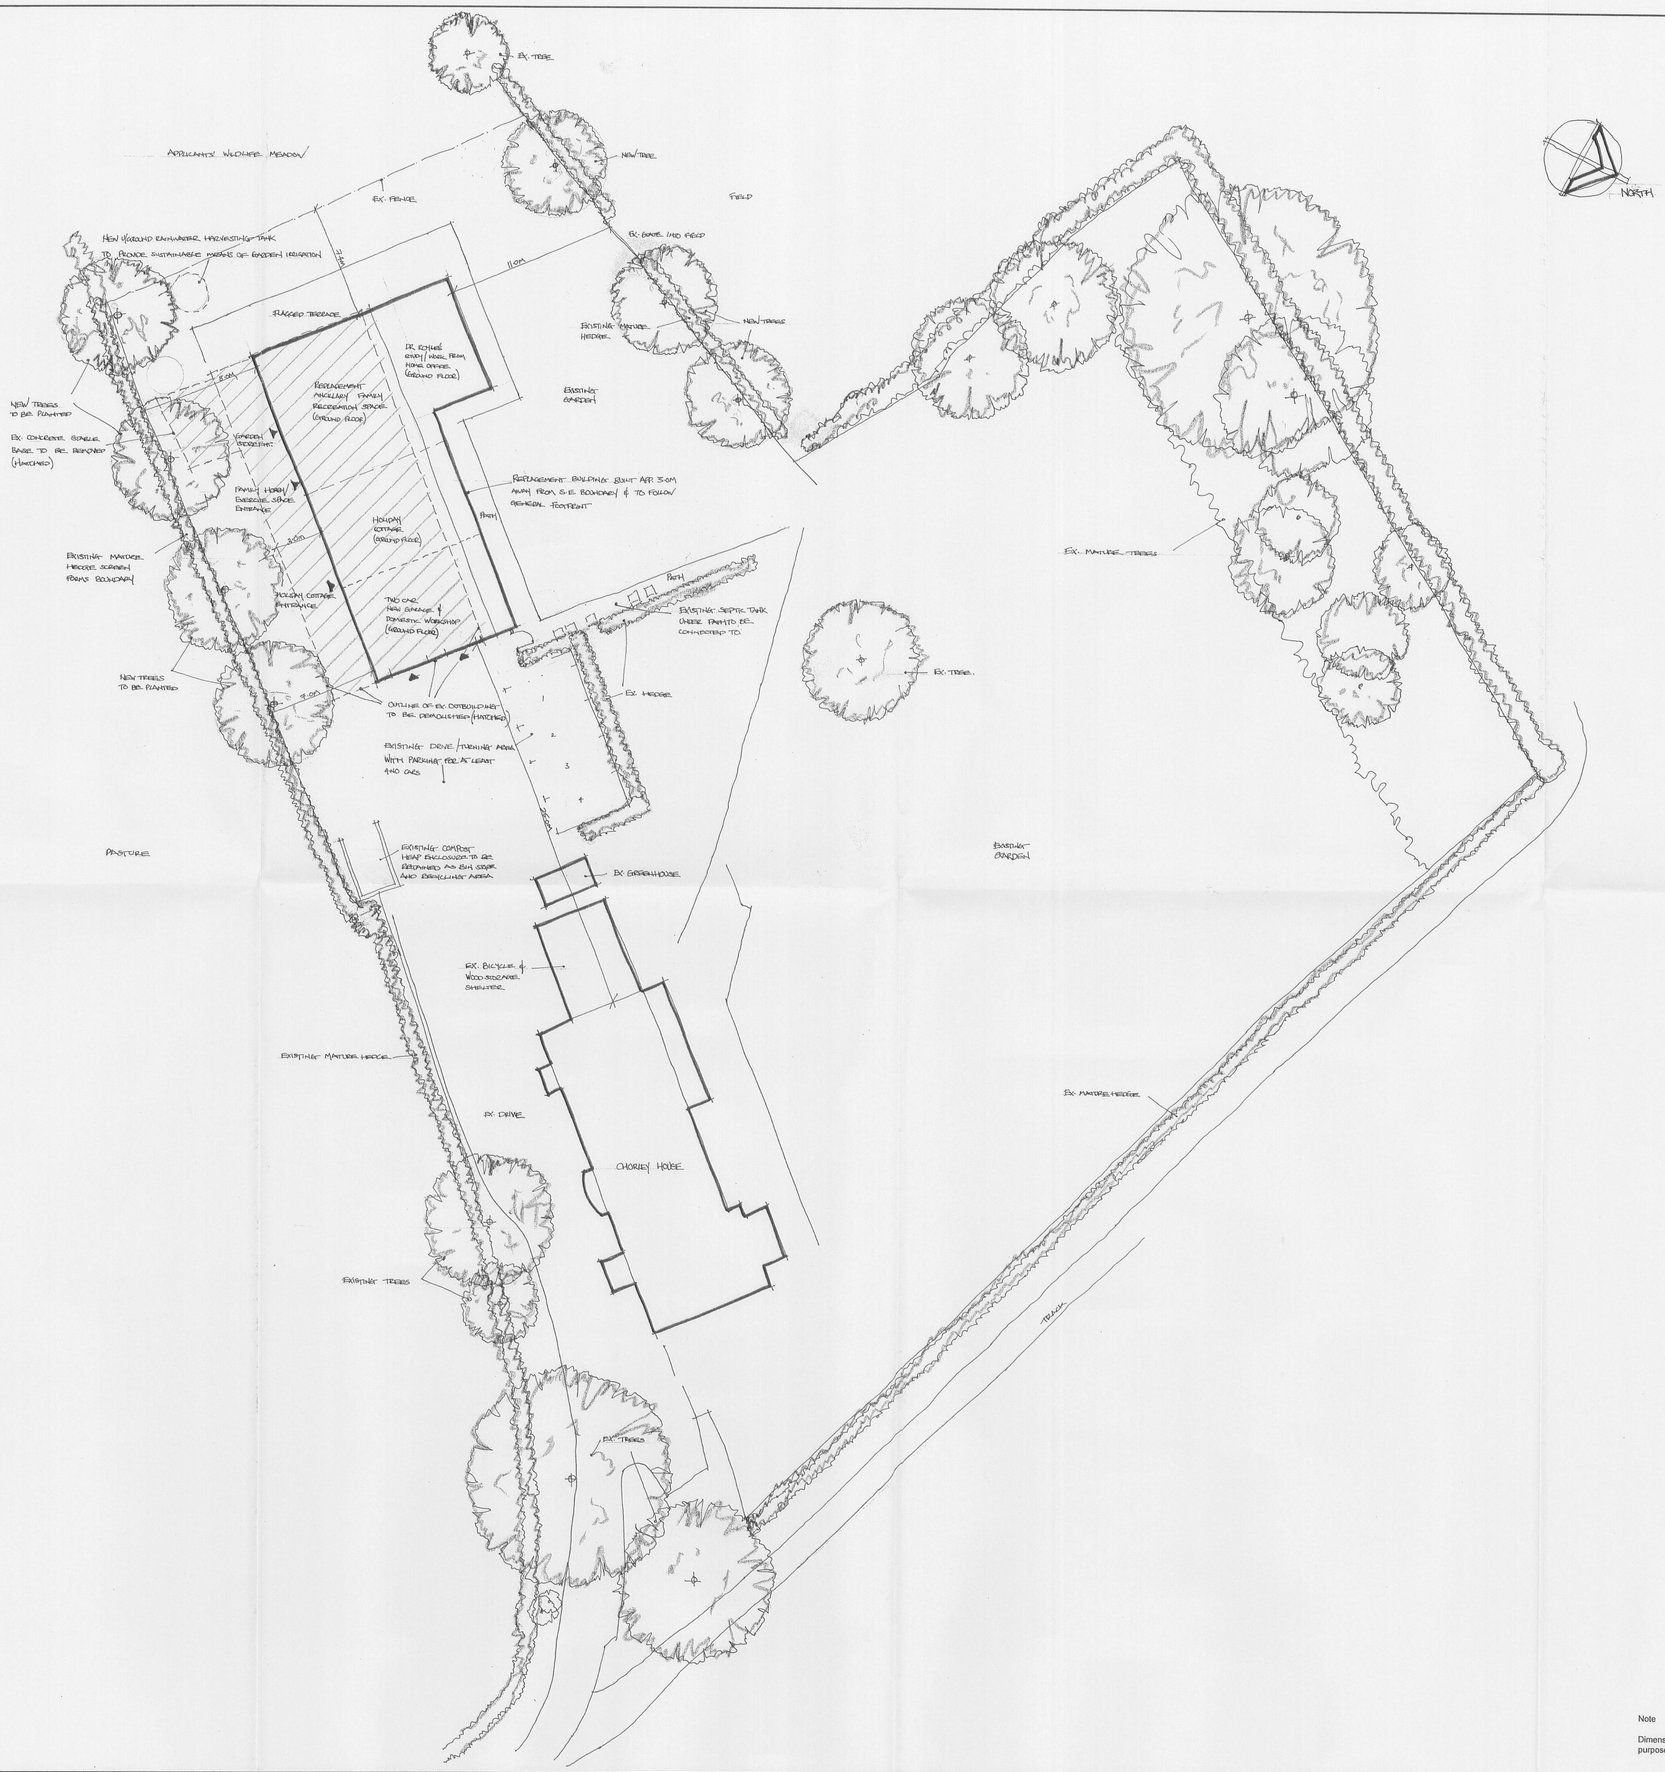


32 01008 43P

Client

DR. AND MRS ROYLE.

Job Title

PROPOSED REPLACEMENT OUTBUILDING AS DOMESTIC GARAGE/WORKSHOP, HOLIDAY COTTAGE AND IMPROVED FAMILY RECREATIONAL SPACE.

Drawing Title

PROPOSED SITE PLAN

Scale	Date	Drawn
1:200 @ A1	SEPT 2010	SPA

SUNDERLAND PEACOCK ARCHITECTS

SUNDERLAND PEACOCK & ASSOCIATES LTD.
HAZELMERE, PIMLICO ROAD, CLITHEROE,
LANCASHIRE, BB7 2AG
T 01200 423178 F 01200 427328
E info@sunderlandpeacock.com
www.sunderlandpeacock.com

4038 - 10

Note

Dimensions shown on drawings prepared for planning purposes are indicative only and can vary.