



Ground Floor Plan
(1:50 scale)

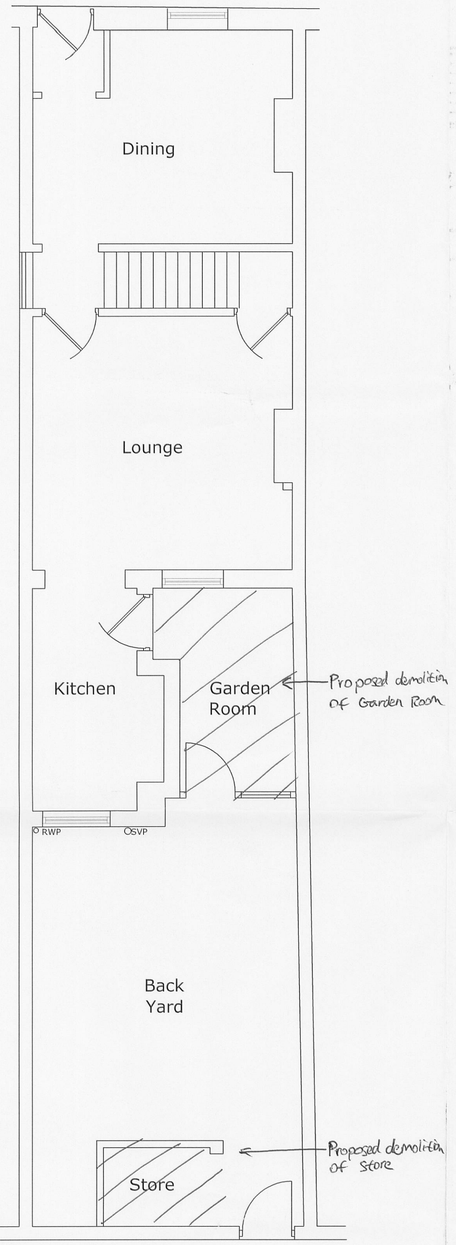

First Floor Plan

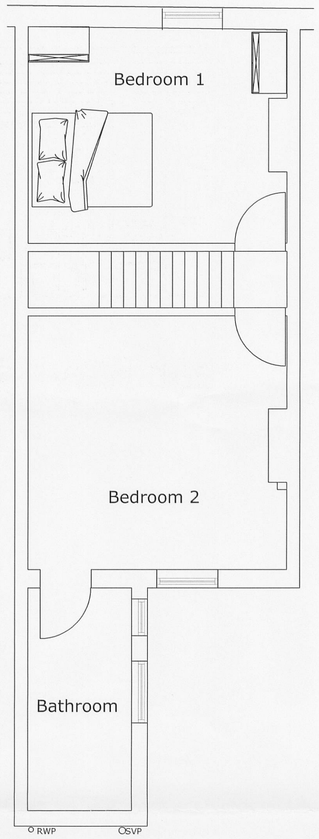

Front Elevation
(1:100 scale)



Rear Elevation

Existing

320110606P

client Mr Hodgson

project
House Extension
114 Woone Lane
Clitheroe

sheet
Existing
Plans & Elevations

scale 1:50, 1:100

date 07/12/08

drawn

drawing no. 00 | 000 | 002