FRONT ELEVATION

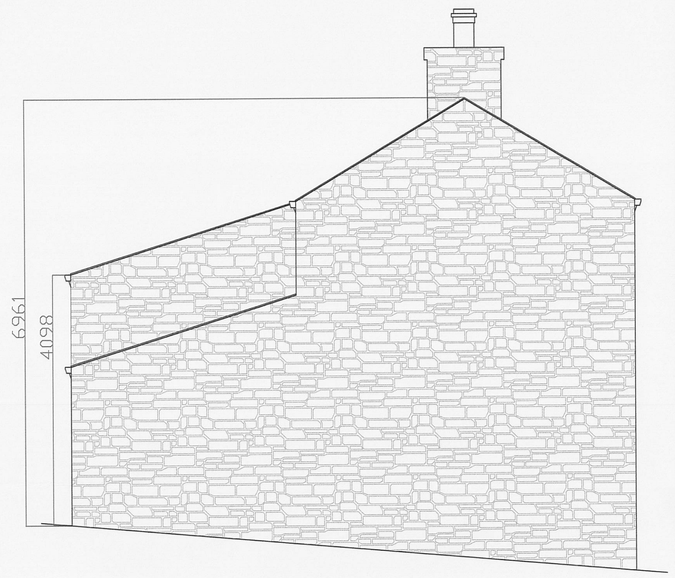

SIDE ELEVATION

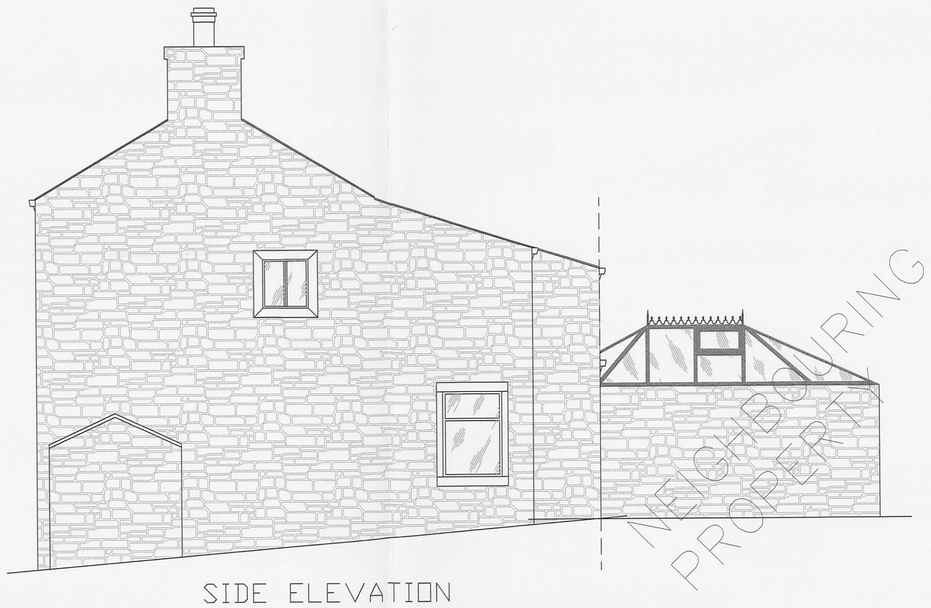

SIDE ELEVATION

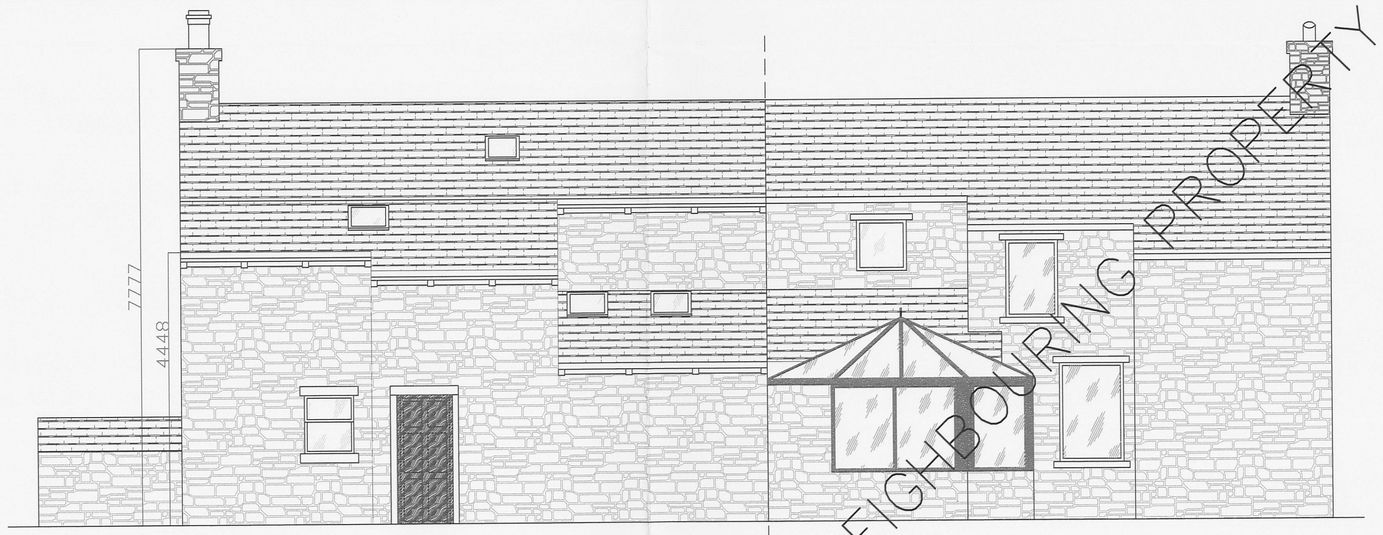

REAR ELEVATION

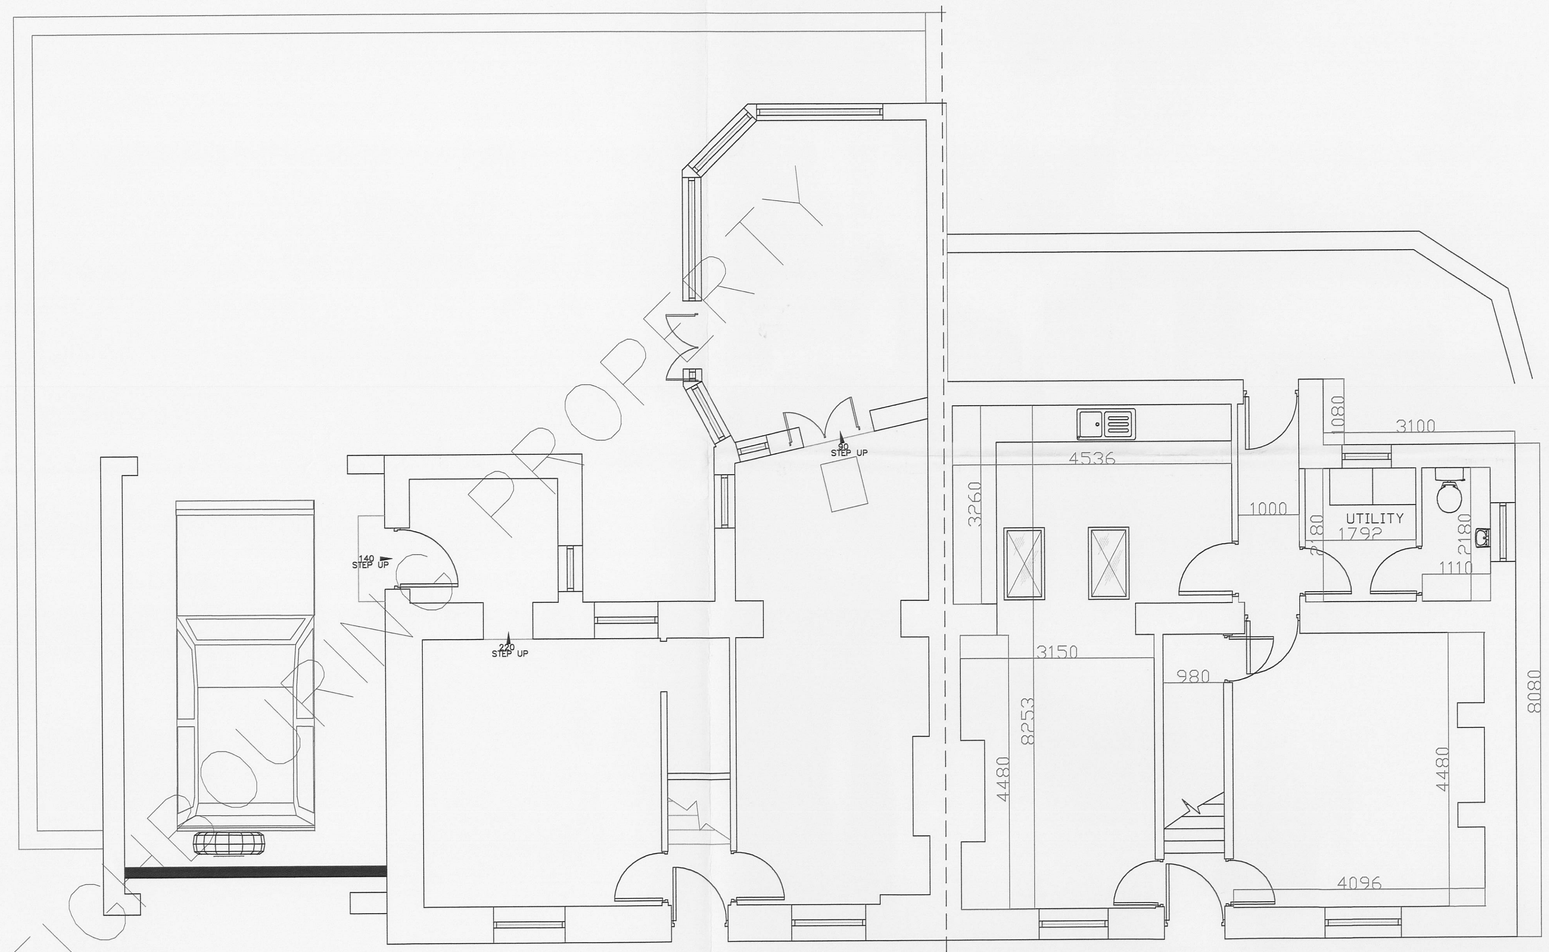

GROUND FLOOR

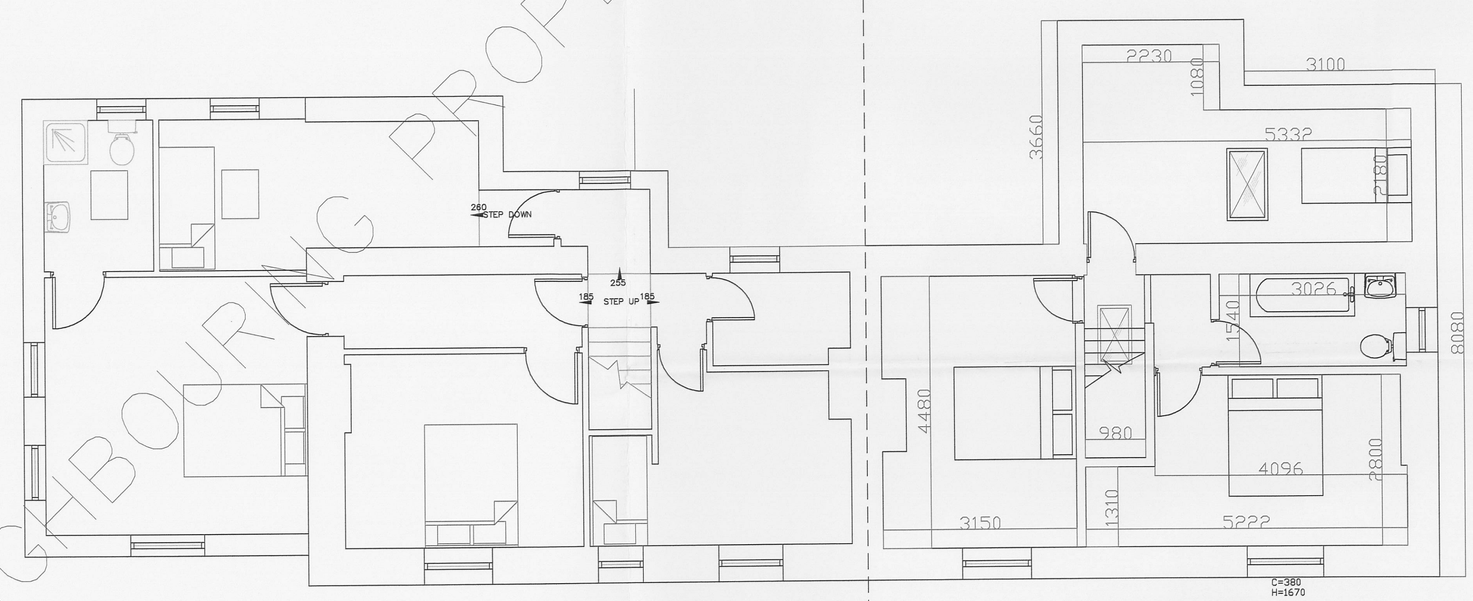

FIRST FLOOR

NEIGHBOURING PROPERTY

NEIGHBOURING PROPERTY

NEIGHBOURING PROPERTY

320120265P

15 MAR 2012

Description	Rev	Date	By

AJH ASSOCIATES
Chartered Building Surveyors

St Deneficd Court
Pimlico Link Road
Clitheroe BB7 1QS

Tel: 01200 428887
Fax: 01200 428887
e-mail: info@ajh-associates.co.uk
www.ajh-associates.co.uk

Client: PETER GRADY	Scale: 1:50
Project: 2 ROCK TERRACE WHALLEY	Date: 13/03/2012
	By: DW/NE
Description: PROPOSED PLANS PROPOSED ELEVATIONS	Checked: TH.
DO NOT SCALE THIS DRAWING. CHECK ALL DIMENSIONS ON SITE	No. 2809/600

THIS DRAWING IS PROTECTED BY COPYRIGHT. IT MAY NOT BE REPRODUCED IN ANY FORM OR BY ANY MEANS FOR ANY PURPOSE, WITHOUT CASTING PRIOR WRITTEN PERMISSION FROM AJH ASSOCIATES