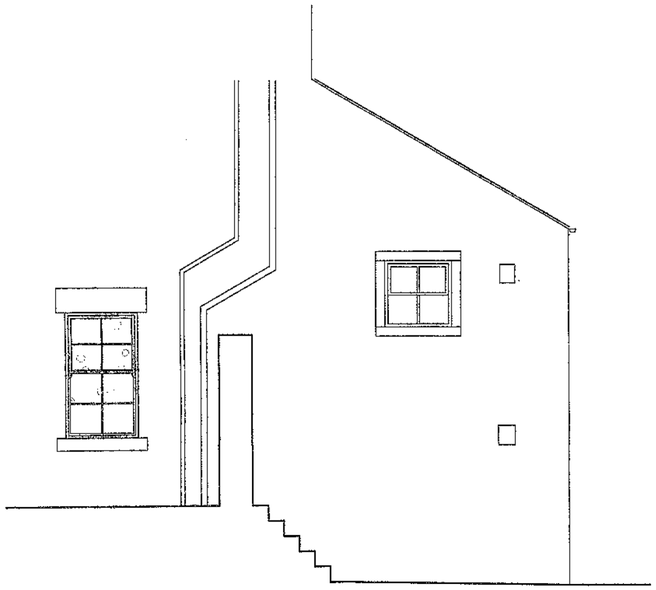

End Elevation.

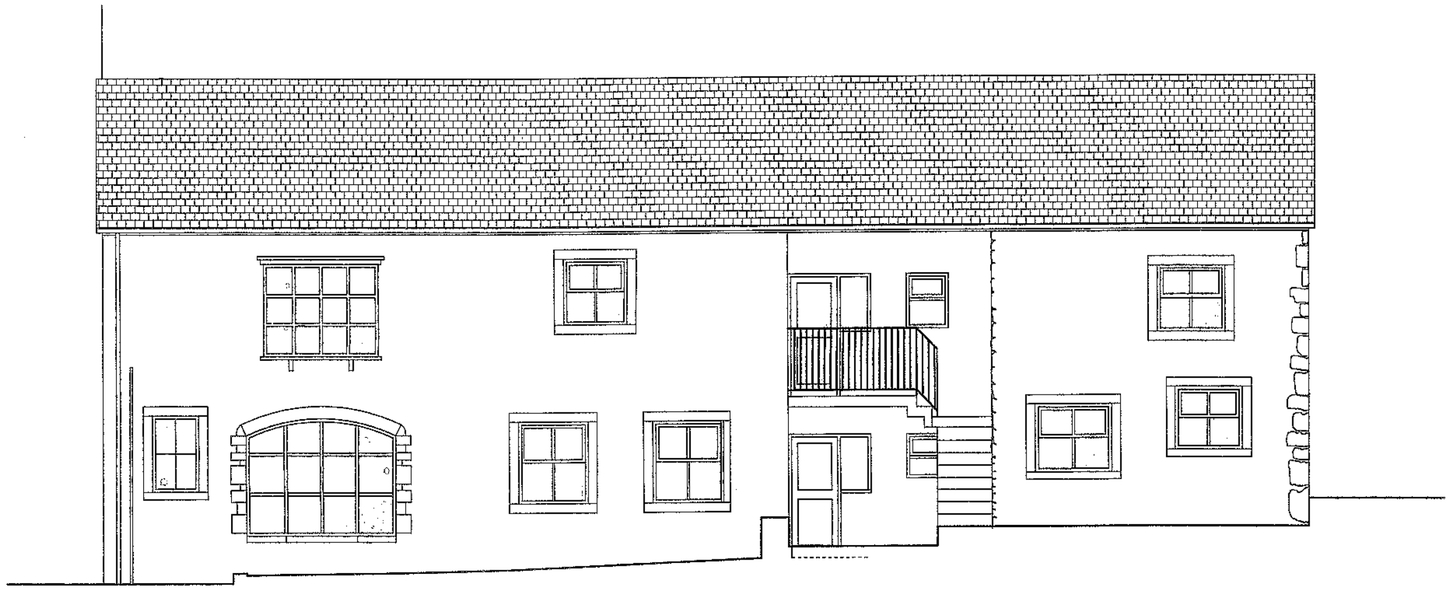

Front Elevation

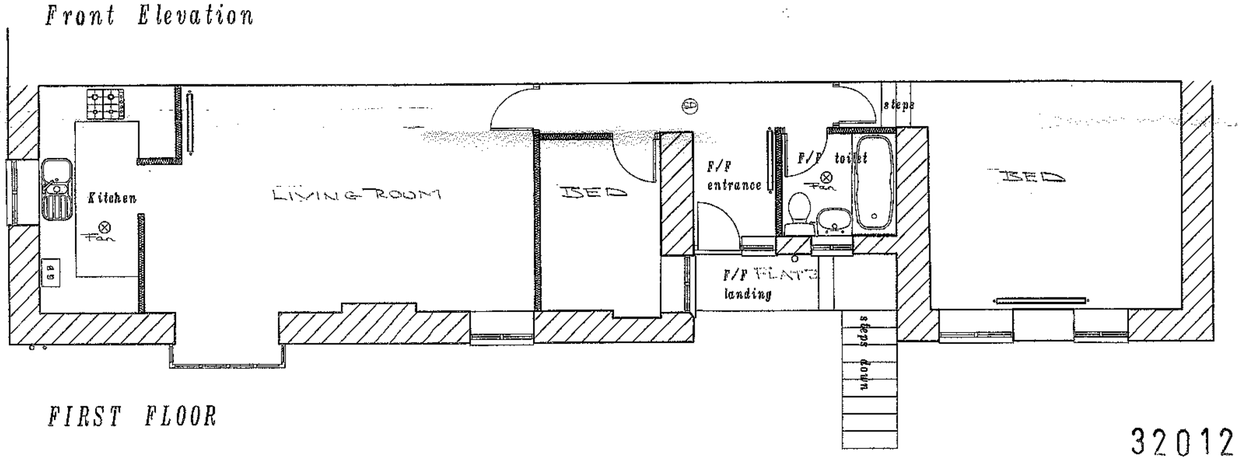

FIRST FLOOR

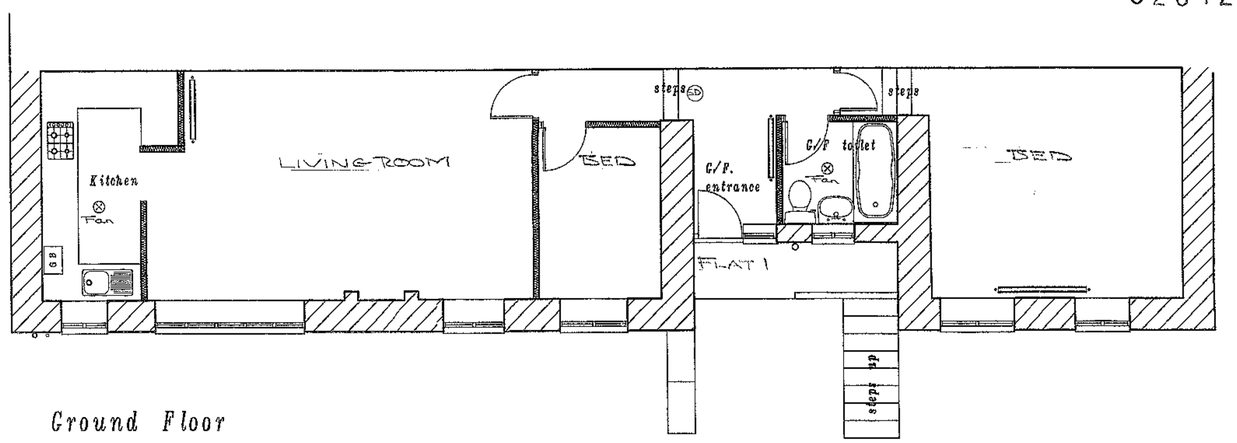

Ground Floor

320120711P

0 1 2 3 4 5metres

05

Scale 1:50
Sheet size A1.

revision		da

client
X

PROPOSED No.
SELF CONTAINED
FLATS
SWAN MEWS
CASTLE ST
CLITHEROE