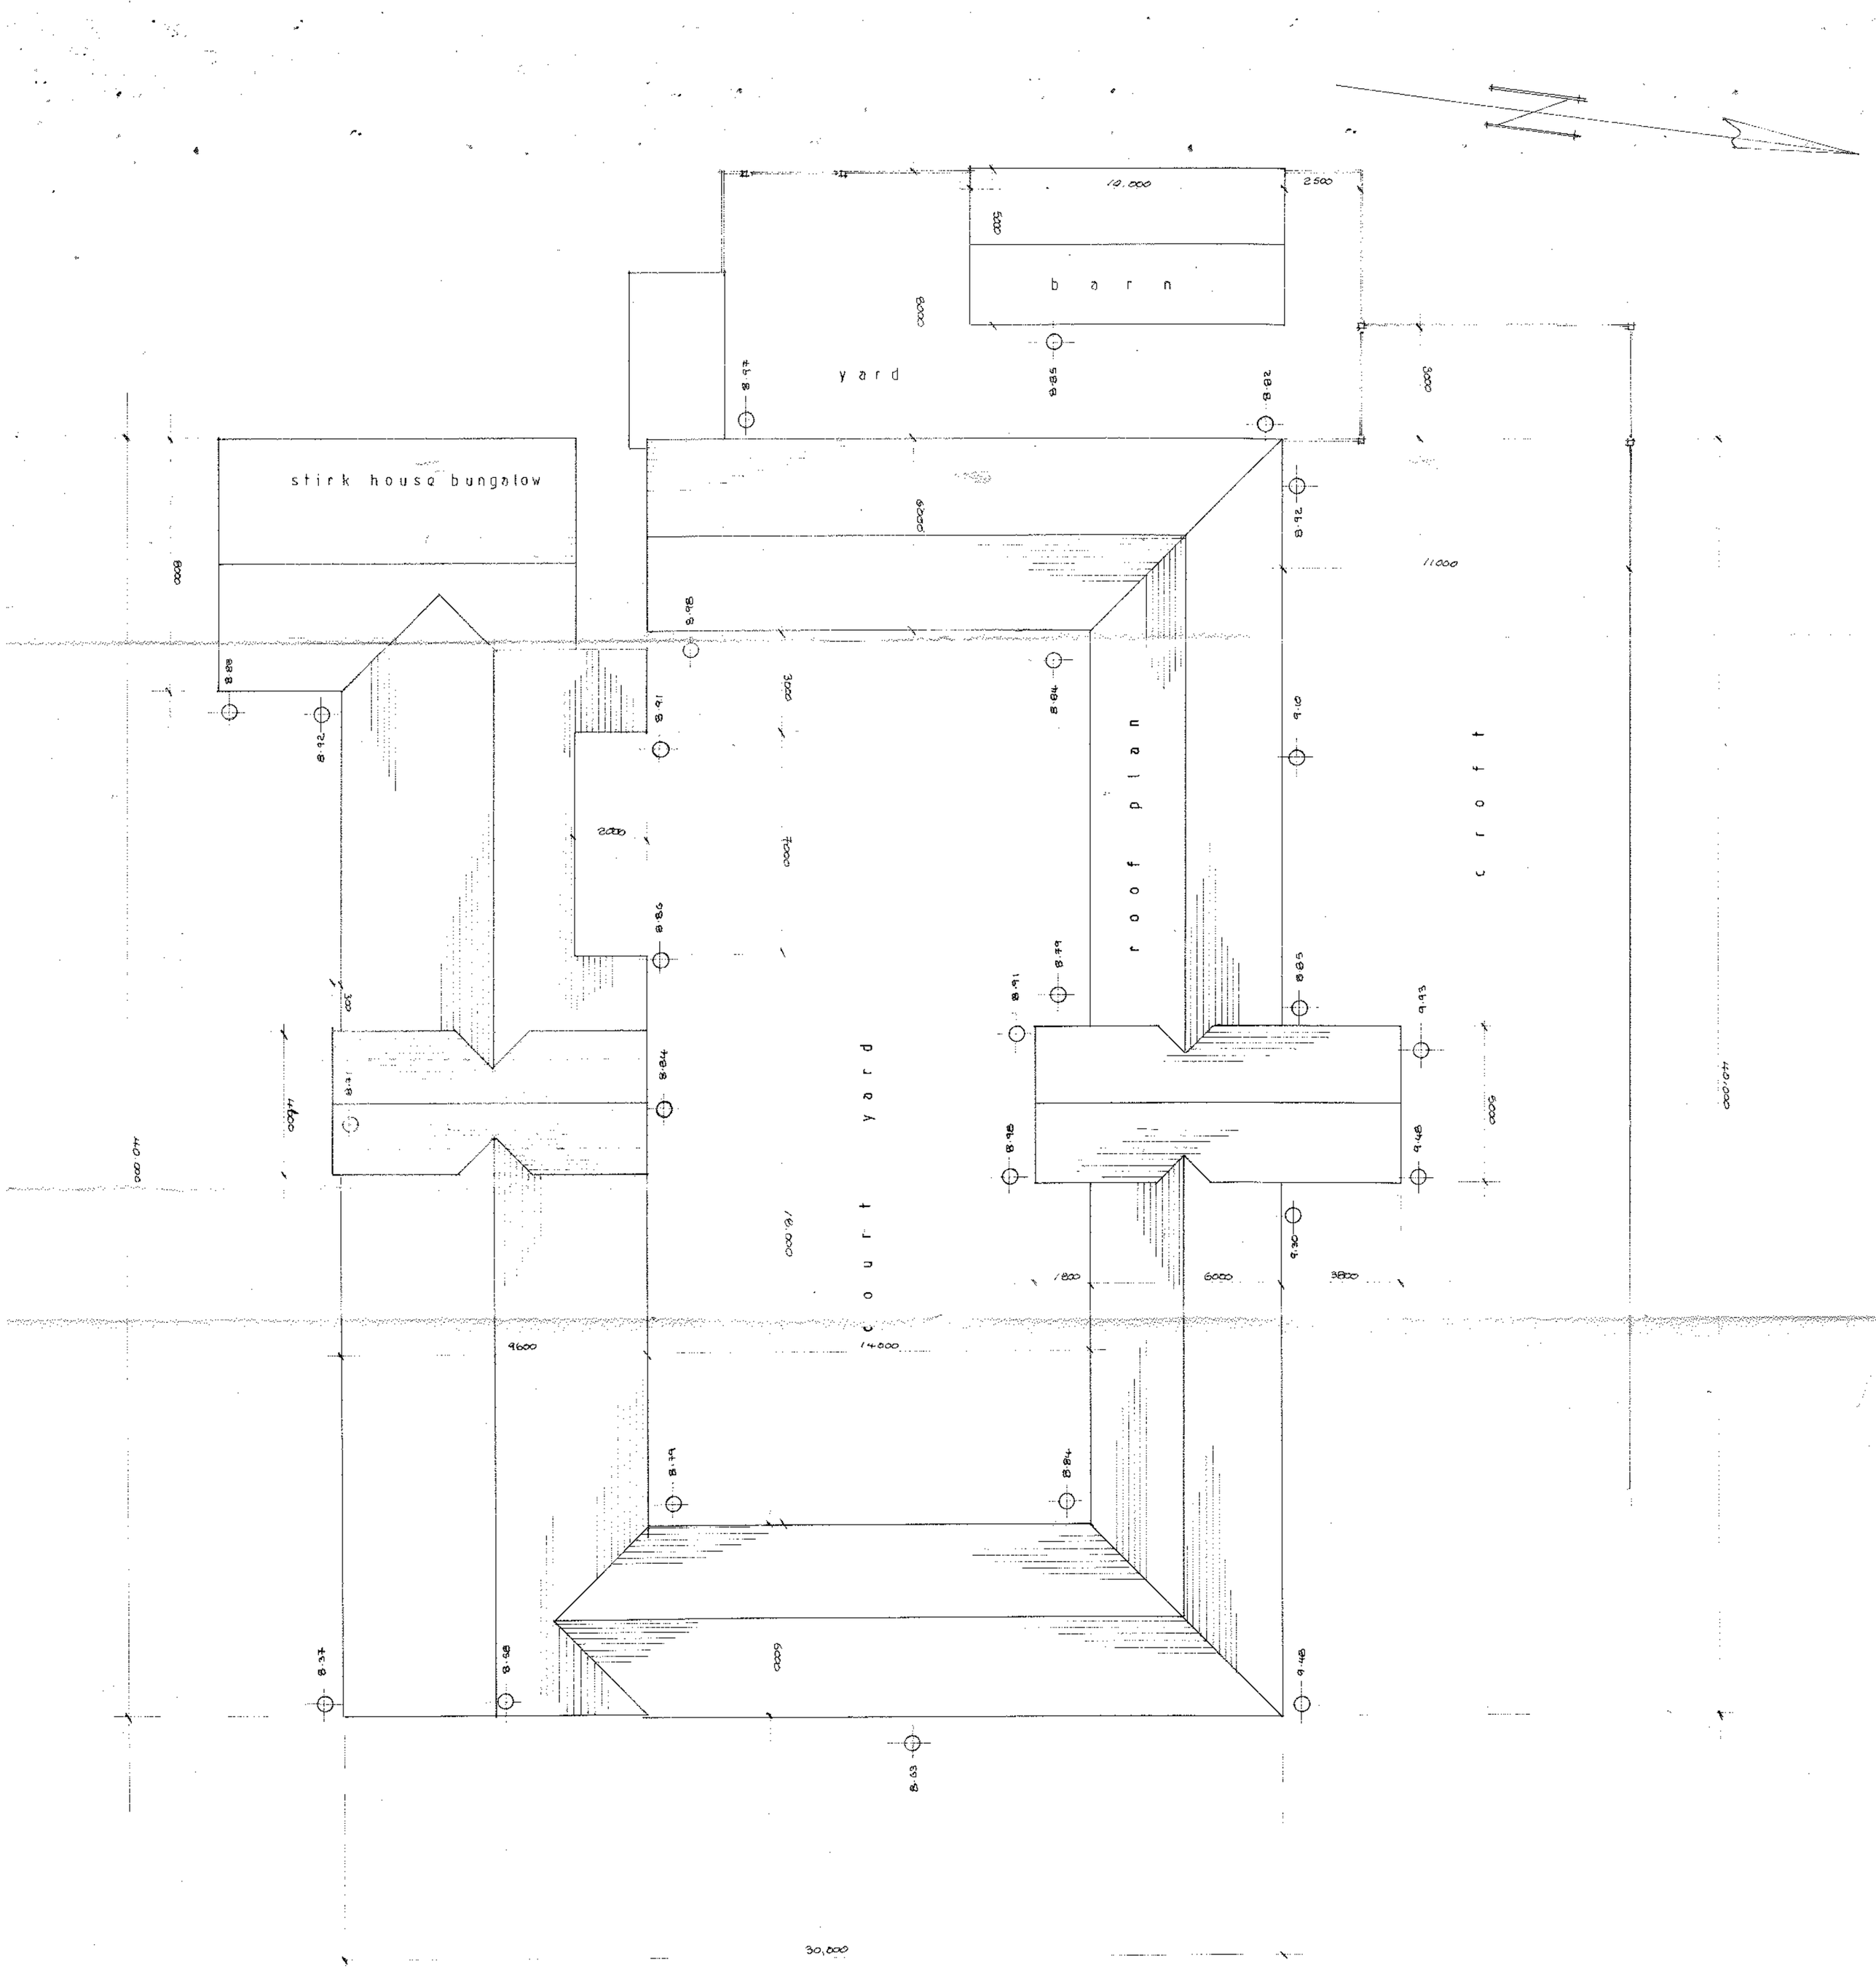

320121102P

S.J. Bialecki Limited
Building Surveyors

Drawing no 5003

Scale 1:100

Existing Site Plan

Proposed
Partial Conversion
Of Stable Block
Into a Dwelling
At
Groomes Farm
Gisburn