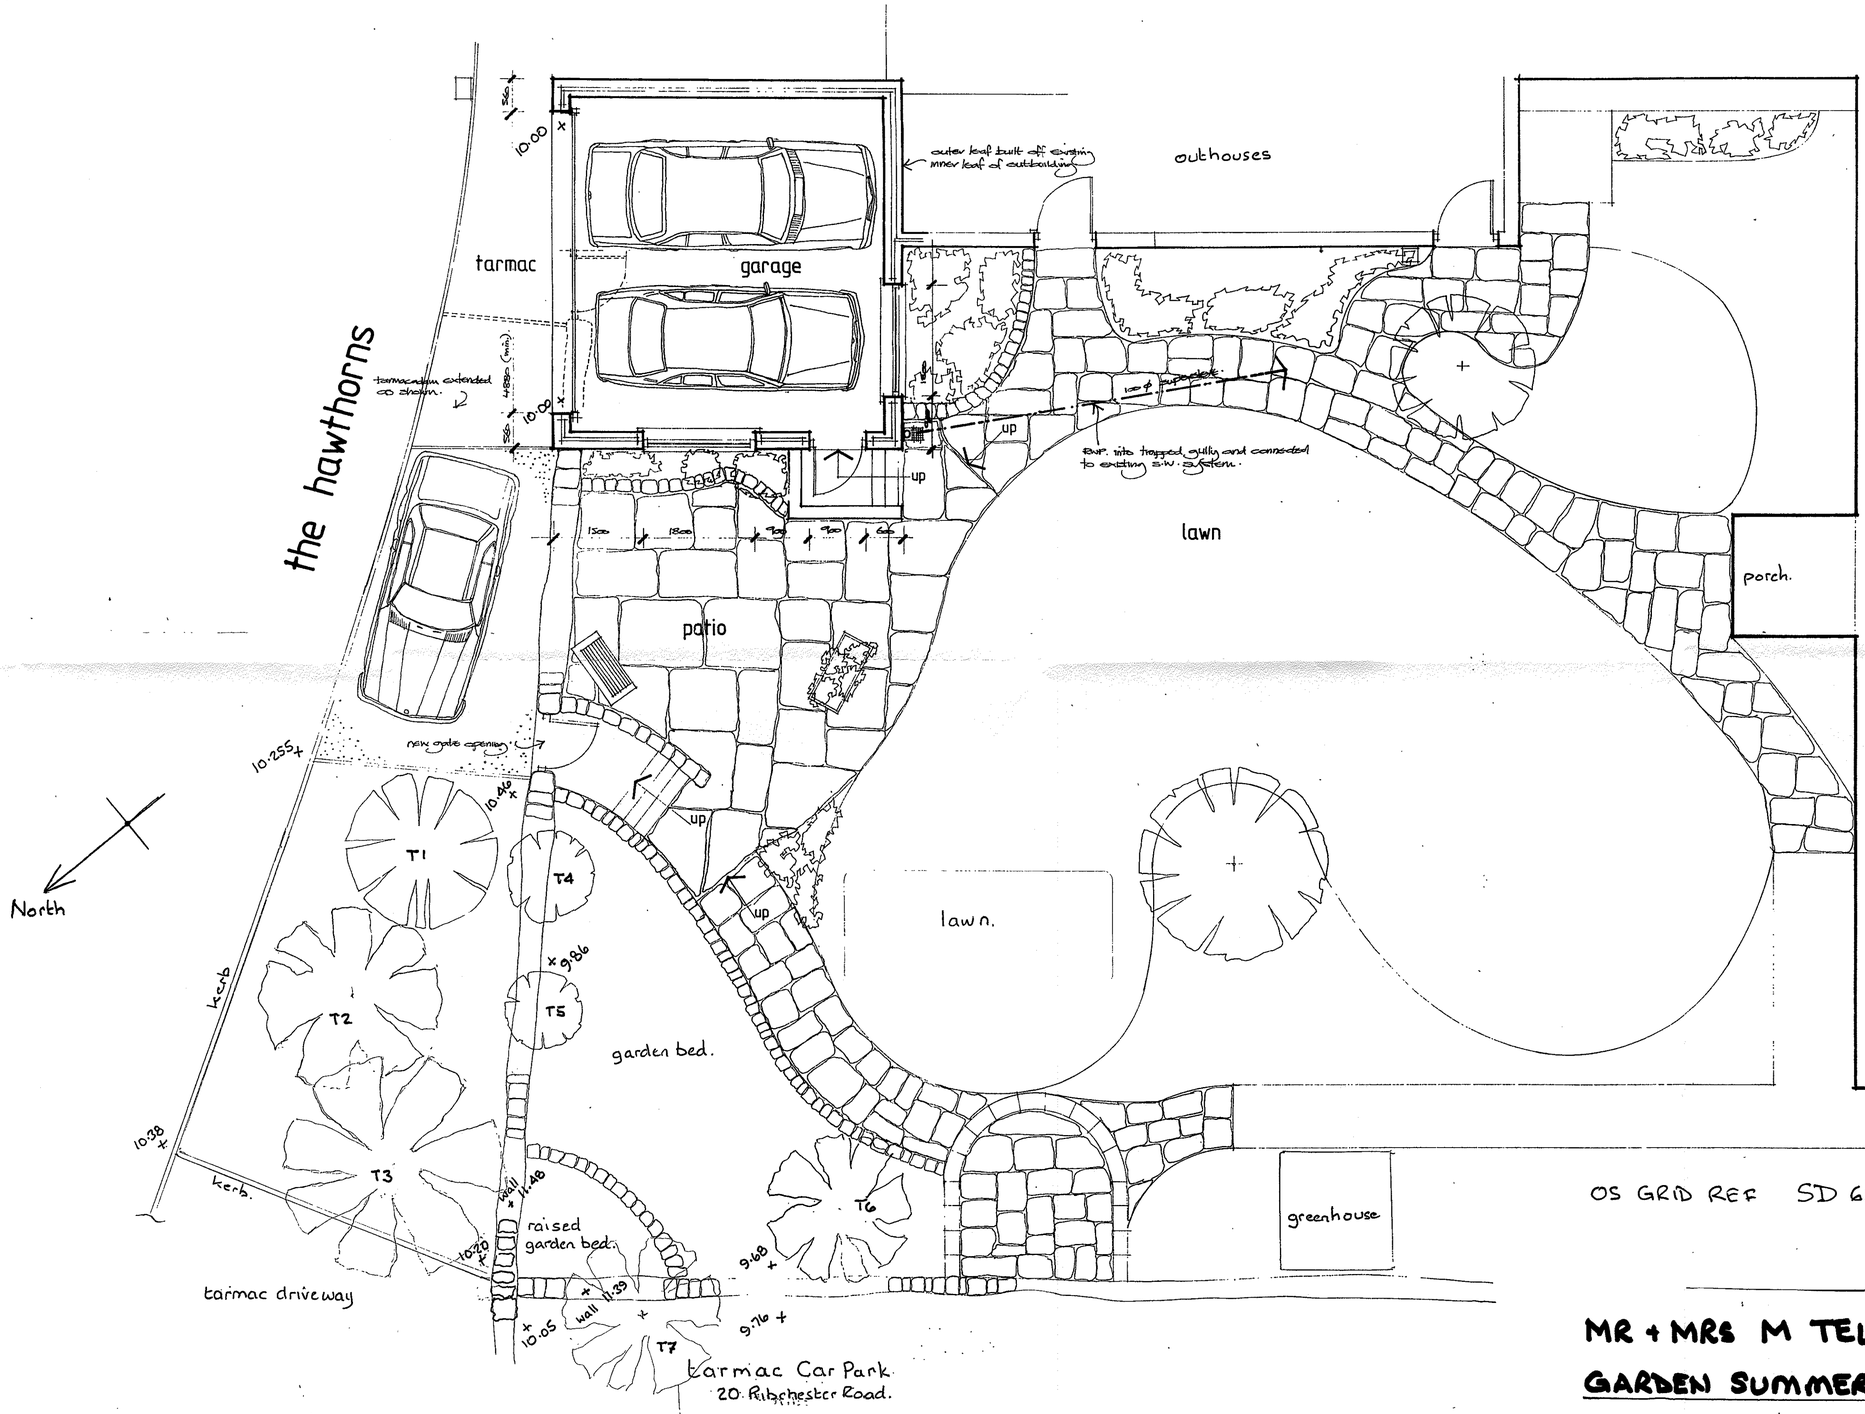

OS GRID REF SD 685.5 326.5

3 20130471P

MR + MRS M TELFER 4 MAY 2013

GARDEN SUMMERHOUSE SCALE 1:50

EXISTING SITE PLAN
with comparative heights.

18 RIBCHESTER ROAD, WILPSHIRE BB1 9JH

1