This drawing is to be read in conjunction with all relevant consultant ' and specialists' drawings. The Architect is to be notified of any discrepancies before proceeding. Do not scale from this drawing. All dimensions are to be checked on site. This drawing is subject to copyright.

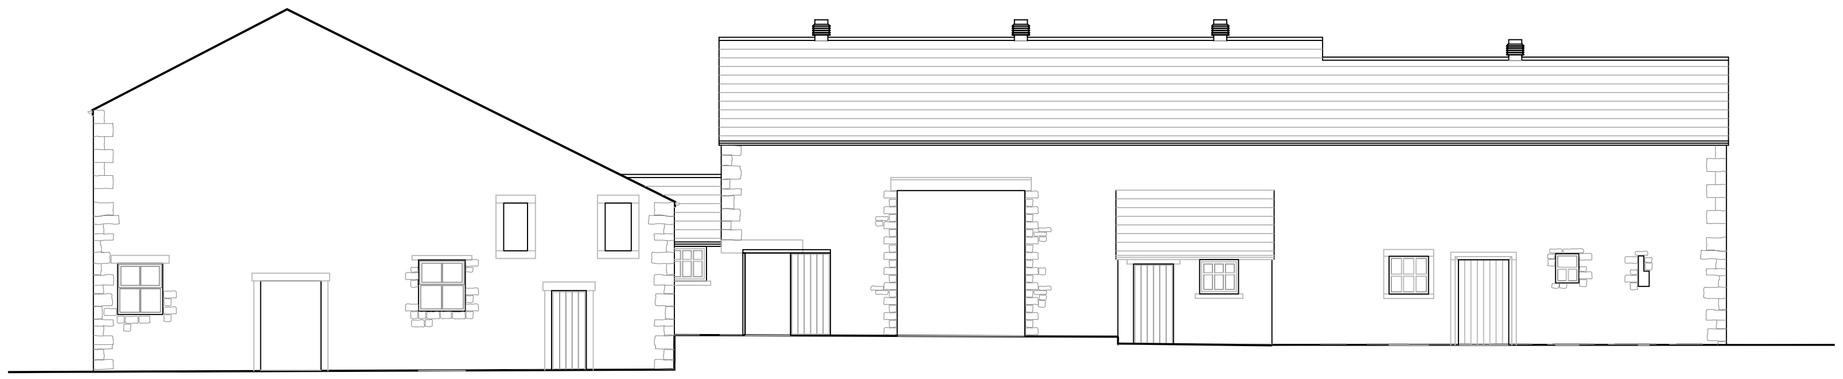

EXISTING SOUTH ELEVATION

EXISTING EAST ELEVATION

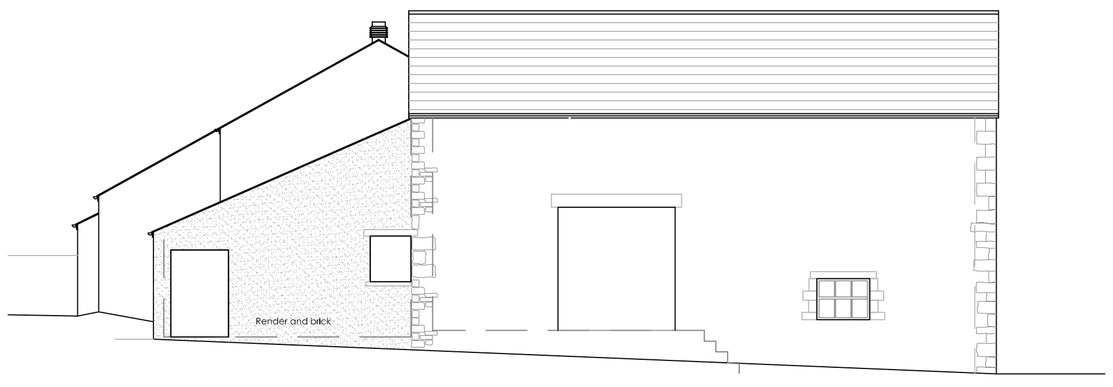

EXISTING WEST ELEVATION

EXISTING NORTH ELEVATION

EXISTING FARM HOUSE YARD ELEVATION

0 1 2 3 4 5 10m

no.	by	revision	date
-	-	-	-

Client
Mr J Lund

Job Title
Proposed Barn Conversion
Little Dudlands Farm
Rimington Lane
Rimington
Clitheroe
BB7 4EA

Drawing Title
Existing Elevations

Scale	Date	Drawn
1:200 @ A1	June 2014	RBM

spa ARCHITECTS
SUNDERLAND PEACOCK
SUNDERLAND PEACOCK & ASSOCIATES LTD,
HAZELMERE, PIMLICO ROAD, CLITHEROE
LANCASHIRE, BB7 2AG
T 01200 423178 F 01200 427328
E info@sunderlandpeacock.com
www.sunderlandpeacock.com

4580 - 03