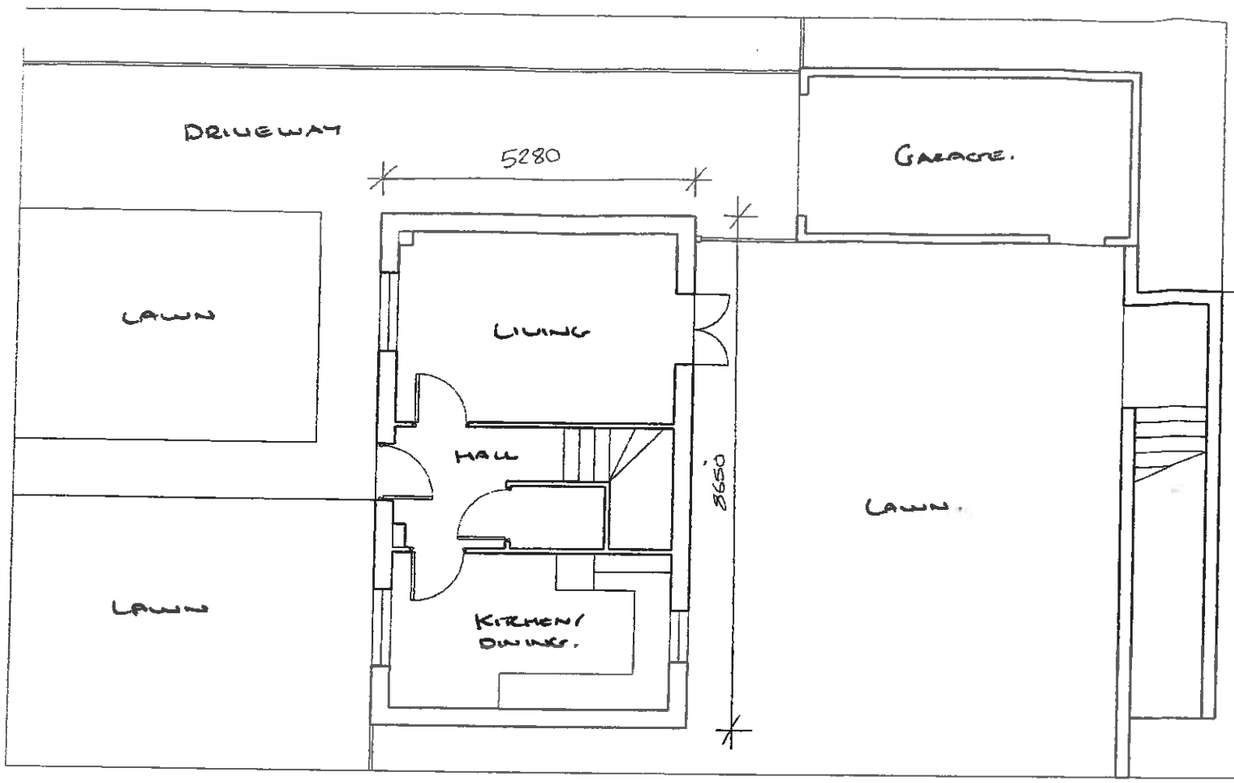

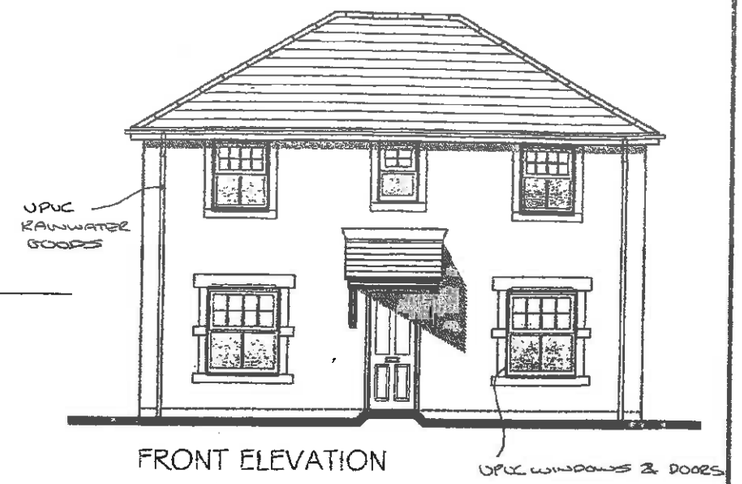

FRONT ELEVATION

320160109P

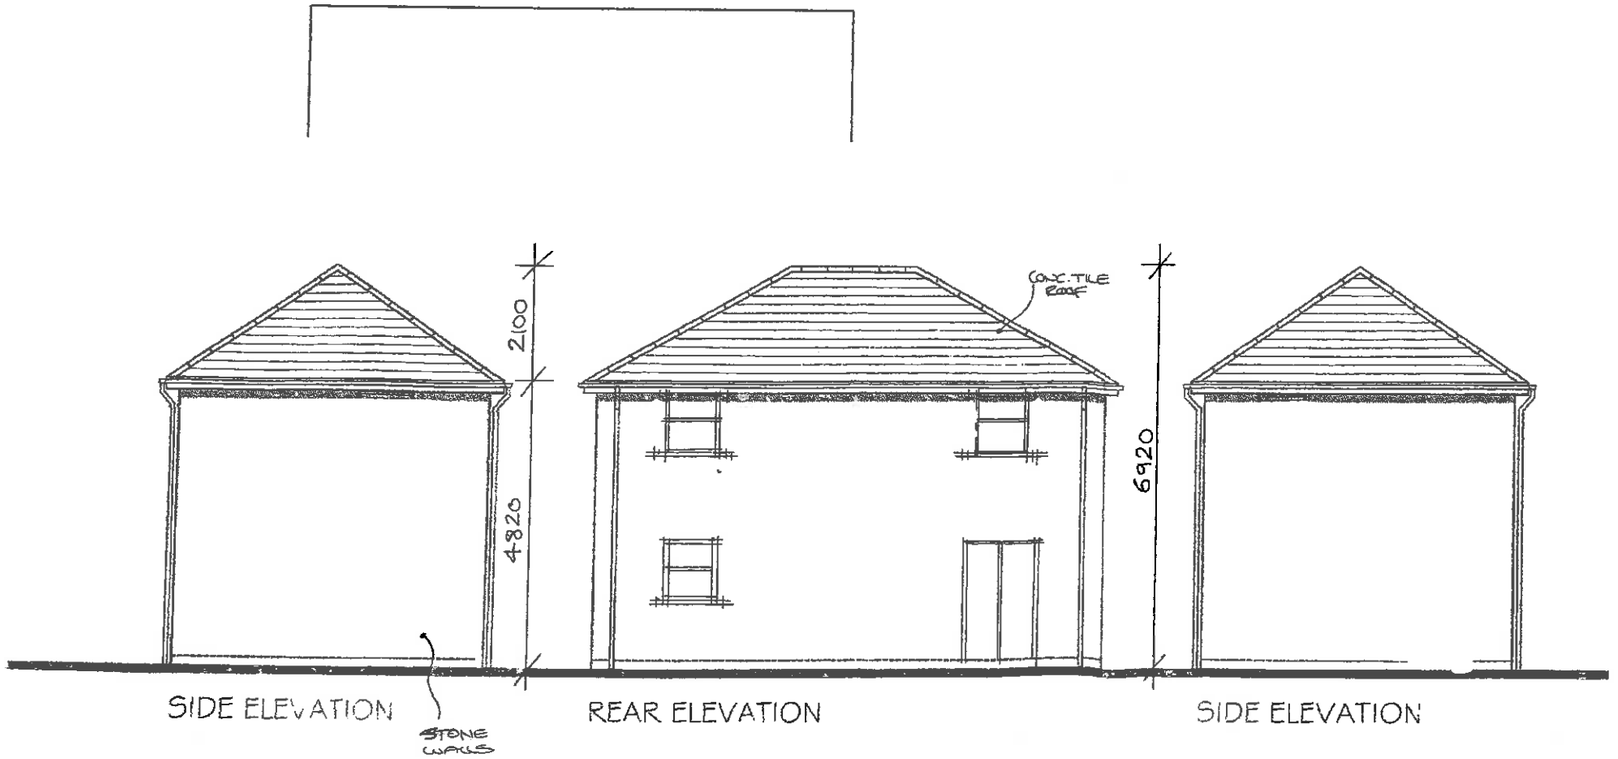

Client
MR. P. COTTIER

Job Title
7 CHAPEL CLOSE
CLITHEROE
LANCS
BB7 2QT

Drawing Title
EXISTING SURVEY DWG.

Scale	Date	Drawn
1:100	JUNE 16	PC

SUNDERLAND PEACOCK
SUNDERLAND PEACOCK & ASSOCIATES LTD.
HAZELMERE, PIMLICO ROAD, CLITHEROE,
LANCASHIRE, BB7 2AG
T 01200 428175 F 01200 427326
E info@sunderlandpeacock.com
www.sunderlandpeacock.com

PCSK - 01