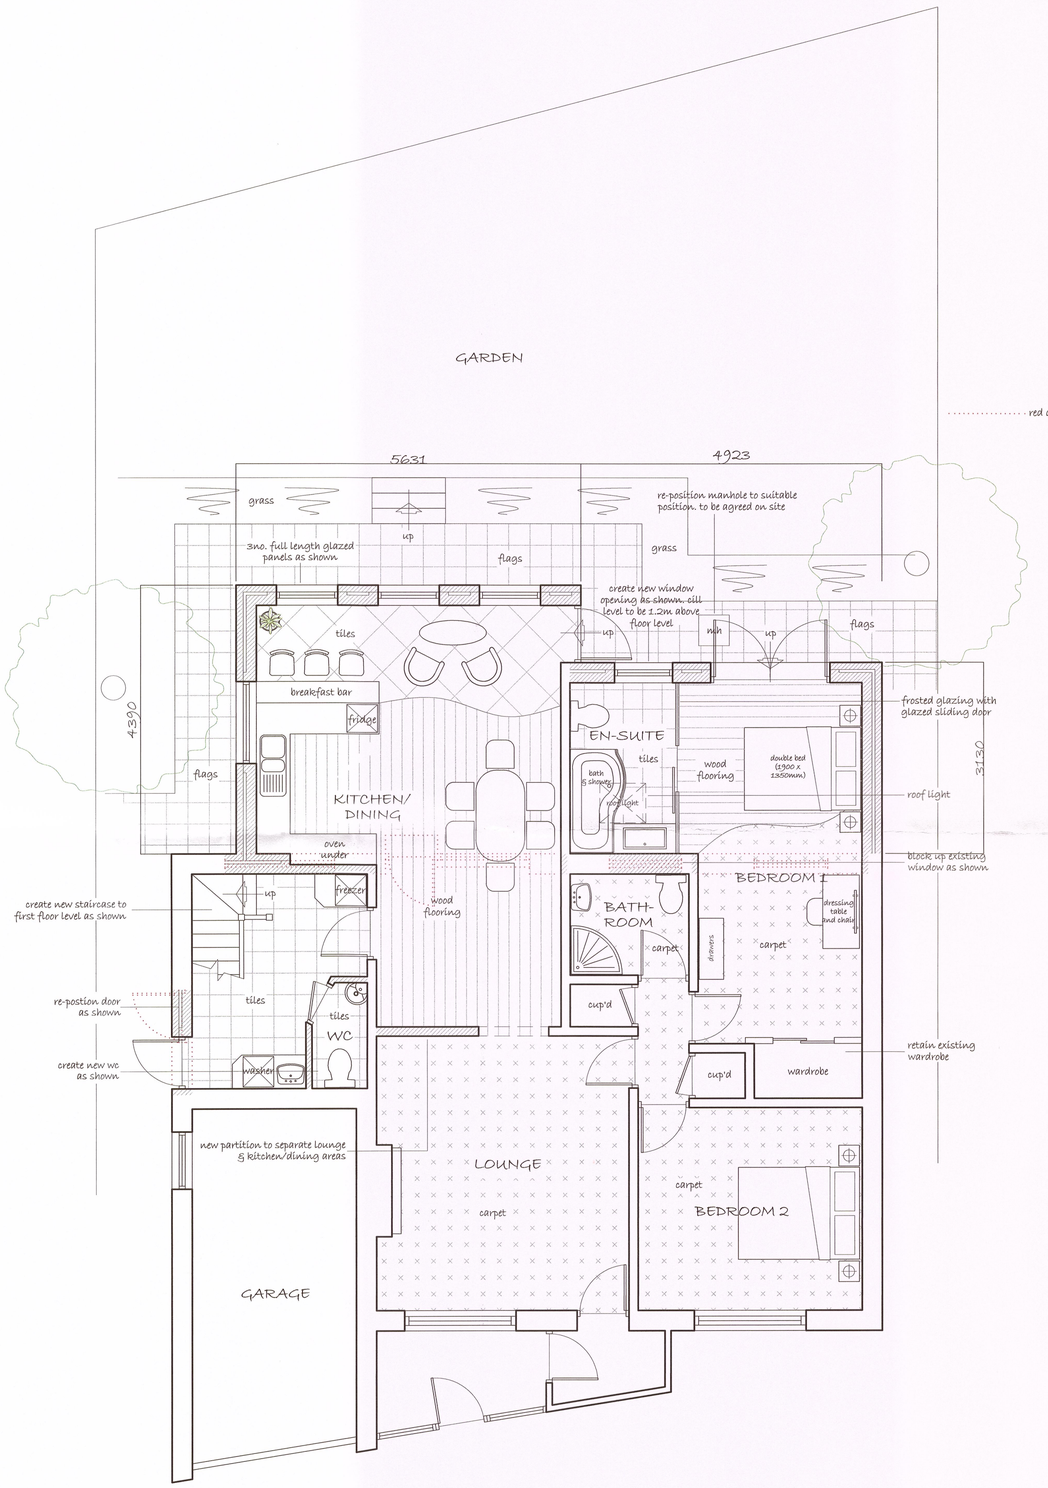

Proposed Ground Floor Plan

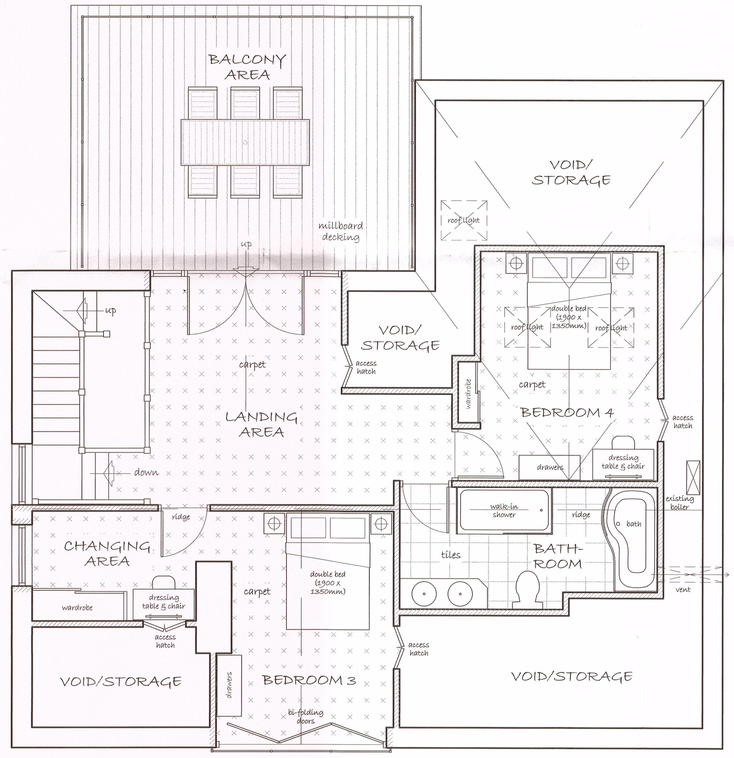

Proposed First Floor Plan

SCALE IN METERS 1:1

0 1 2 3 4 5 10 15 20

NOTES

This drawing is copyright and must not be reproduced without the written permission of the designer.

Contractors are to check all sizes and dimensions before setting out any site or shopwork. Any errors or discrepancies to be reported to the designer.

Do not scale off this drawing.

REVISIONS	DATE
Rev A: glazing to kitchen reduced to 3 glazed panels as shown. roof light to kitchen omitted. wardrobe to 'bedroom 1' reinstated and new window omitted. roof light shown to ground floor en-suite. 2 bedrooms and separate bathroom shown to first floor. new glazing shown to perimeter of kitchen extension roof to create balcony area accessible via the first floor. new glazed juliet style balcony shown to 'bedroom 3'. open ballustrade shown to 'landing area'. to utility room omitted. new path shown to rear, with grass banking	24/12/15
Rev B: kitchen window repositioned. existing window shown to garage	15/03/16
Rev C: external dimensions shown	25/05/16

320160327P

DWG. DESCRIPTION
Proposed Floor Plans

JOB TITLE
10 The Hazels,
Blackburn,
BB1 9HZ

CLIENT
Bernie Fitzmaurice

DWG. BY	SCALE 1:50 @ A1	
DATE	DWG. No	REV.
October 2015	1161.02	C

Imd and Associates Ltd
1 Sentinel Court, Wilkinson Way
Off Haslingden Road
Blackburn, Lancashire
BB1 2EH
Tel: 01254 696989 Fax: 01254 689880
Email: info@imdandassociates.co.uk