
This drawing is to be read in conjunction with all relevant Architect, consultants' and specialists' drawings and specifications. The Architect is to be notified of any discrepancies before proceeding. Do not scale from this drawing. All dimensions and levels are to be checked on site. This drawing is subject to copyright. All work carried out before Planning and Building Permission has been granted is at the contractor/clients risk.

N



Existing North Elevation
Scale 1:100

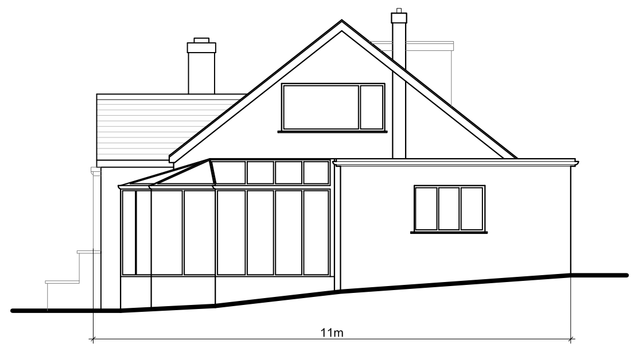

Existing East Elevation
Scale 1:100




Existing South Elevation
Scale 1:100




Existing West Elevation
Scale 1:100



Existing North Elevation street scene
Scale 1:100

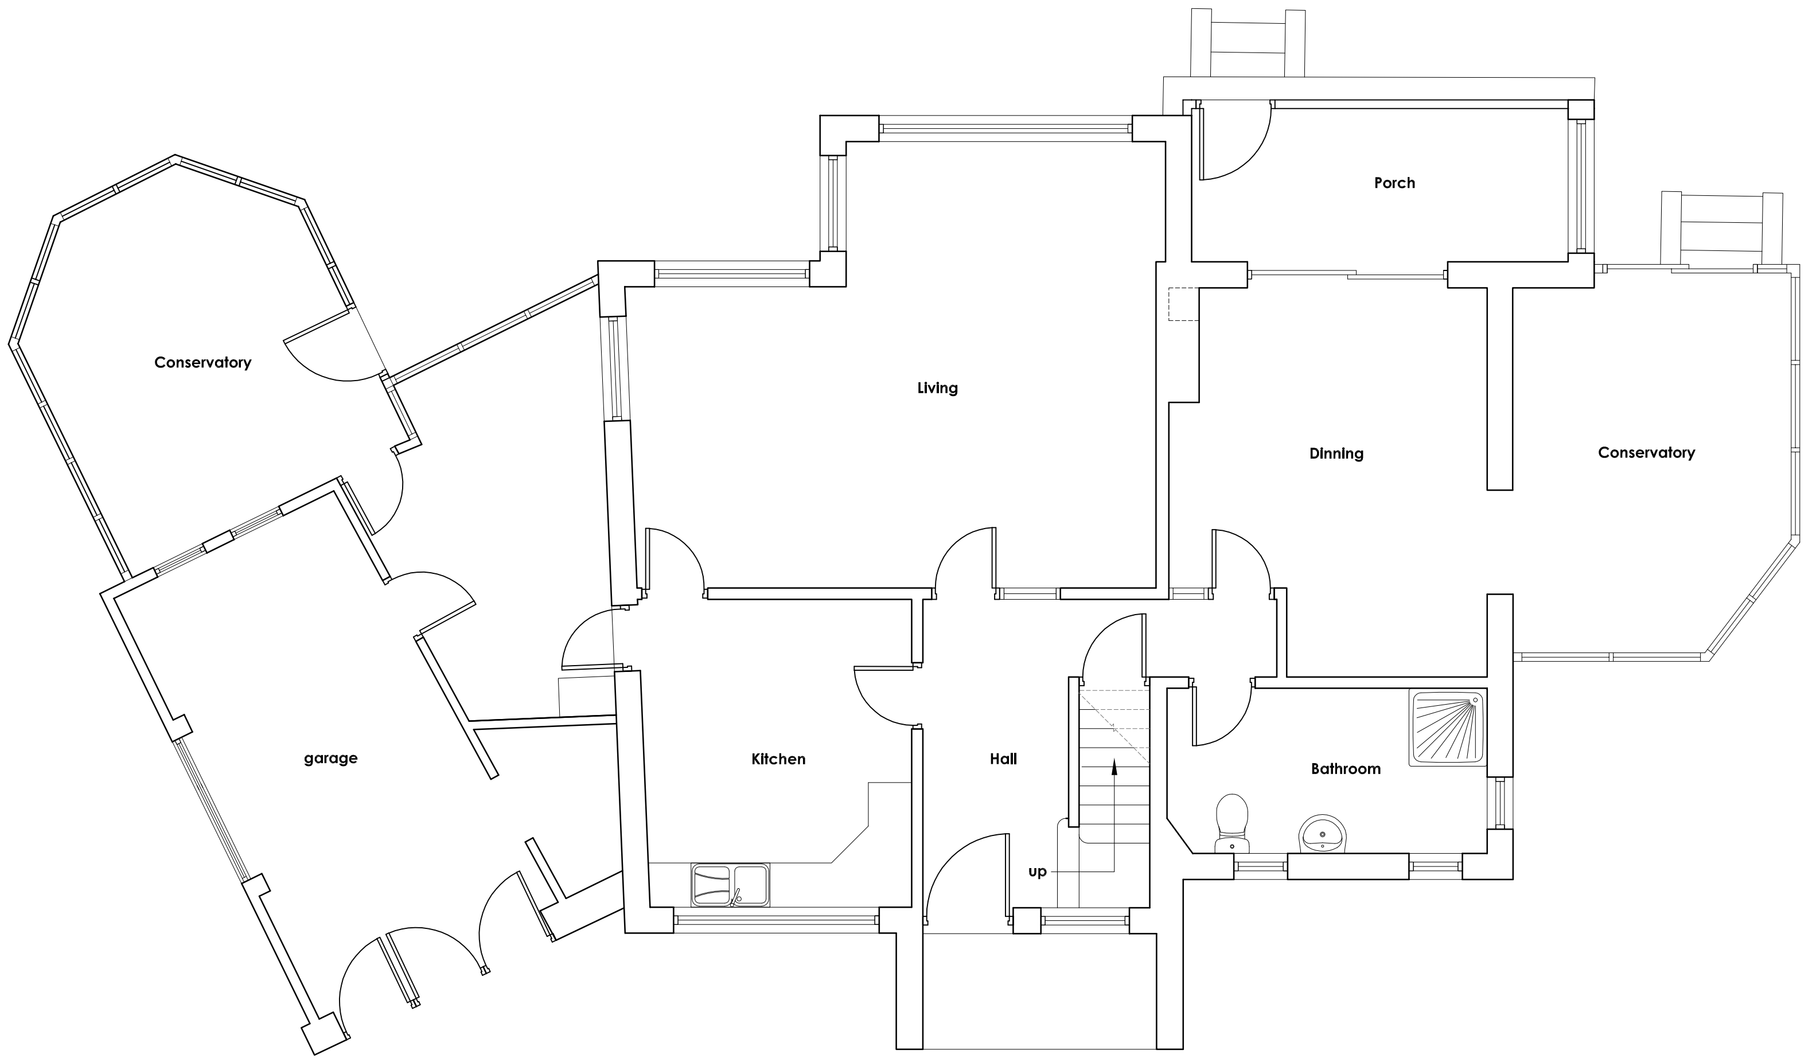

Existing Ground Floor Plan
Scale 1:50

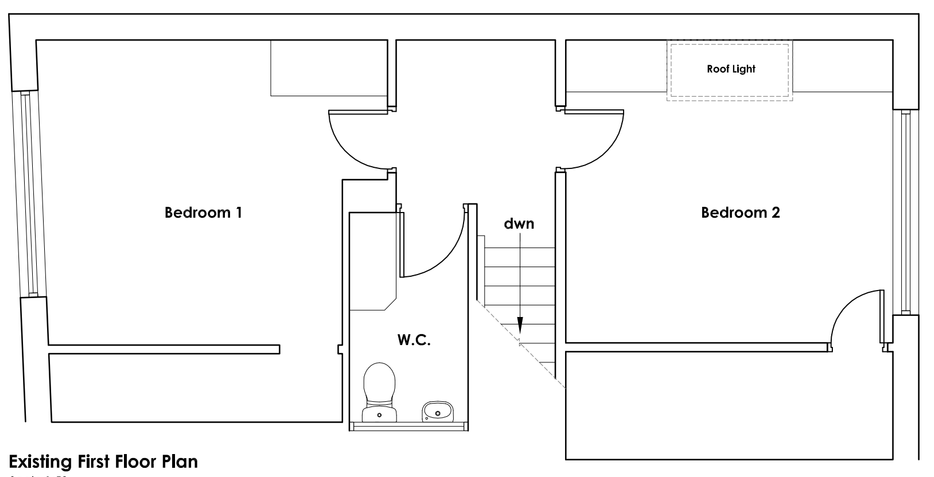

Existing First Floor Plan
Scale 1:50

1:100 Scale 0 2 4 6m

1:50 Scale 0 1 2 3m

no.	by	revision	date
A	PRG	Street scene added	25.11.16

Client
Alan Nester

Job Title
30 Beverley Drive
Clitheroe
Lancashire

Drawing Title
Existing Floor Plans
and Elevations

Scale	Date	Drawn
As shown@A1	July 2016	PRG

spa ARCHITECTS
SUNDERLAND PEACOCK
SUNDERLAND PEACOCK & ASSOCIATES LTD,
HAZELMERE, PIMLICO ROAD, CLITHEROE
LANCASHIRE, BB7 2AG
T 01200 423178 F 01200 427328
E info@sunderlandpeacock.com
www.sunderlandpeacock.com

5195 - 03 A