This drawing is to be read in conjunction with all relevant Architect, consultants' and specialists' drawings and specifications. The Architect is to be notified of any discrepancies before proceeding. Do not scale from this drawing. All dimensions and levels are to be checked on site. This drawing is subject to copyright. All work carried out before Planning and Building Permission has been granted is at the contractor/clients risk.

0 5 10 15m

1:200 Scale




Existing Site Plan
Scale 1:200

ABBREVIATIONS


AB	Air Brick
CH	Cable Height
CL	Cover Level
DK	Drop Kerb
EH	Eves Height
GU	Gully
IC	Inspection Cover
MH	Man Hole
RH	Ridge/Roof Height
RWP	Rain Water Pipe
SVP	Soil Vent Pipe
TF	Top of Fence
TP	Telegraph Pole
TW	Top of Wall
WV	Water Valve

NOTE
All levels and coordinates relate to OSGB36(15) using GNSS data.


Levels defining edge of carriageway are observed at channel (bottom of kerb).

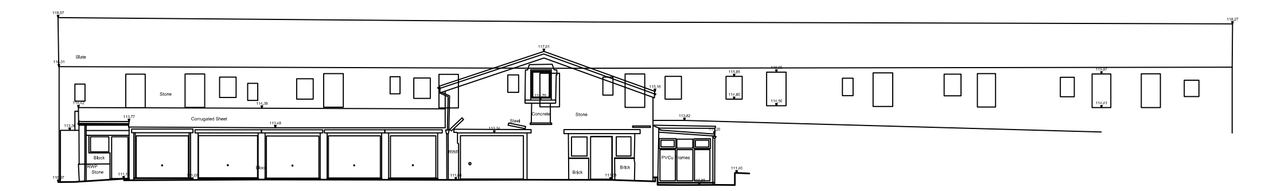


▼ 109.00m above OS Datum
Elevation A-A

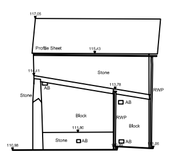


▼ 109.00m above OS Datum
Elevation B-B

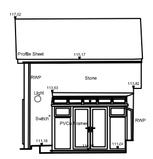


▼ 109.00m above OS Datum
Elevation C-C

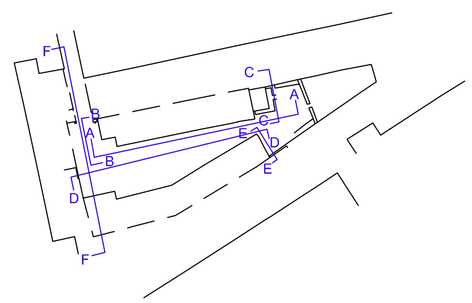


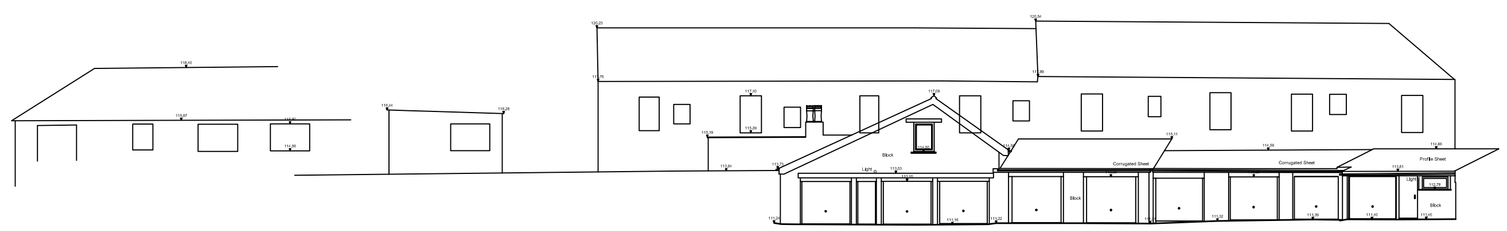

▼ 109.00m above OS Datum
Elevation D-D

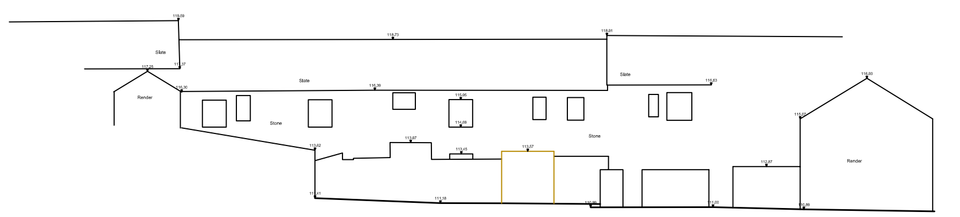

▼ 109.00m above OS Datum
Elevation F-F

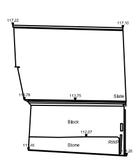

▼ 109.00m above OS Datum
Elevation E-E

no.	by	revision	date

Client
Mr H Jennings

Job Title
Land off Davis Street
Longridge

Drawing Title
Existing Site Plan
and Elevations

Scale	Date	Drawn
1:200 @ A1	Nov 2016	RBM

SUNDERLAND PEACOCK
ARCHITECTS
SUNDERLAND PEACOCK & ASSOCIATES LTD,
HAZELMERE, PIMLICO ROAD, CLITHEROE
LANCASHIRE, BB7 2AG
T 01200 423178 F 01200 427328
E Info@sunderlandpeacock.com
www.sunderlandpeacock.com

5219 - E01