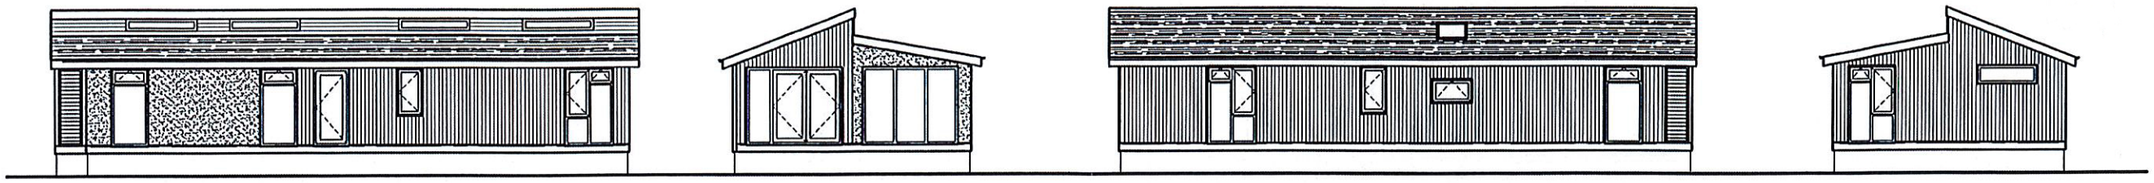

SIDE ELEVATION

FRONT ELEVATION

SIDE ELEVATION

REAR ELEVATION

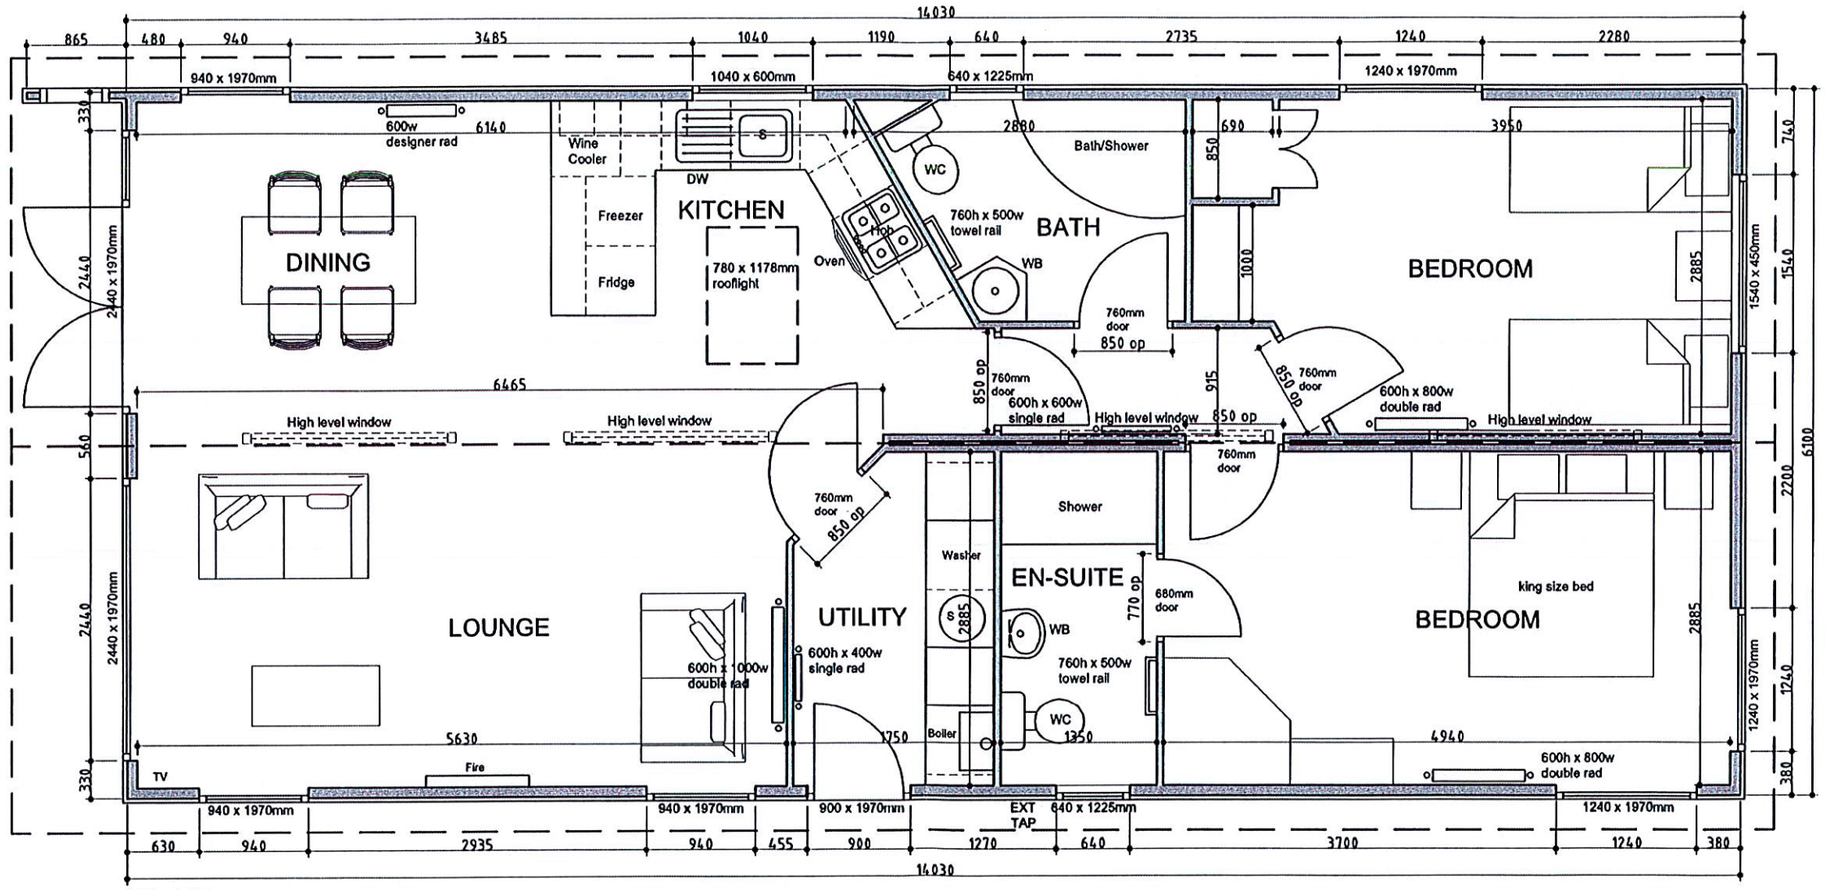


PLAN

RICHMOND
LODGE AND PARK HOMES

LODGE INNS

GLEN MHOR 46 x 20
TWO BED LODGE
R07/17
REV A
Scale 1:50 & 1:150