This drawing is to be read in conjunction with all relevant Architect, consultants' and specialists' drawings and specifications. The Architect is to be notified of any discrepancies before proceeding. Do not scale from this drawing. All dimensions and levels are to be checked on site. This drawing is subject to copyright. All work carried out before Planning and Building Permission has been granted is at the contractor/clients risk.

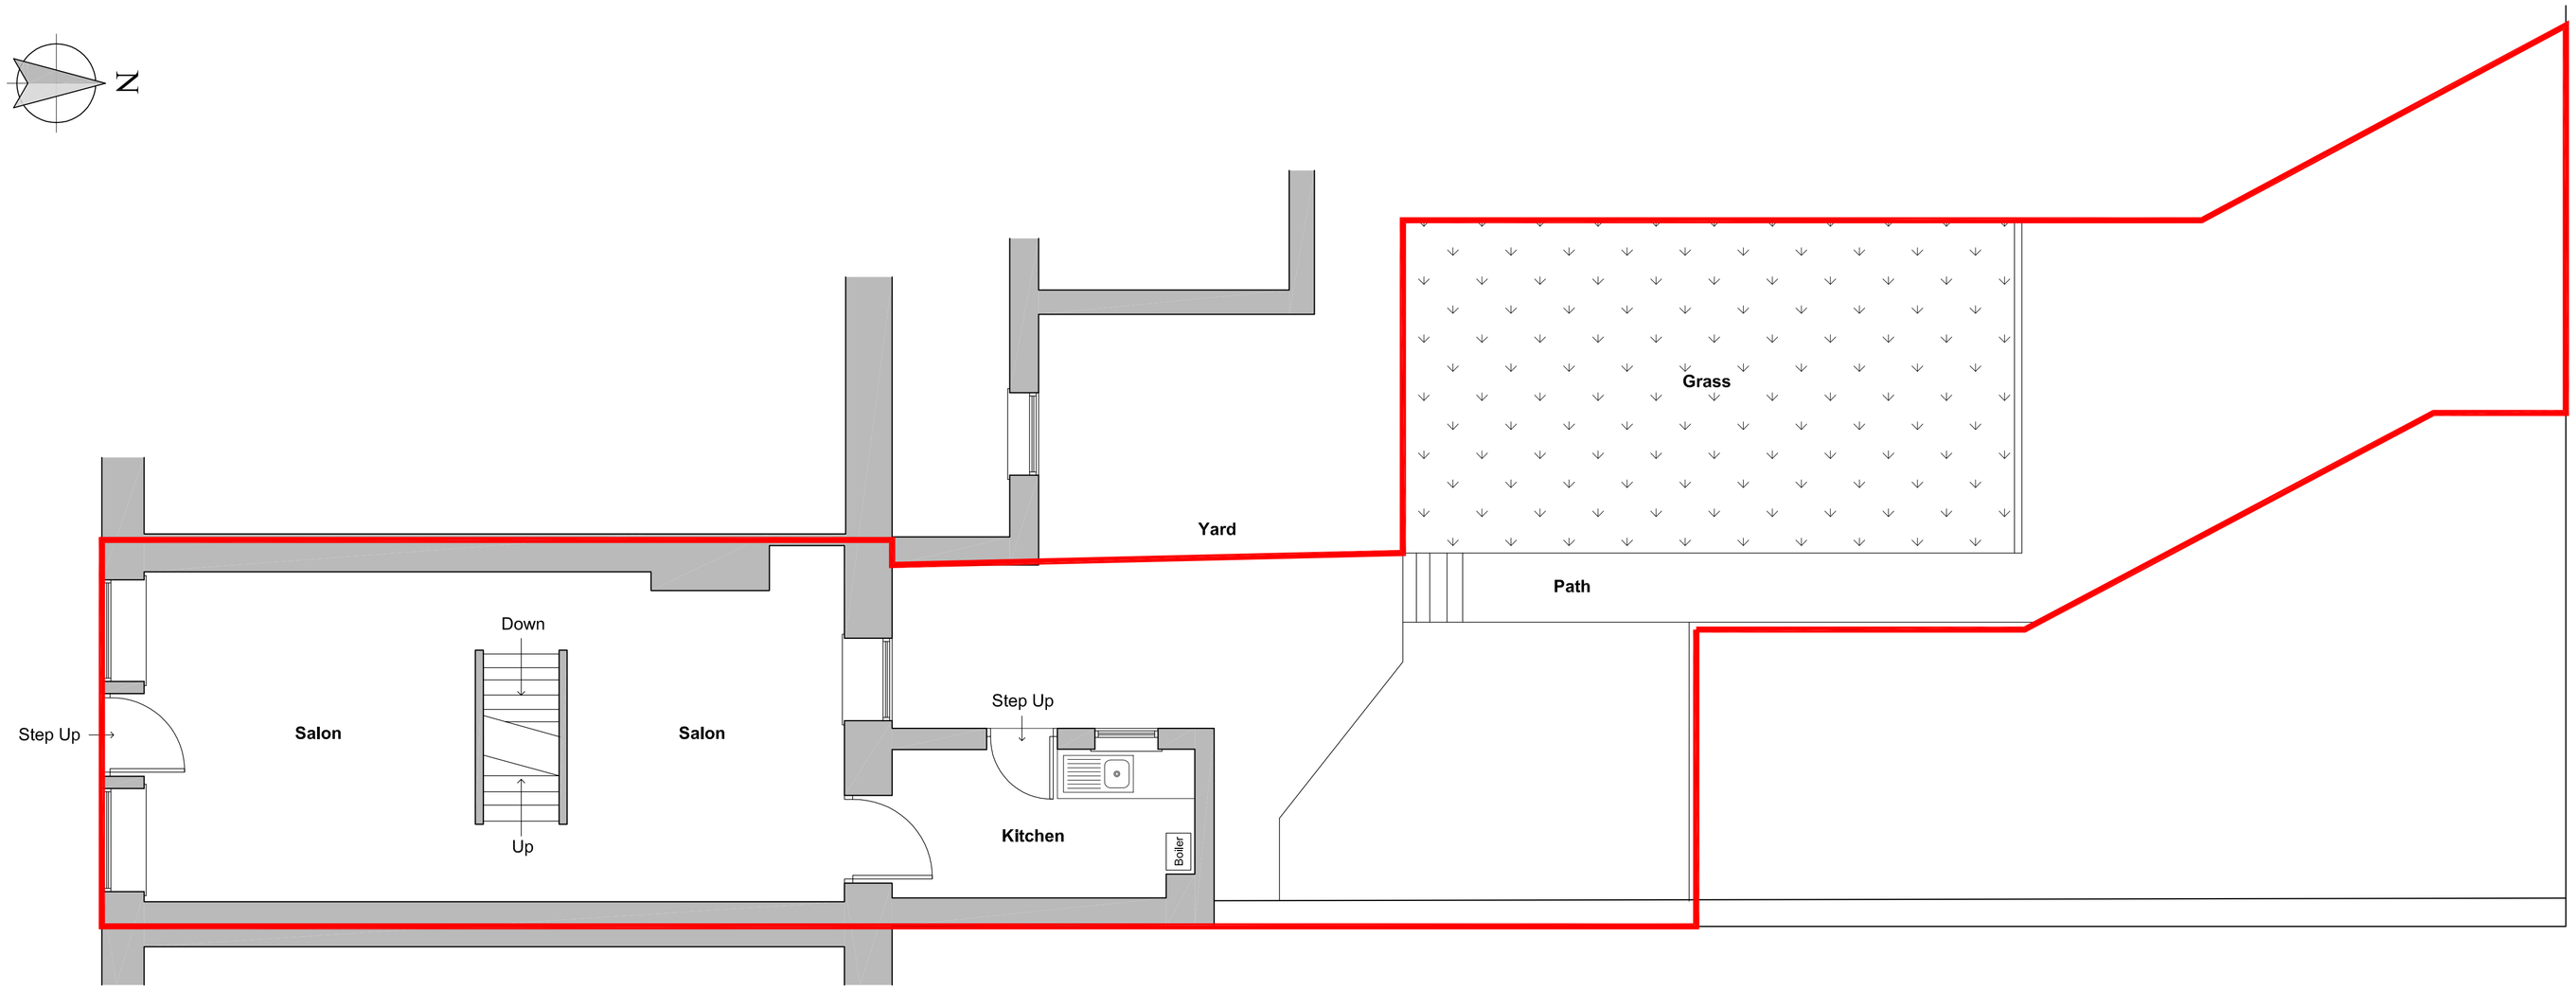


**Existing Ground Floor Plan**
Scale 1:50
0 1 2 3m

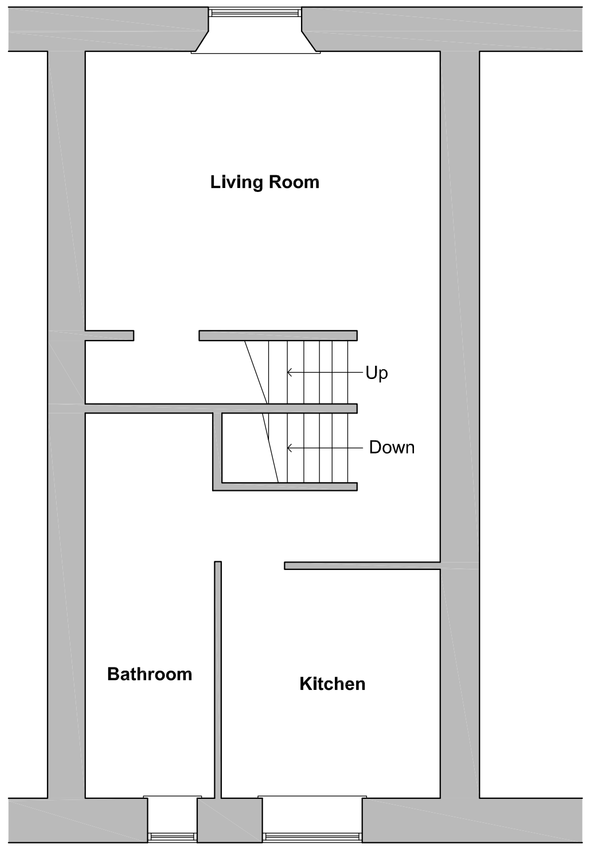


**Existing First Floor Plan**
Scale 1:50
0 1 2 3m

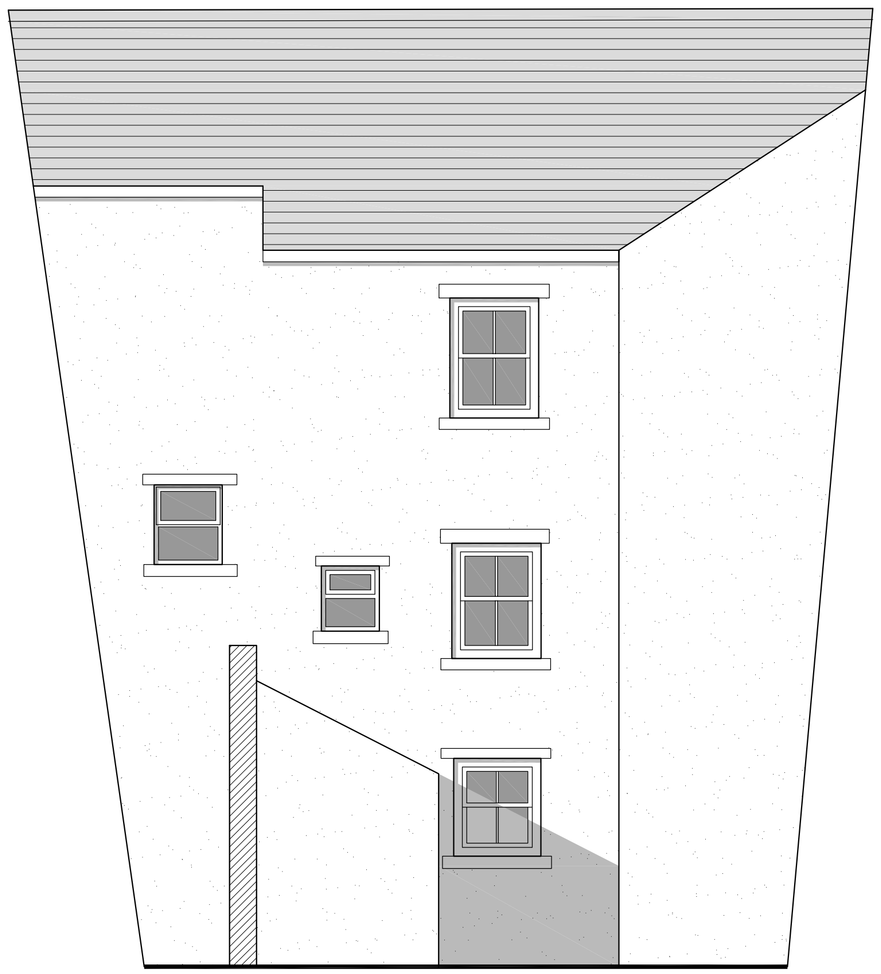

**Existing Rear Elevation**
Scale 1:50
0 1 2 3m

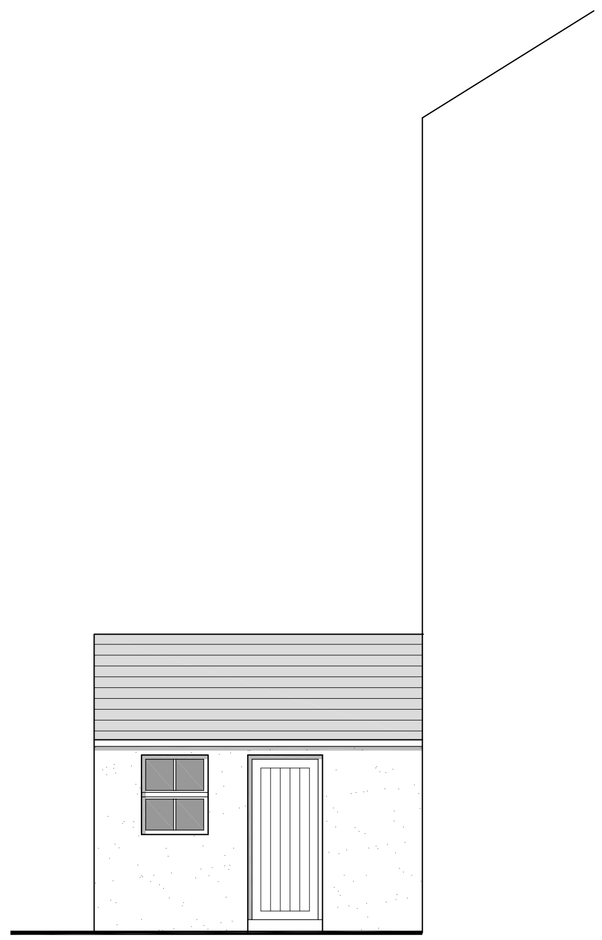

**Existing Side Elevation**
Scale 1:50
0 1 2 3m

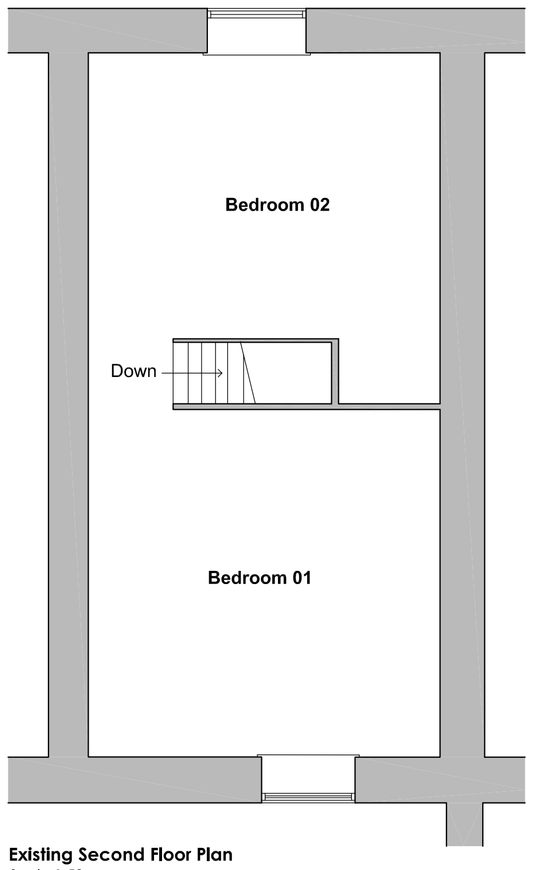


**Existing Second Floor Plan**
Scale 1:50
0 1 2 3m

| no. | by | chk. | revision | date |
|---|---|---|---|---|
| A | MF | - | General Amendments | 10.01.2017 |

Client
Mrs H. Mitton

Job Title
Proposed Alteration and Creation of Apartment at:
Hair Care (Clitheroe) Ltd.
18 Parson Lane
Clitheroe
Lancashire
BB7 2JN

Drawing Title
Existing Plans and Elevations

| Scale | Date | Drawn |
|---|---|---|
| 1:50 @ A1 | Nov 2017 | MF |

SUNDERLAND PEACOCK ARCHITECTS
SUNDERLAND PEACOCK & ASSOCIATES LTD.
HAZELMERE, PIMLICO ROAD, CLITHEROE
LANCASHIRE, BB7 2AG
T 01200 423178 F 01200 427328
E info@sunderlandpeacock.com
www.sunderlandpeacock.com

5482 - 01 A