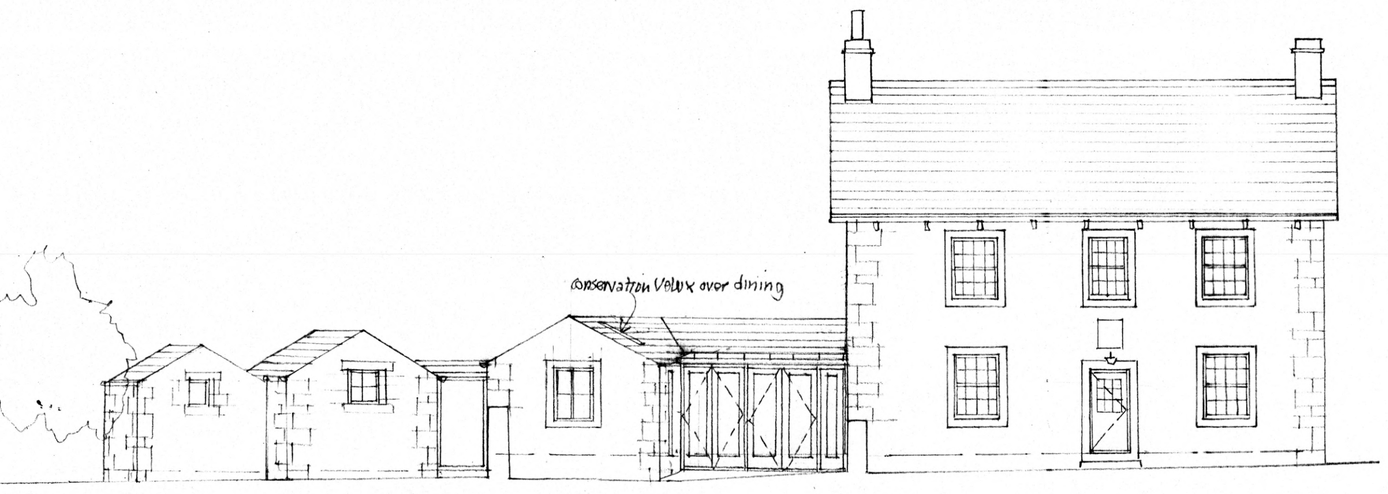

SOUTH

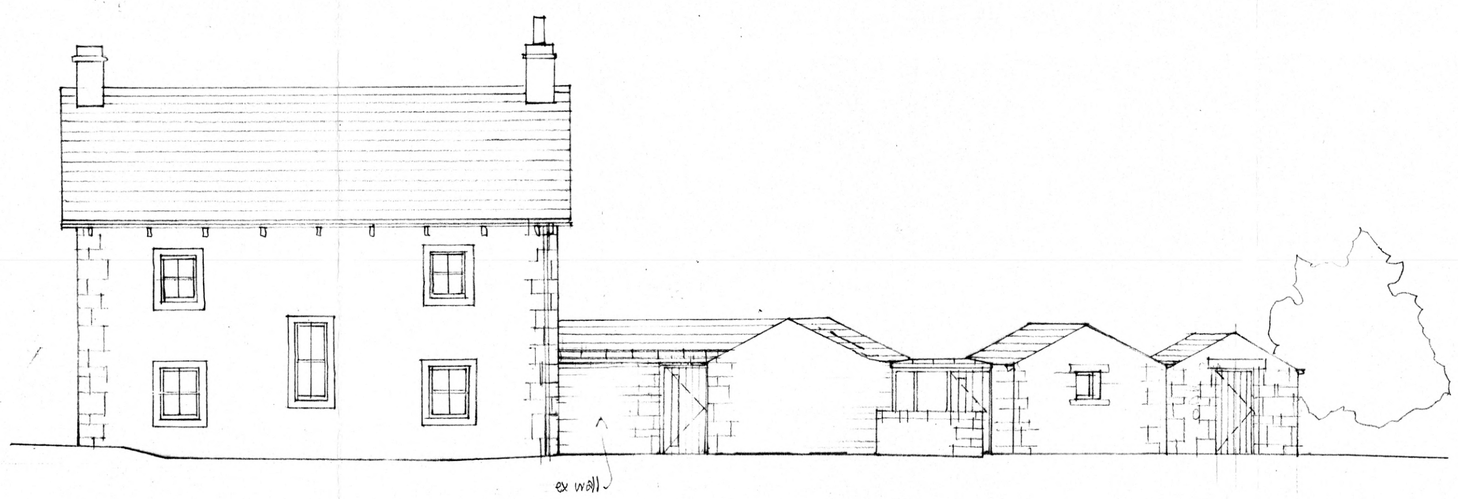

NORTH

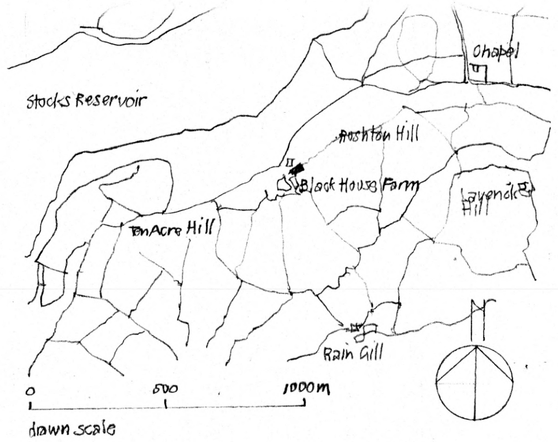

drawn scale

LOCATION

BB7 4TS

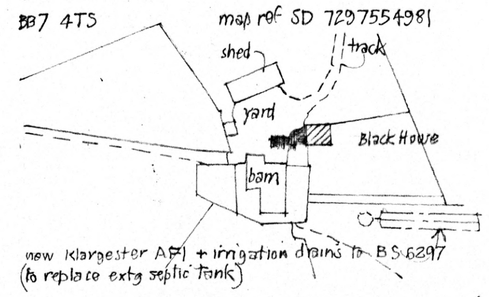

LOCATION 1:2000

SITE/ROOF 1:200

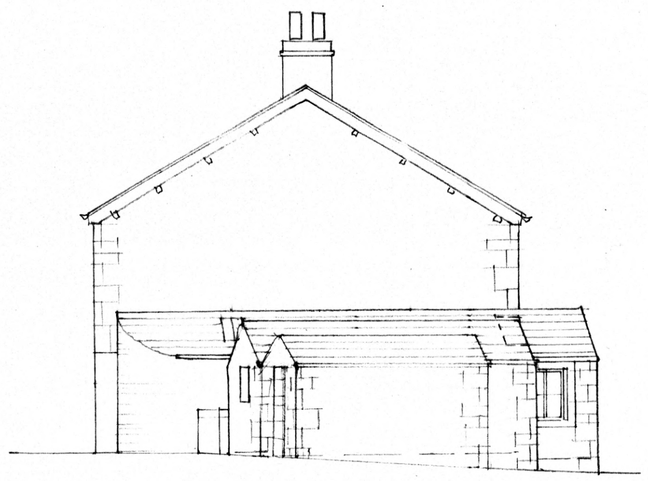

WEST

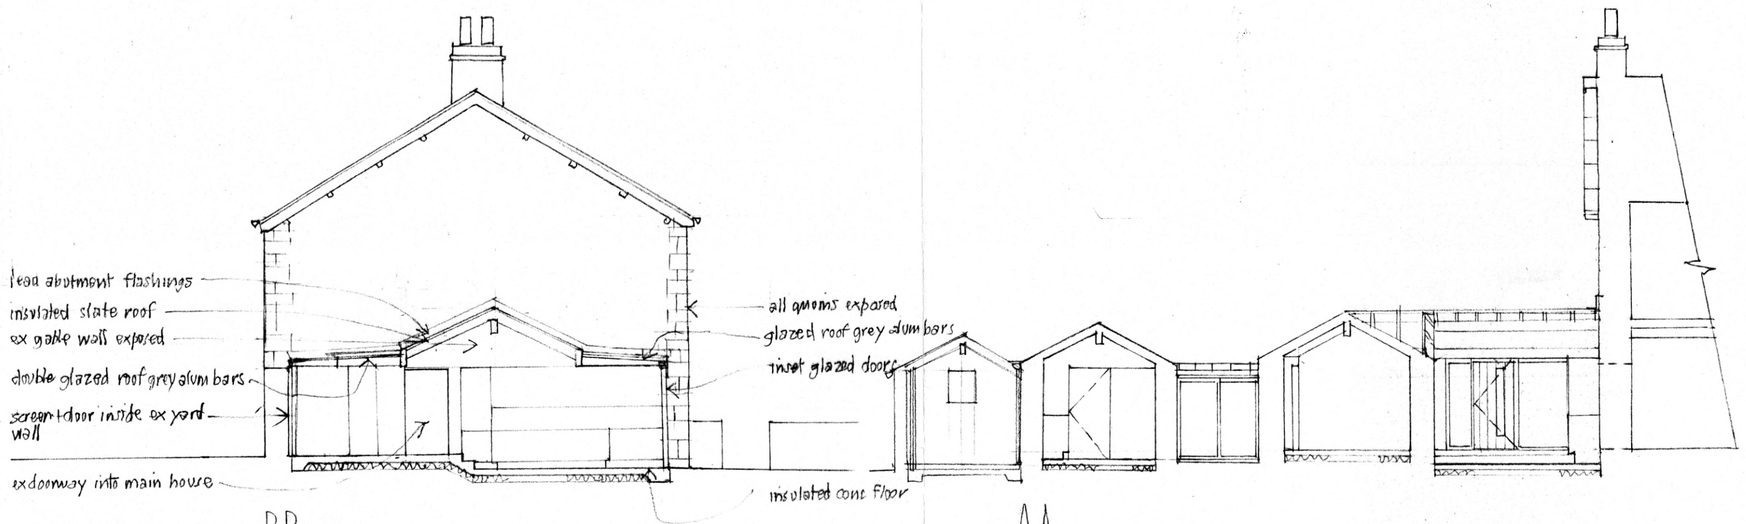

BB AA

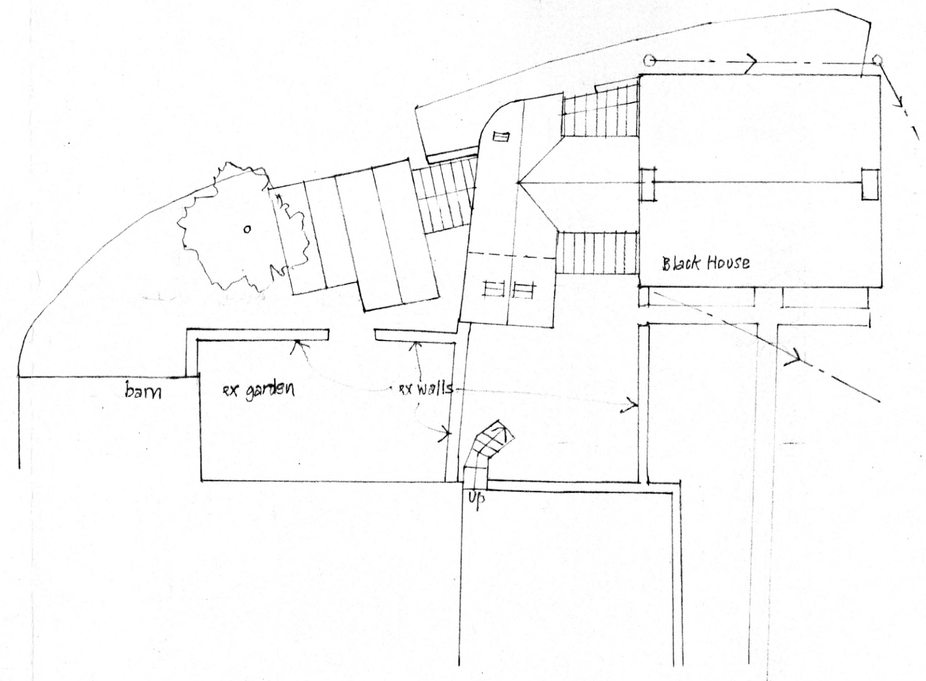

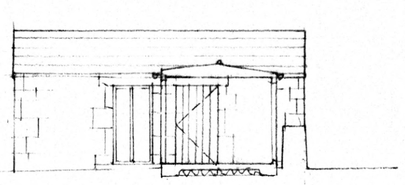

EAST towards utility+wc, ex doorways new link

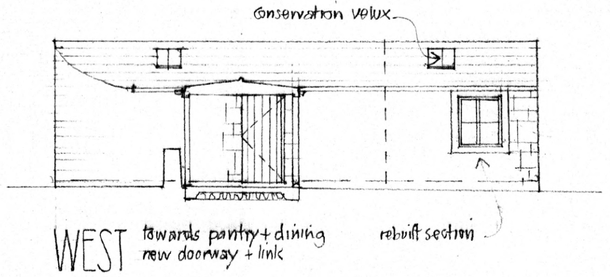

WEST towards pantry+dining new doorway + link

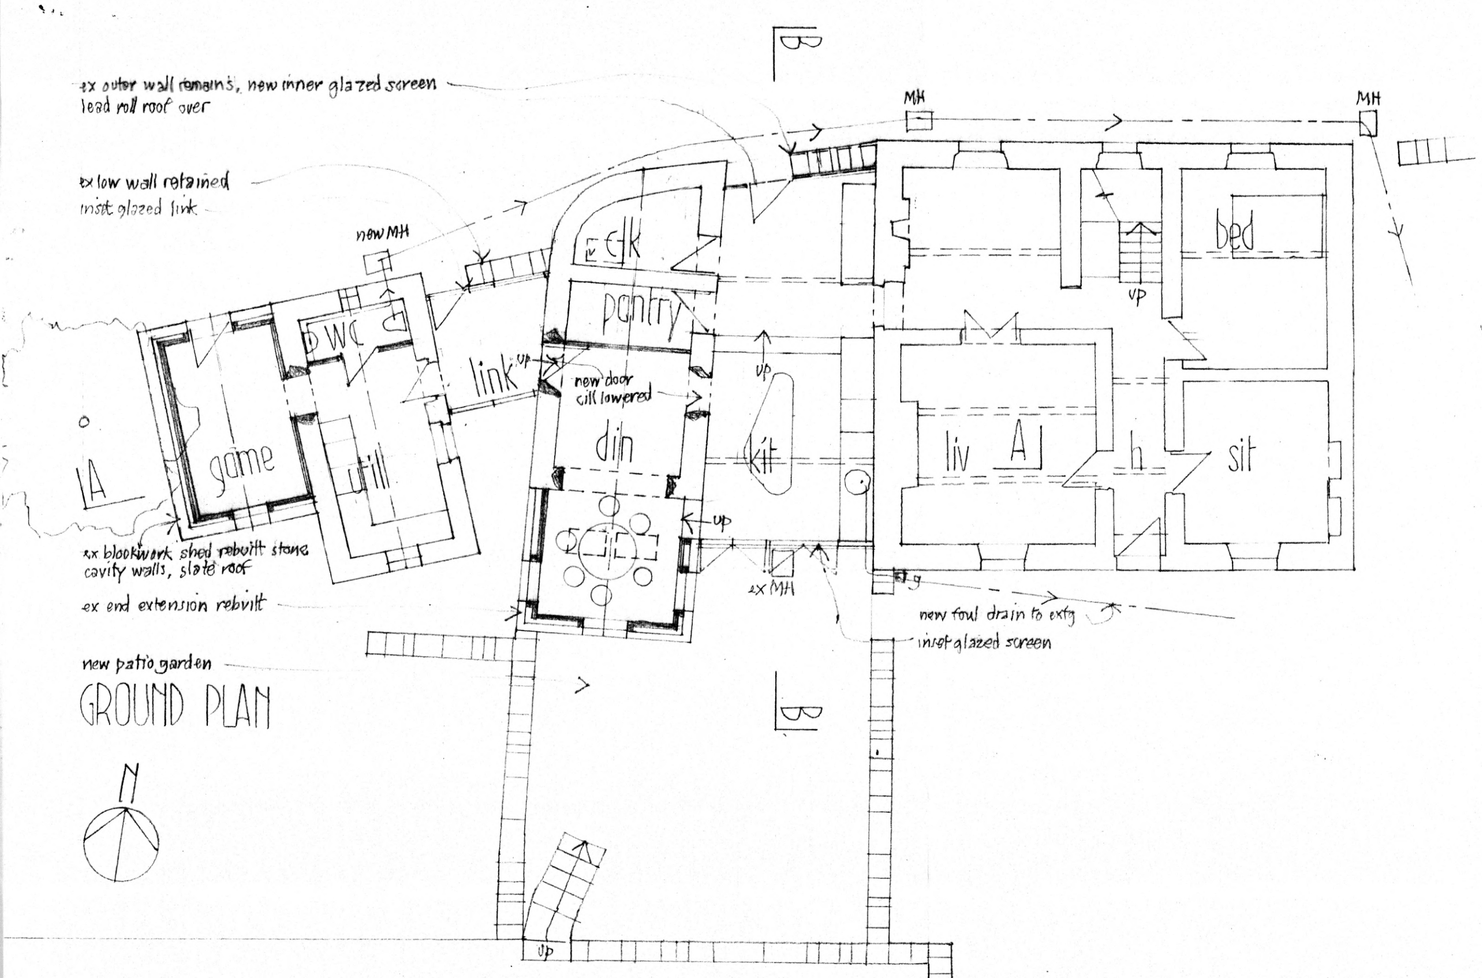

GROUND PLAN

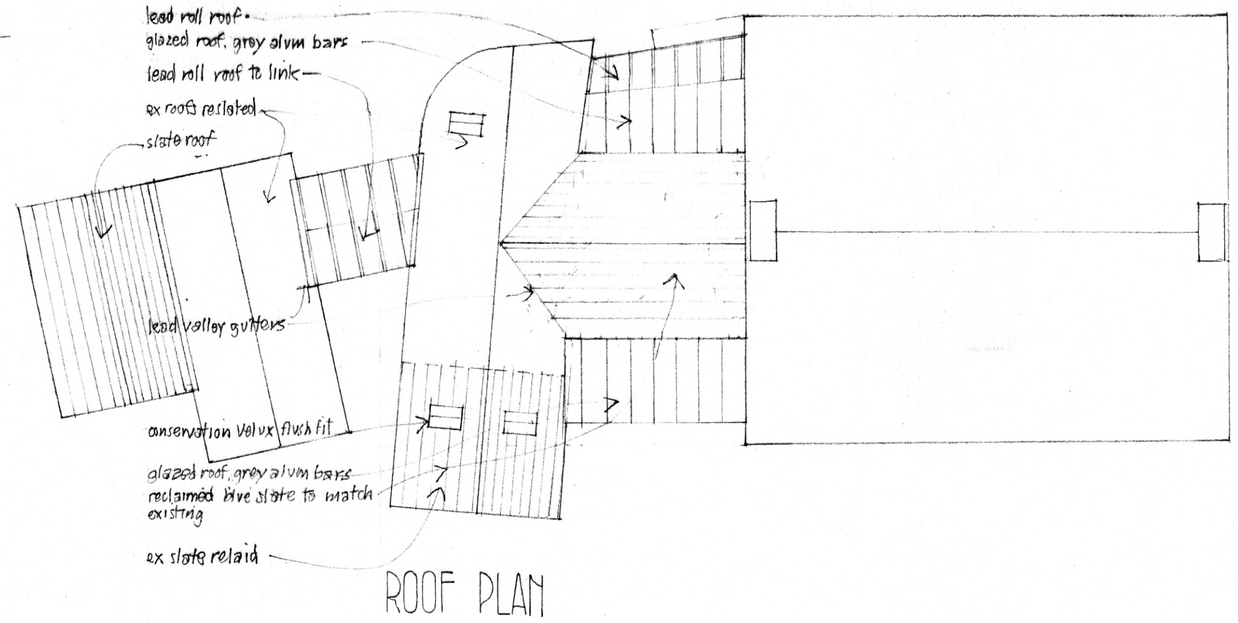

ROOF PLAN

rev'A' 16-3-21 minor client revisions

PROPOSED
BLACKHOUSE FARM
DALEHEAD
SLAIDBURN

scale 1:100 February 2021

JOHN & JENNIFER WHARTON ARCHITECT DESIGNER
Craven House
Brook View
Carleton
SKIPTON
North Yorkshire BD23 3EX tel 01756 792708

2873-3 A