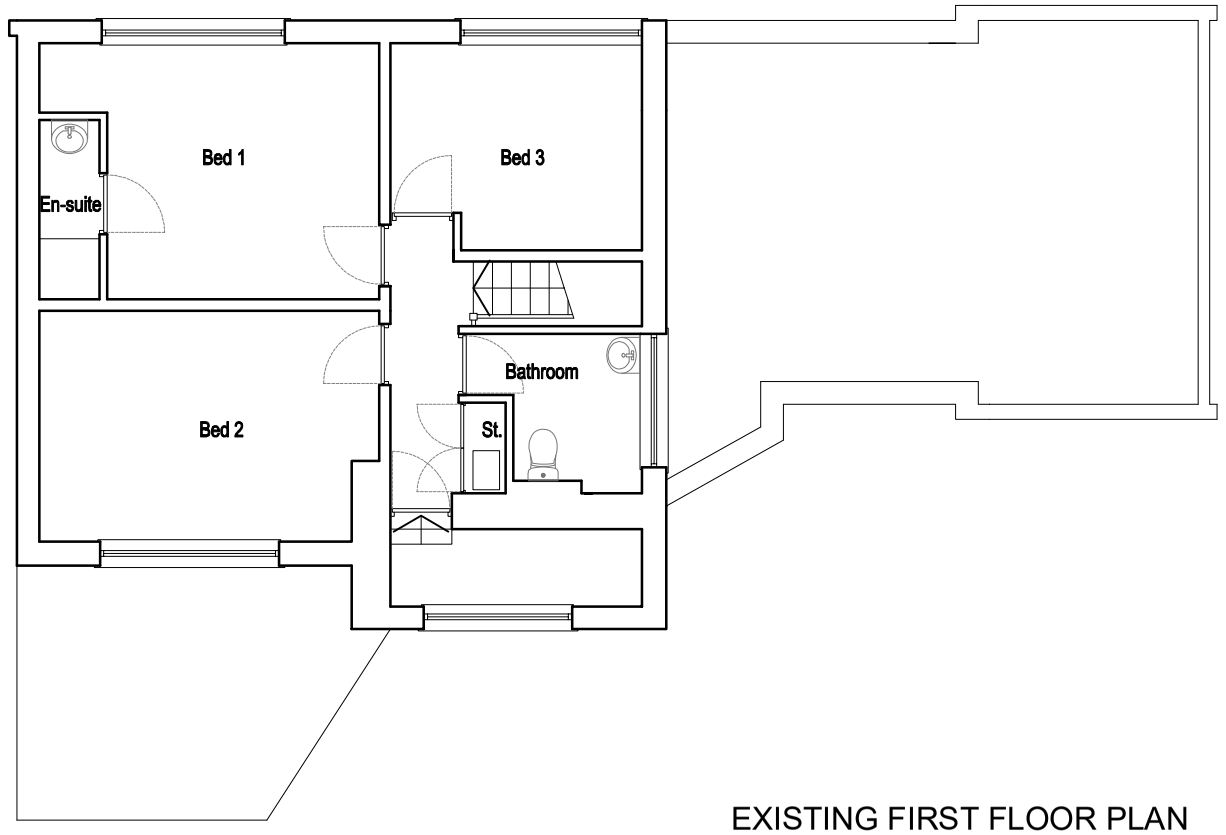

EXISTING FIRST FLOOR PLAN

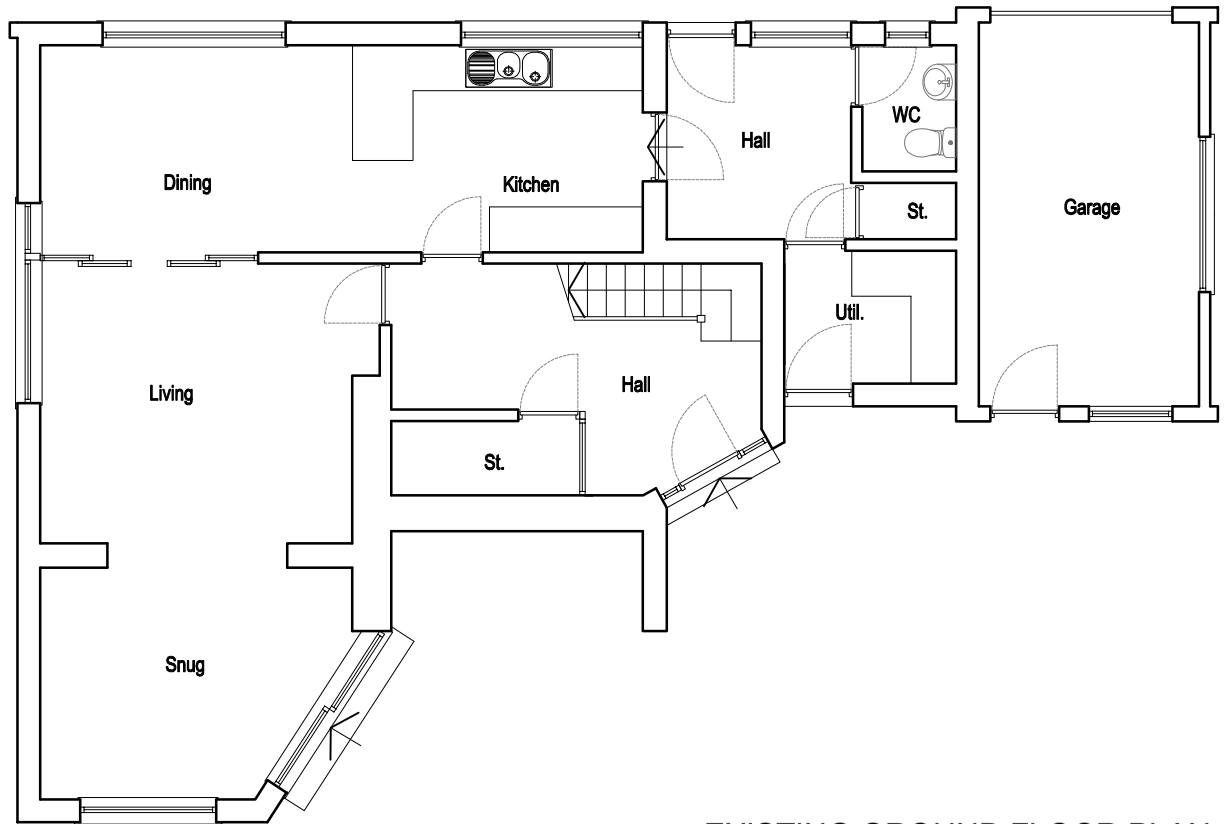

EXISTING GROUND FLOOR PLAN

NORTH

©aw+a architects ltd 2020 | This Drawing is to be read in conjunction with all other project associated drawings and information. Do not scale from this drawing. Report all errors, omissions and discrepancies to drawing author prior to construction or manufacture. This drawing is copyrighted and is the property of aw+a architects ltd

aw+a architects
Private Residential | Housing | Commercial | Conservation | Domestic
Tel: 01254 485848
Email: info@aw-aarchitects.com | Web: www.aw-aarchitects.com
The Annexe
Lowerfold Farm
Oswaldtwistle
Lancs
BB54QA
Architects Registration Board

Client: K_SEED	Scale: 1:100	Sheet Size: A3	Job Number: 20-041	Drawn By: AW	Checked: AW
Project: 49_EDISFORD_ROAD CLITHEROE	Drawing Title: EXISTING_FLOOR_PLANS	Drawing Status: PLANNING	Drawing Number: PL/03	Revision: -	First Issue: MAY_2021