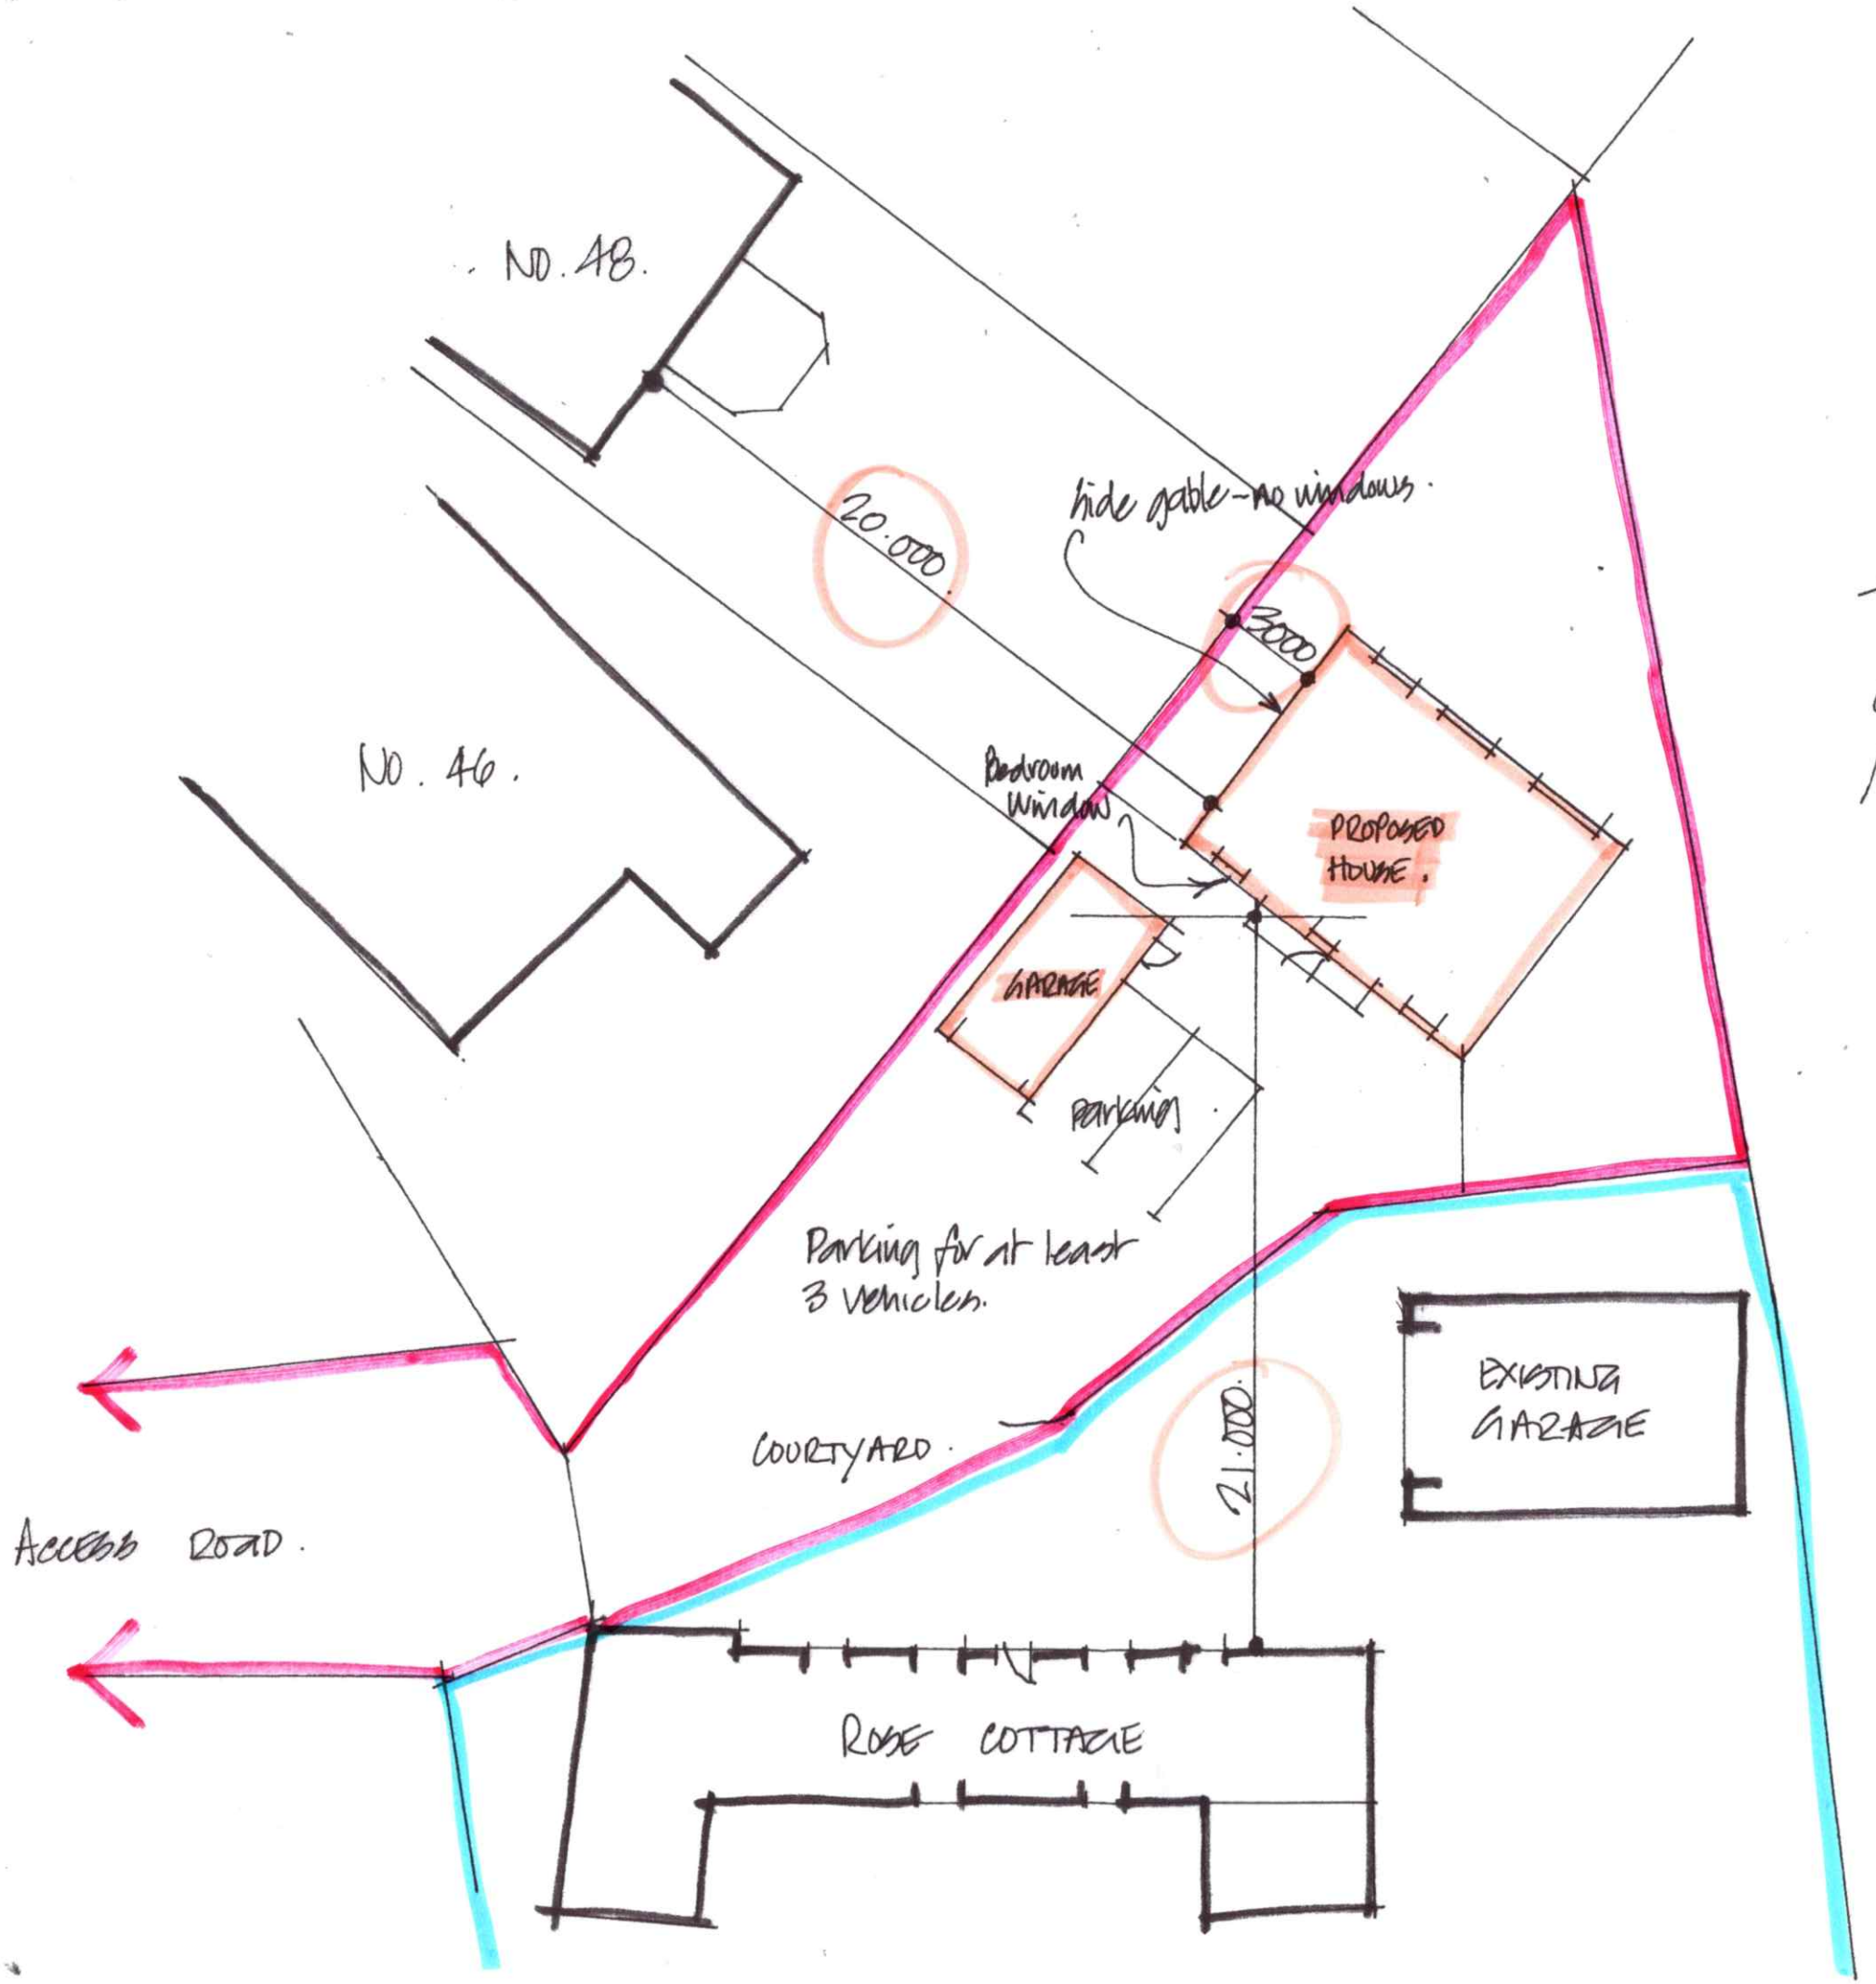

The proposed house and garage are as shown on drawing nos: 19/165/3, /4A and /5A.

DRAFT SITE PLAN.

PROPOSED HOUSE.

ROSE COTTAGE . EDISFORD ROAD

CLITHEROE.

Scale: 1/200th.

Date: Feb 21.

Drawing No: RC/1.