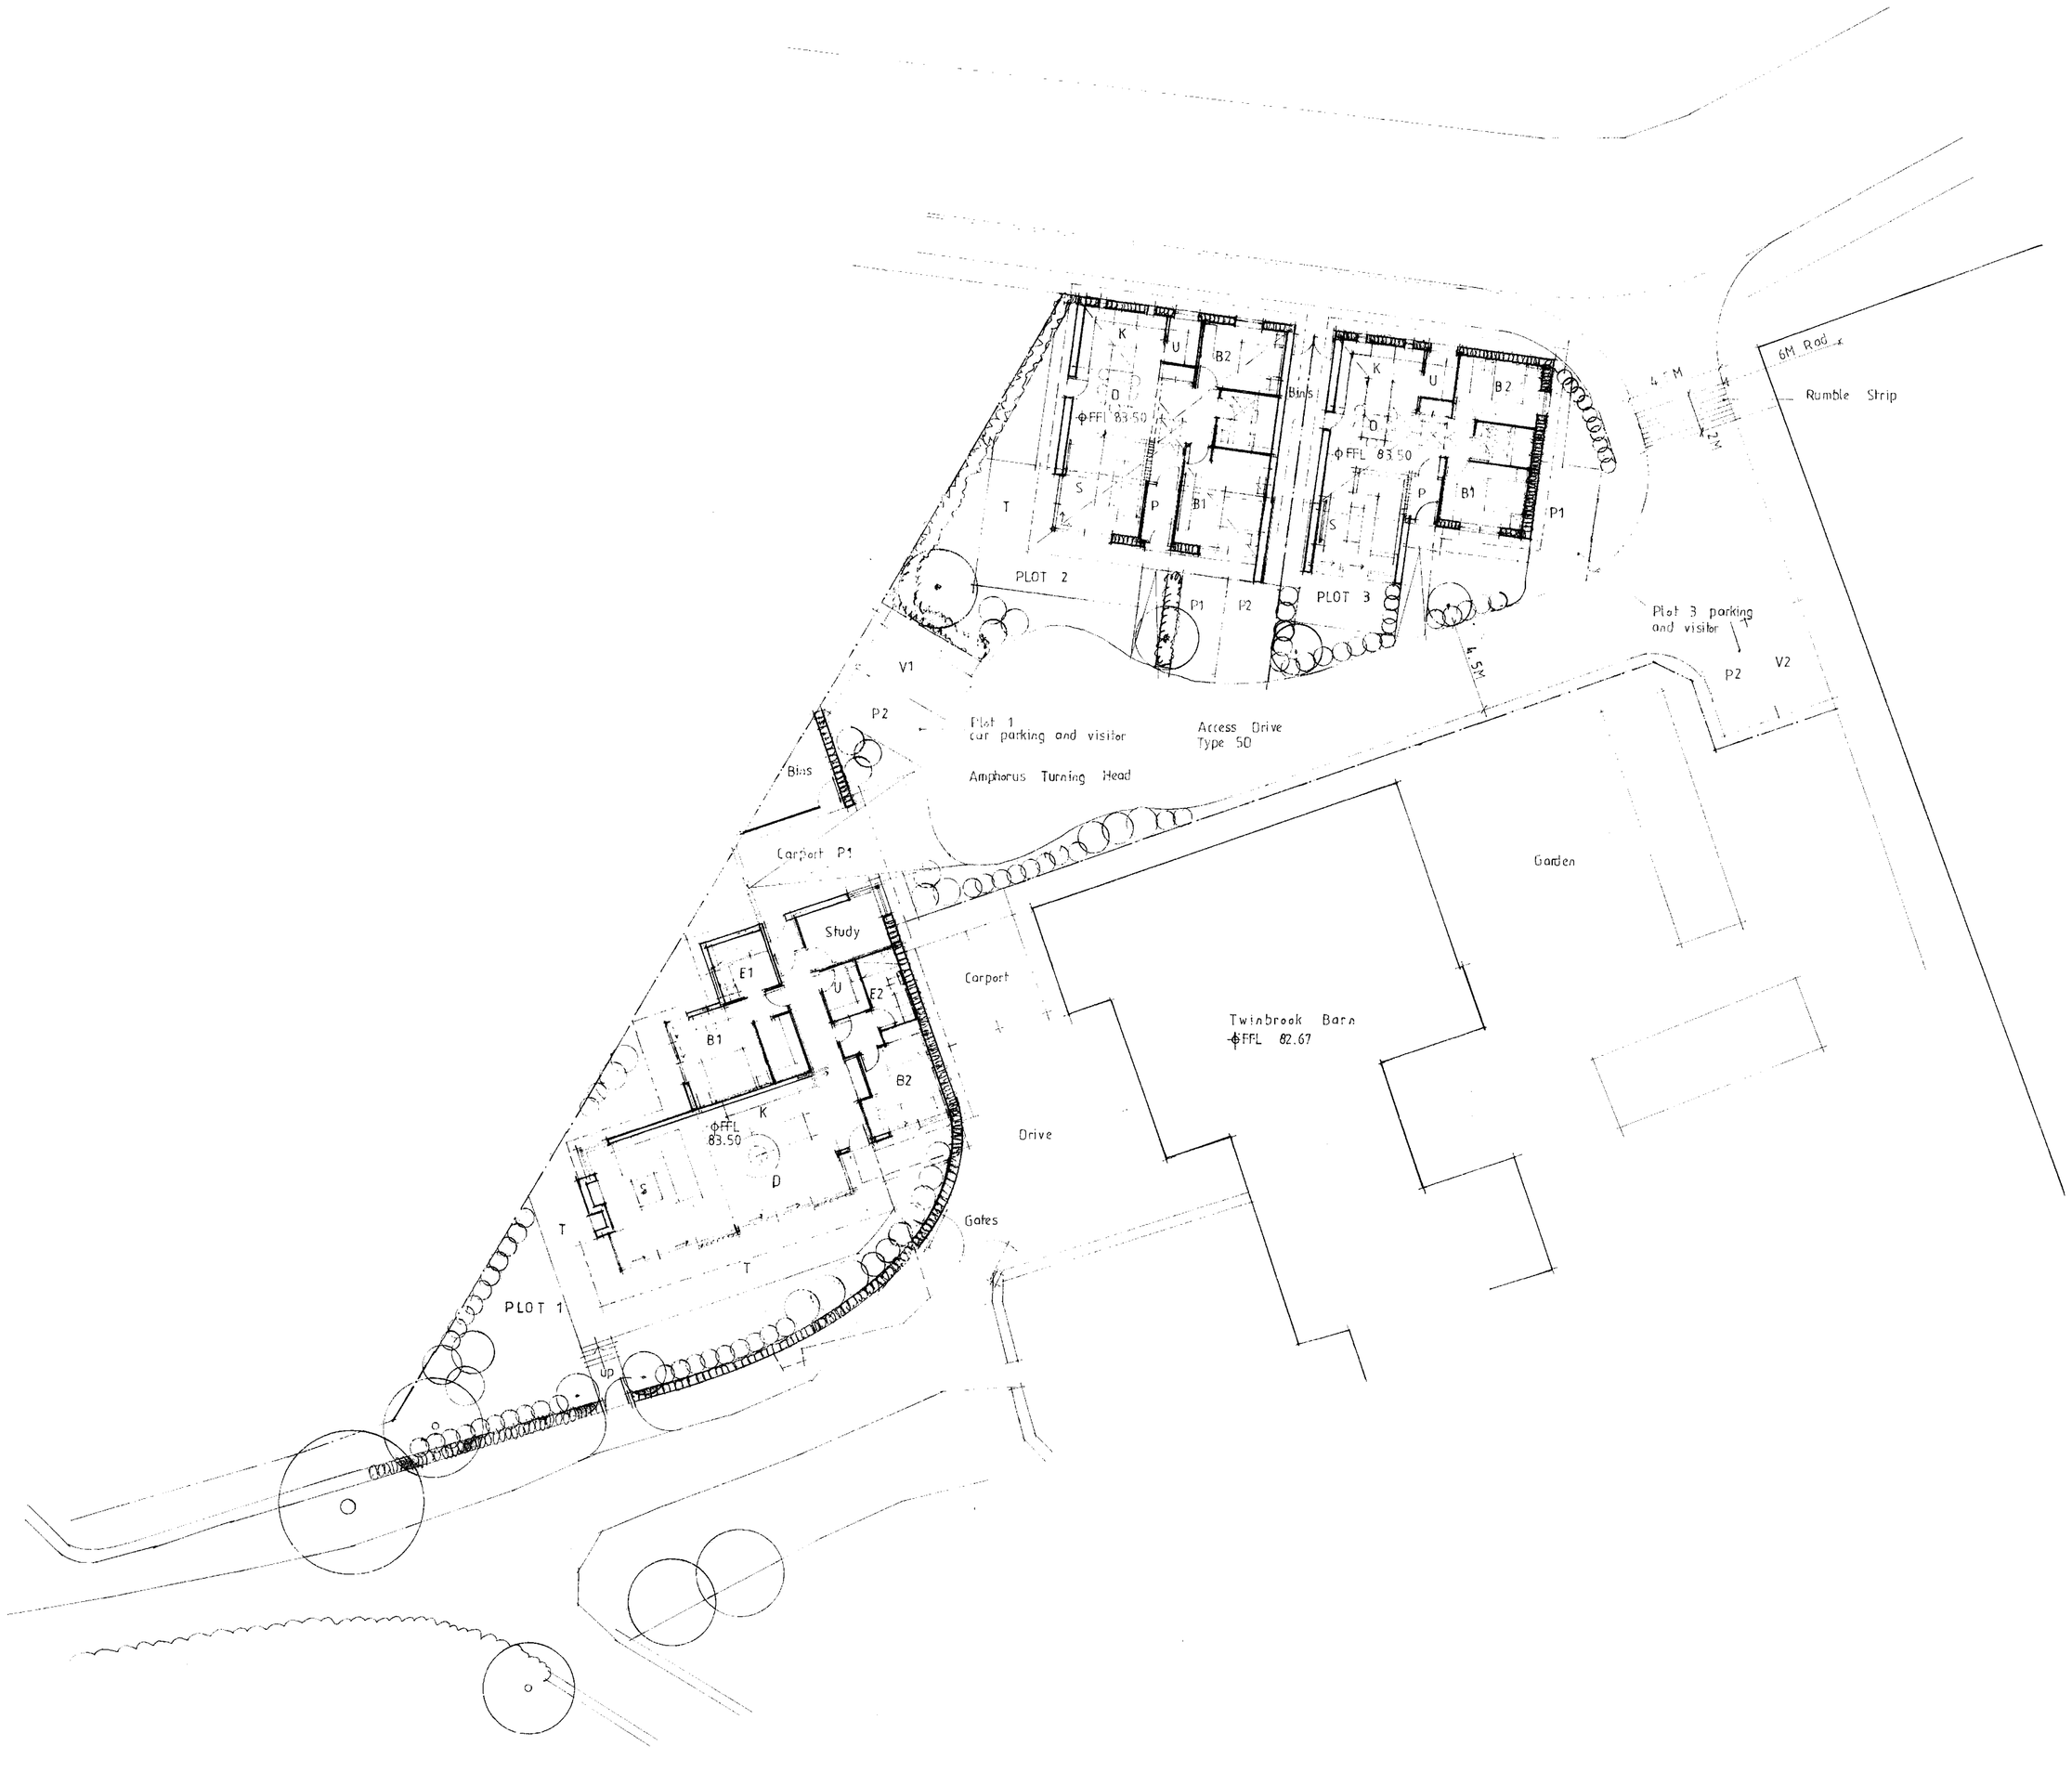

Client

Mr and Mrs Thornburn

Job Title

Proposed Erection Of 3 No. Single Storey Dwellings At Twinbrook Barn
Upbrooks
Clitheroe

Drawing Title

Proposed Site Plan

Scale	Date	Drawn
1/200 @ A1	April 2021	SGH

SUNDERLAND PEACOCK

SUNDERLAND PEACOCK & ASSOCIATES LTD.
HASLAM MILL, PRESTON ROAD, CLITHEROE,
LANCASHIRE, BB7 9AG

[redacted]

Job No.	Dwg No.	Rev
5765	04	