
This drawing is to be read in conjunction with all relevant designers, consultants and specialists drawings and specifications. The designer is to be notified of any discrepancies before proceeding. Do not scale from this drawing. All dimensions and levels are to be checked on site. All work carried out before planning and building regulation approval is obtained is at the contractor/clients risk. This drawing is subject to copyright.

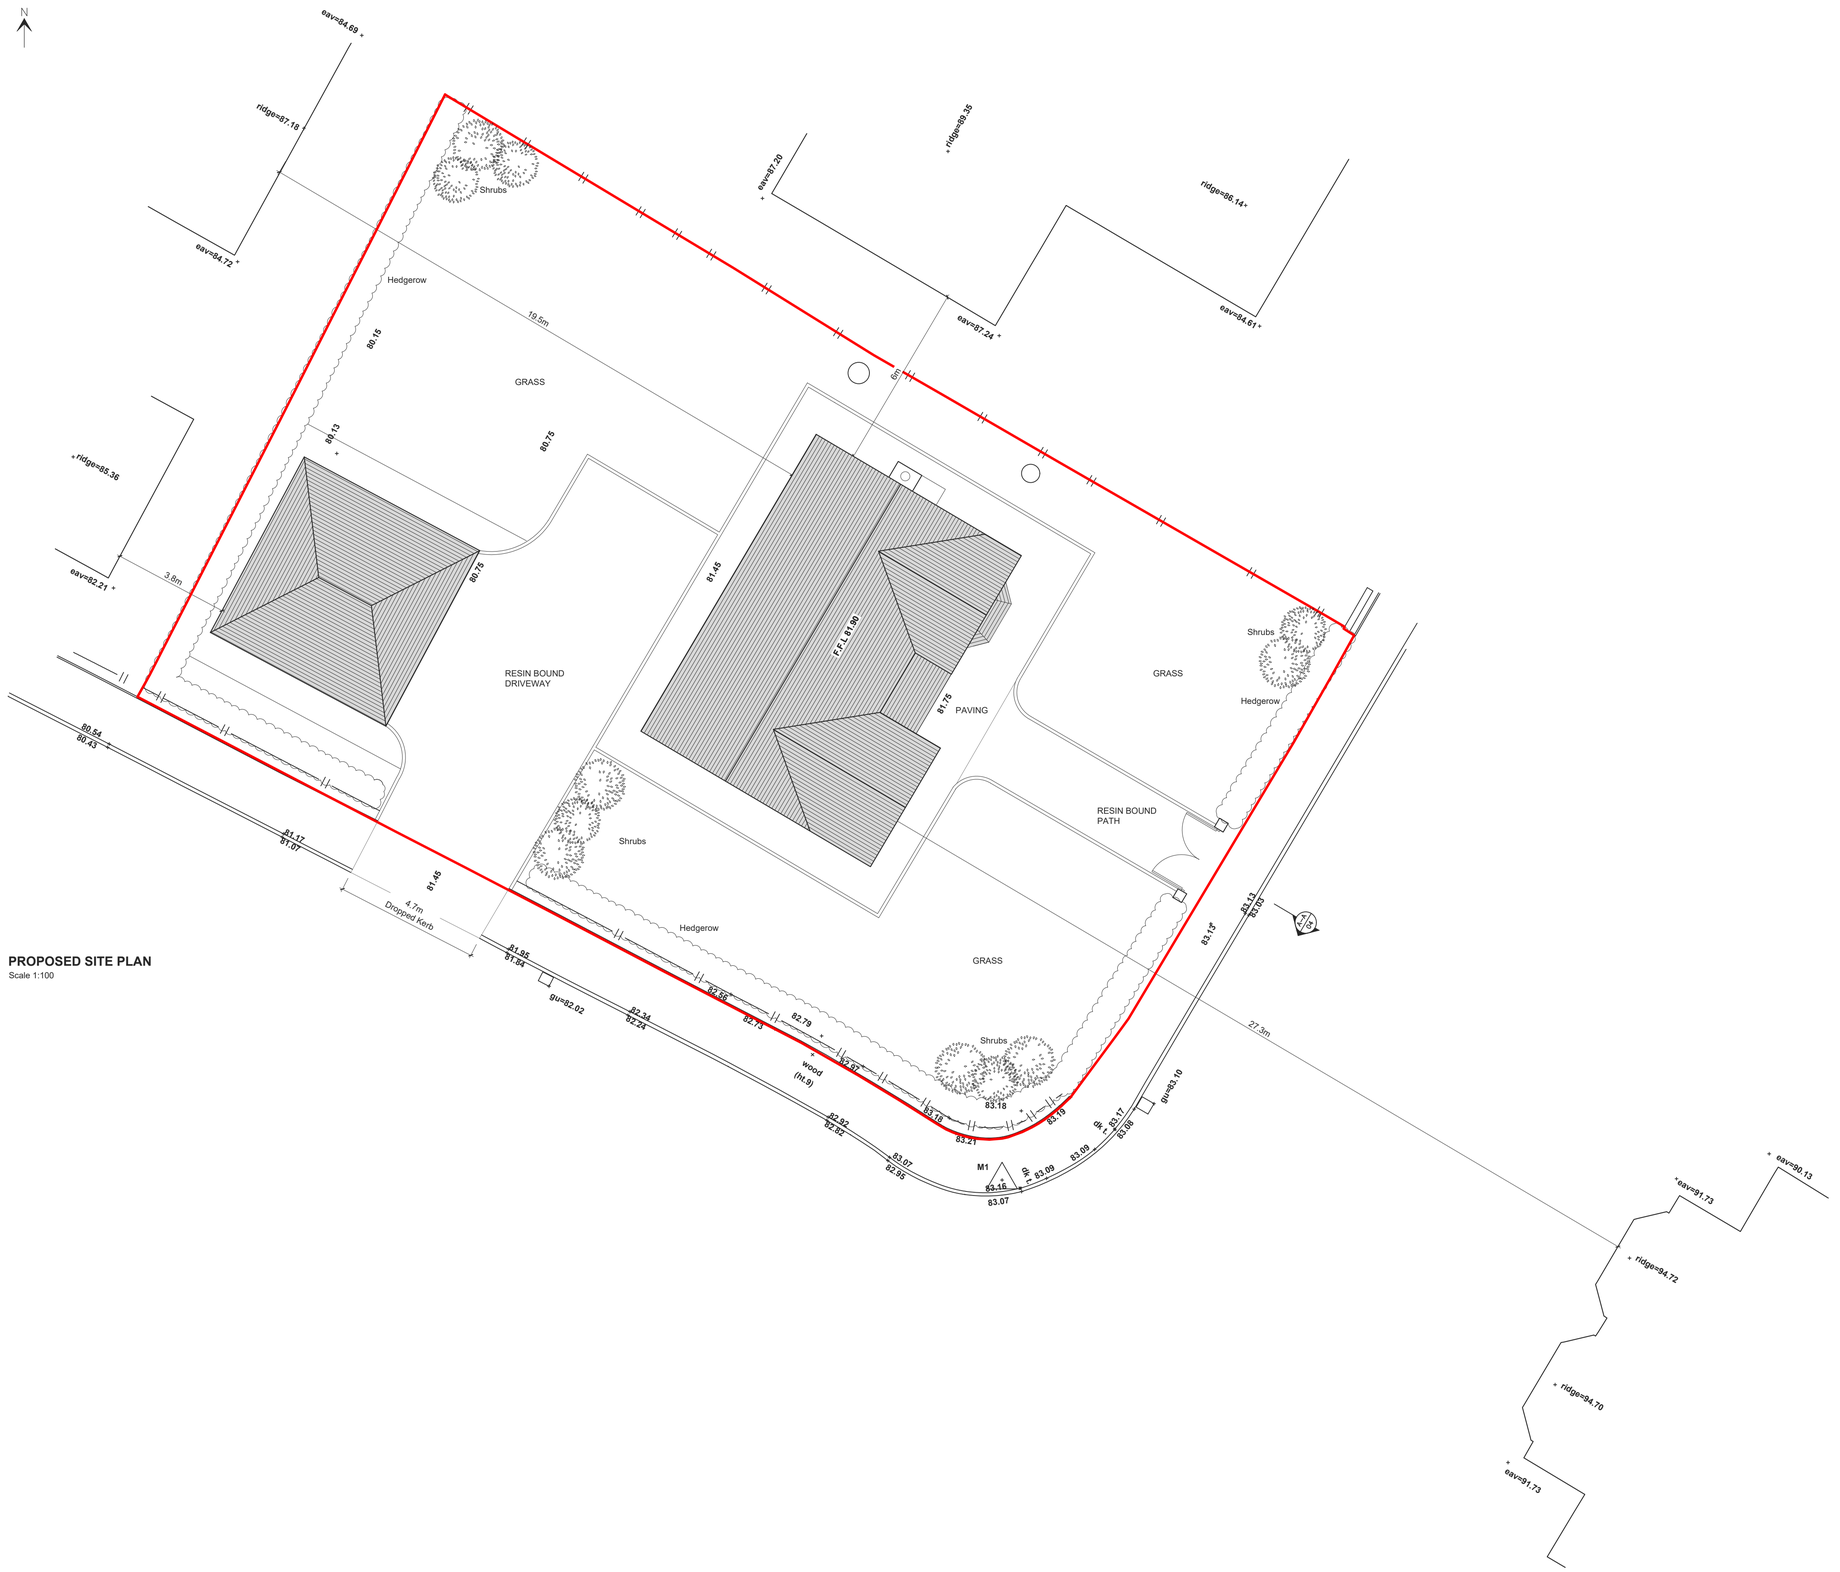

PROPOSED SITE PLAN
Scale 1:100

no.	by	revision	date
A	PRG	Revised following planning officer consultation	08.02.2022

RVA
RIBBLE VALLEY ARCHITECTURE LTD
T 01254 800975
E info@ribblevalleyarchitecture.co.uk
www.ribblevalleyarchitecture.co.uk
CIAT CHARTERED PRACTICE

CLIENT	PROJECT	DRAWING TITLE	DATE	DRAWN	SCALE	SHEET	DRAWING NO.	REVISION
Mr and Mrs Harrison	Detached Dwelling Land adjacent to Ribblesdale Avenue Clitheroe Lancashire	Proposed Site Plan	December 2021	P.Gudgeon	1:100	A1	RA-02	A