This drawing is to be read in conjunction with all relevant Architect, consultants' and specialists' drawings and specifications. The Architect is to be notified of any discrepancies before proceeding. Do not scale from this drawing. All dimensions and levels are to be checked on site. This drawing is subject to copyright. All work carried out before Planning and Building Permission has been granted is at the contractor/clients risk.

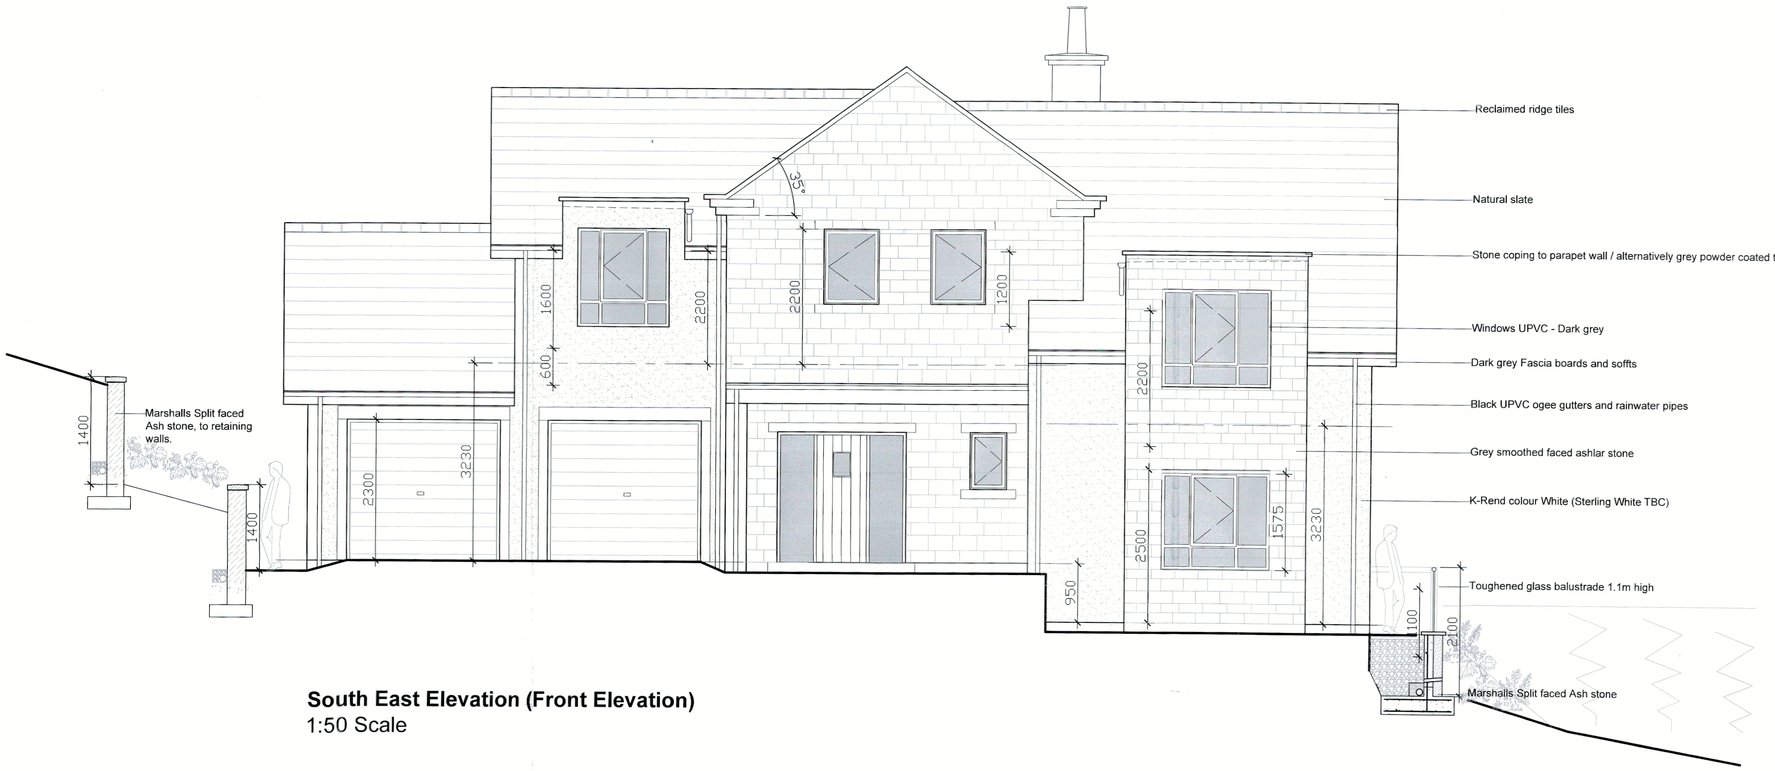


**South East Elevation (Front Elevation)**
1:50 Scale

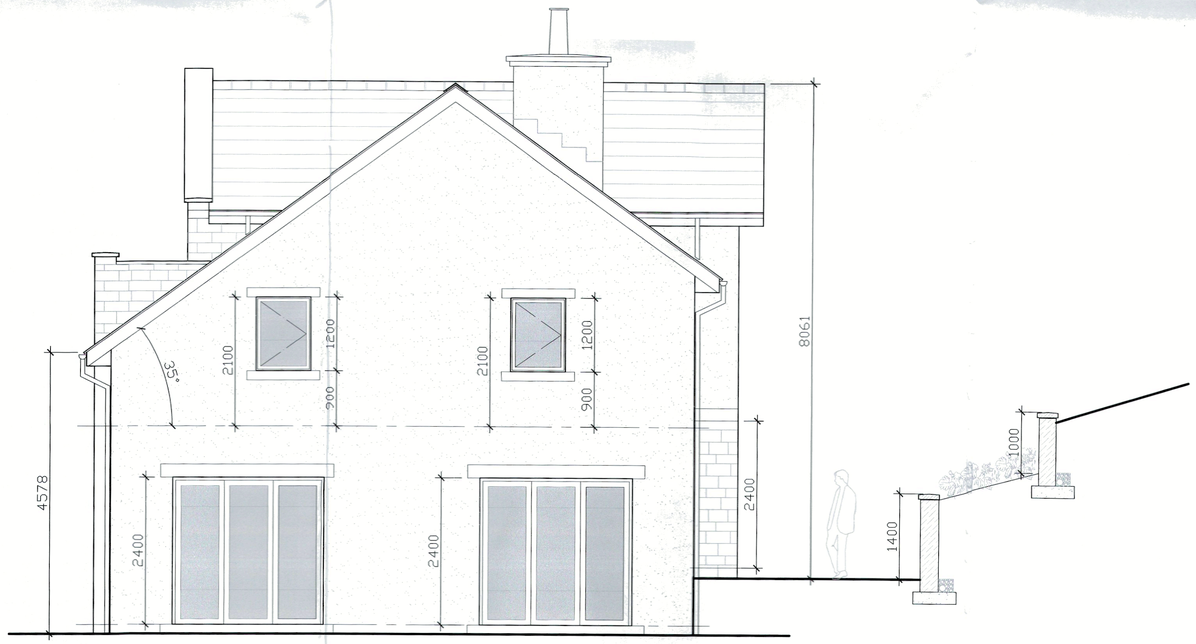


**North East Elevation (Kitchen Gable)**
1:50 Scale

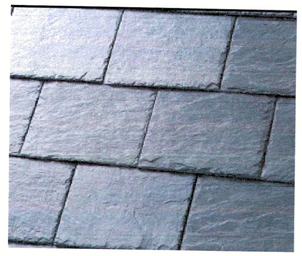

Natural slate

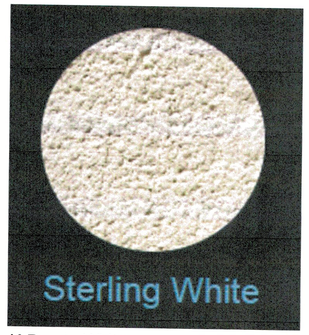


K-Rend - White

Grey Smooth Faced Ashlar Stone

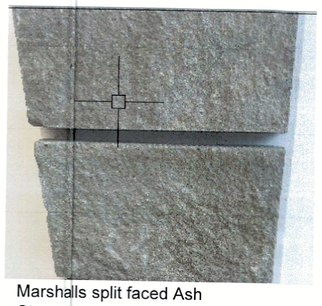

Marshalls split faced Ash
Stone for retaining walls

Client
MFH Projects (Harrison)

Job Title
Proposed Dwellings
Land at Mellor Brook

Drawing Title
Proposed Elevations
House Type B - Large Detached

| Scale | Date | Drawn |
|---|---|---|
| 1:50 @ A1 | Nov 2021 | Craig Harrison |

spa ARCHITECTS
SUNDERLAND PEACOCK
SUNDERLAND PEACOCK & ASSOCIATES LTD.
HAZELMERE, PIMLICO ROAD, CLITHEROE
LANCASHIRE, BB7 2AG.
T 01200 423178 F 01200 427328
E info@sunderlandpeacock.com
www.sunderlandpeacock.com

5766 - P05