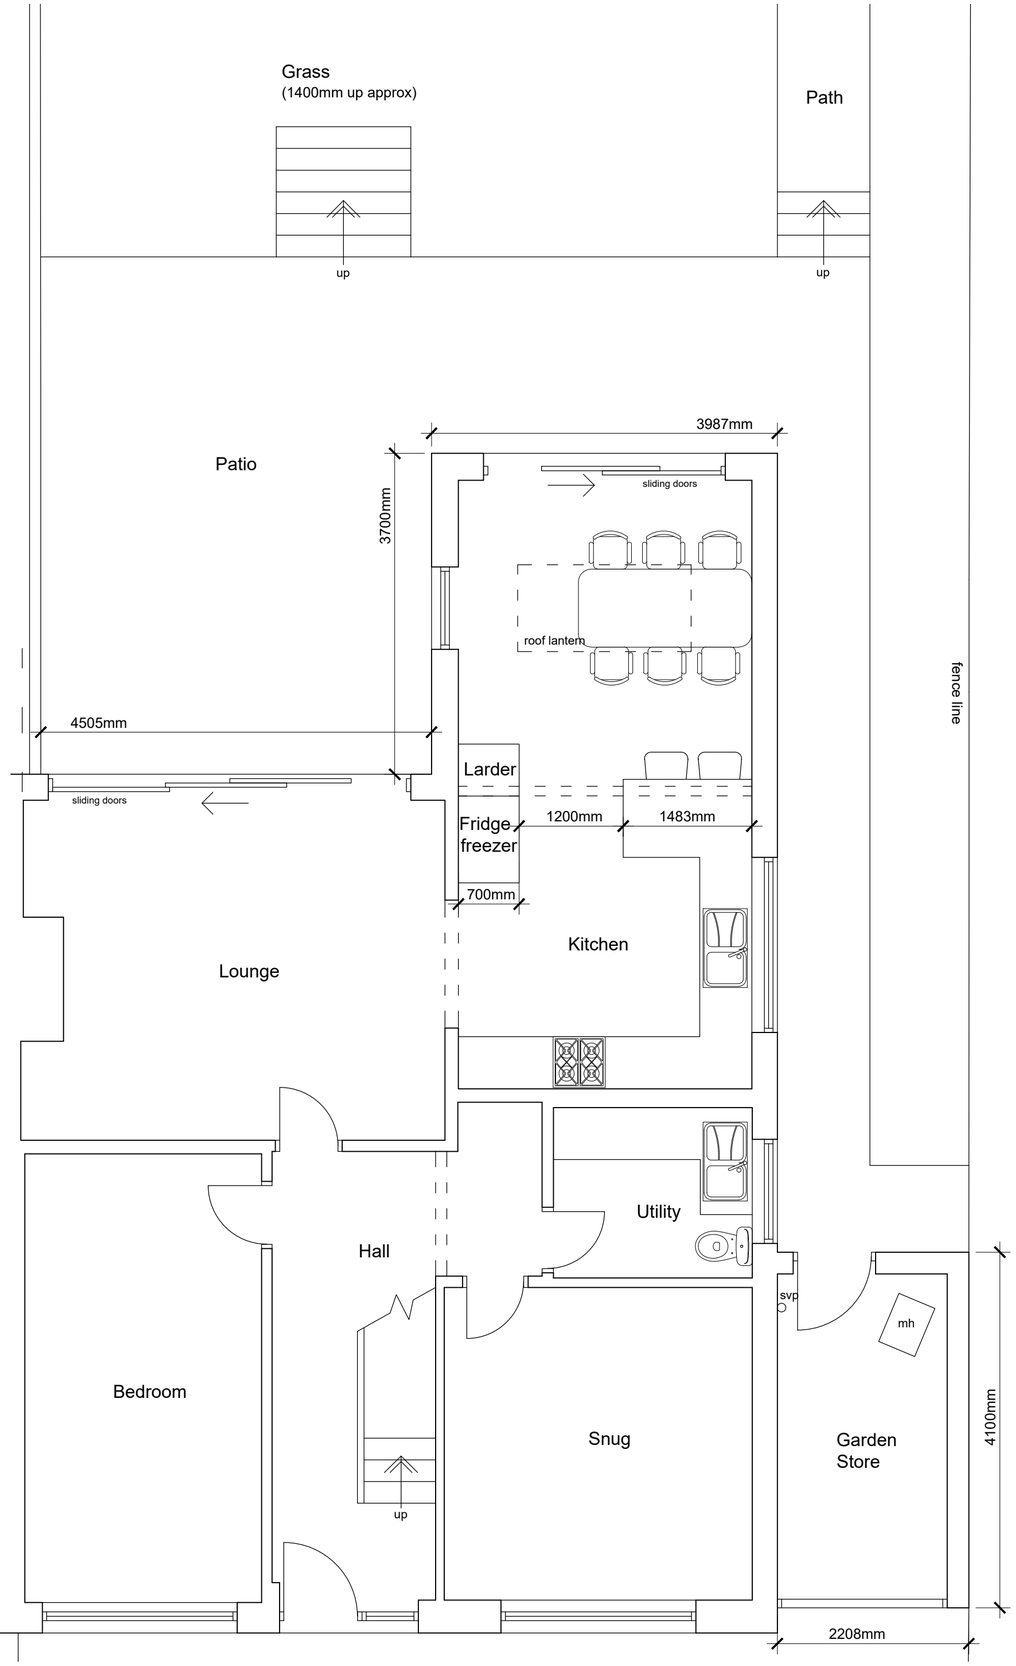

Ground Floor Plan 1:50

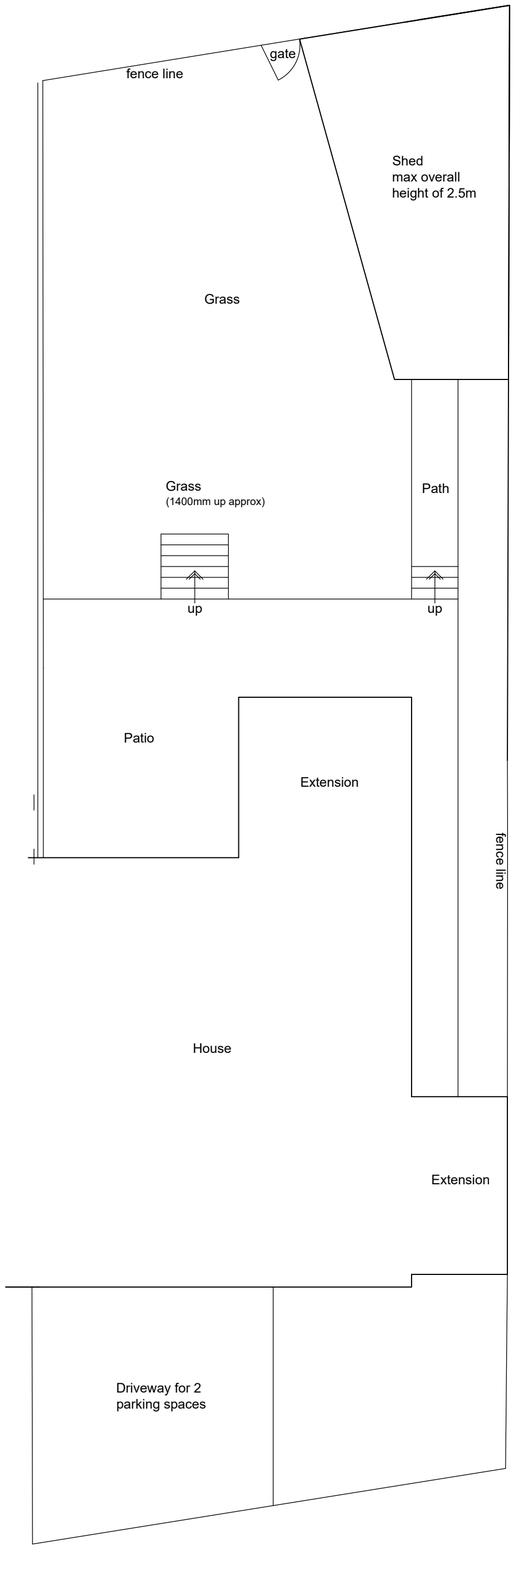

Site Plan 1:100

Front North West Elevation
1:100

Rear South East Elevation
1:100

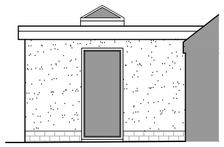

Side North East
Elevation 1:100

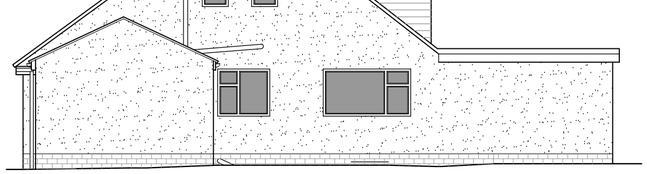

Side South West Elevation
1:100

REV C - Various amendments as requested by planning officer. LFR 07.09.22
REV B - Roller shutter door added. LFR 07.06.22
REV A - Garden Store added. LFR 31.05.22

Client
Mr and Mrs S Harrison

Project
Proposed Extension to
29 Langshaw Drive
Clitheroe
BB7 1EY

Drawing Title
Proposed Plans and Elevations

Scale	Date	Drawn
1:50/100 @ A2	May 2022	LFR

READ DESIGN LTD

143 - 02 c