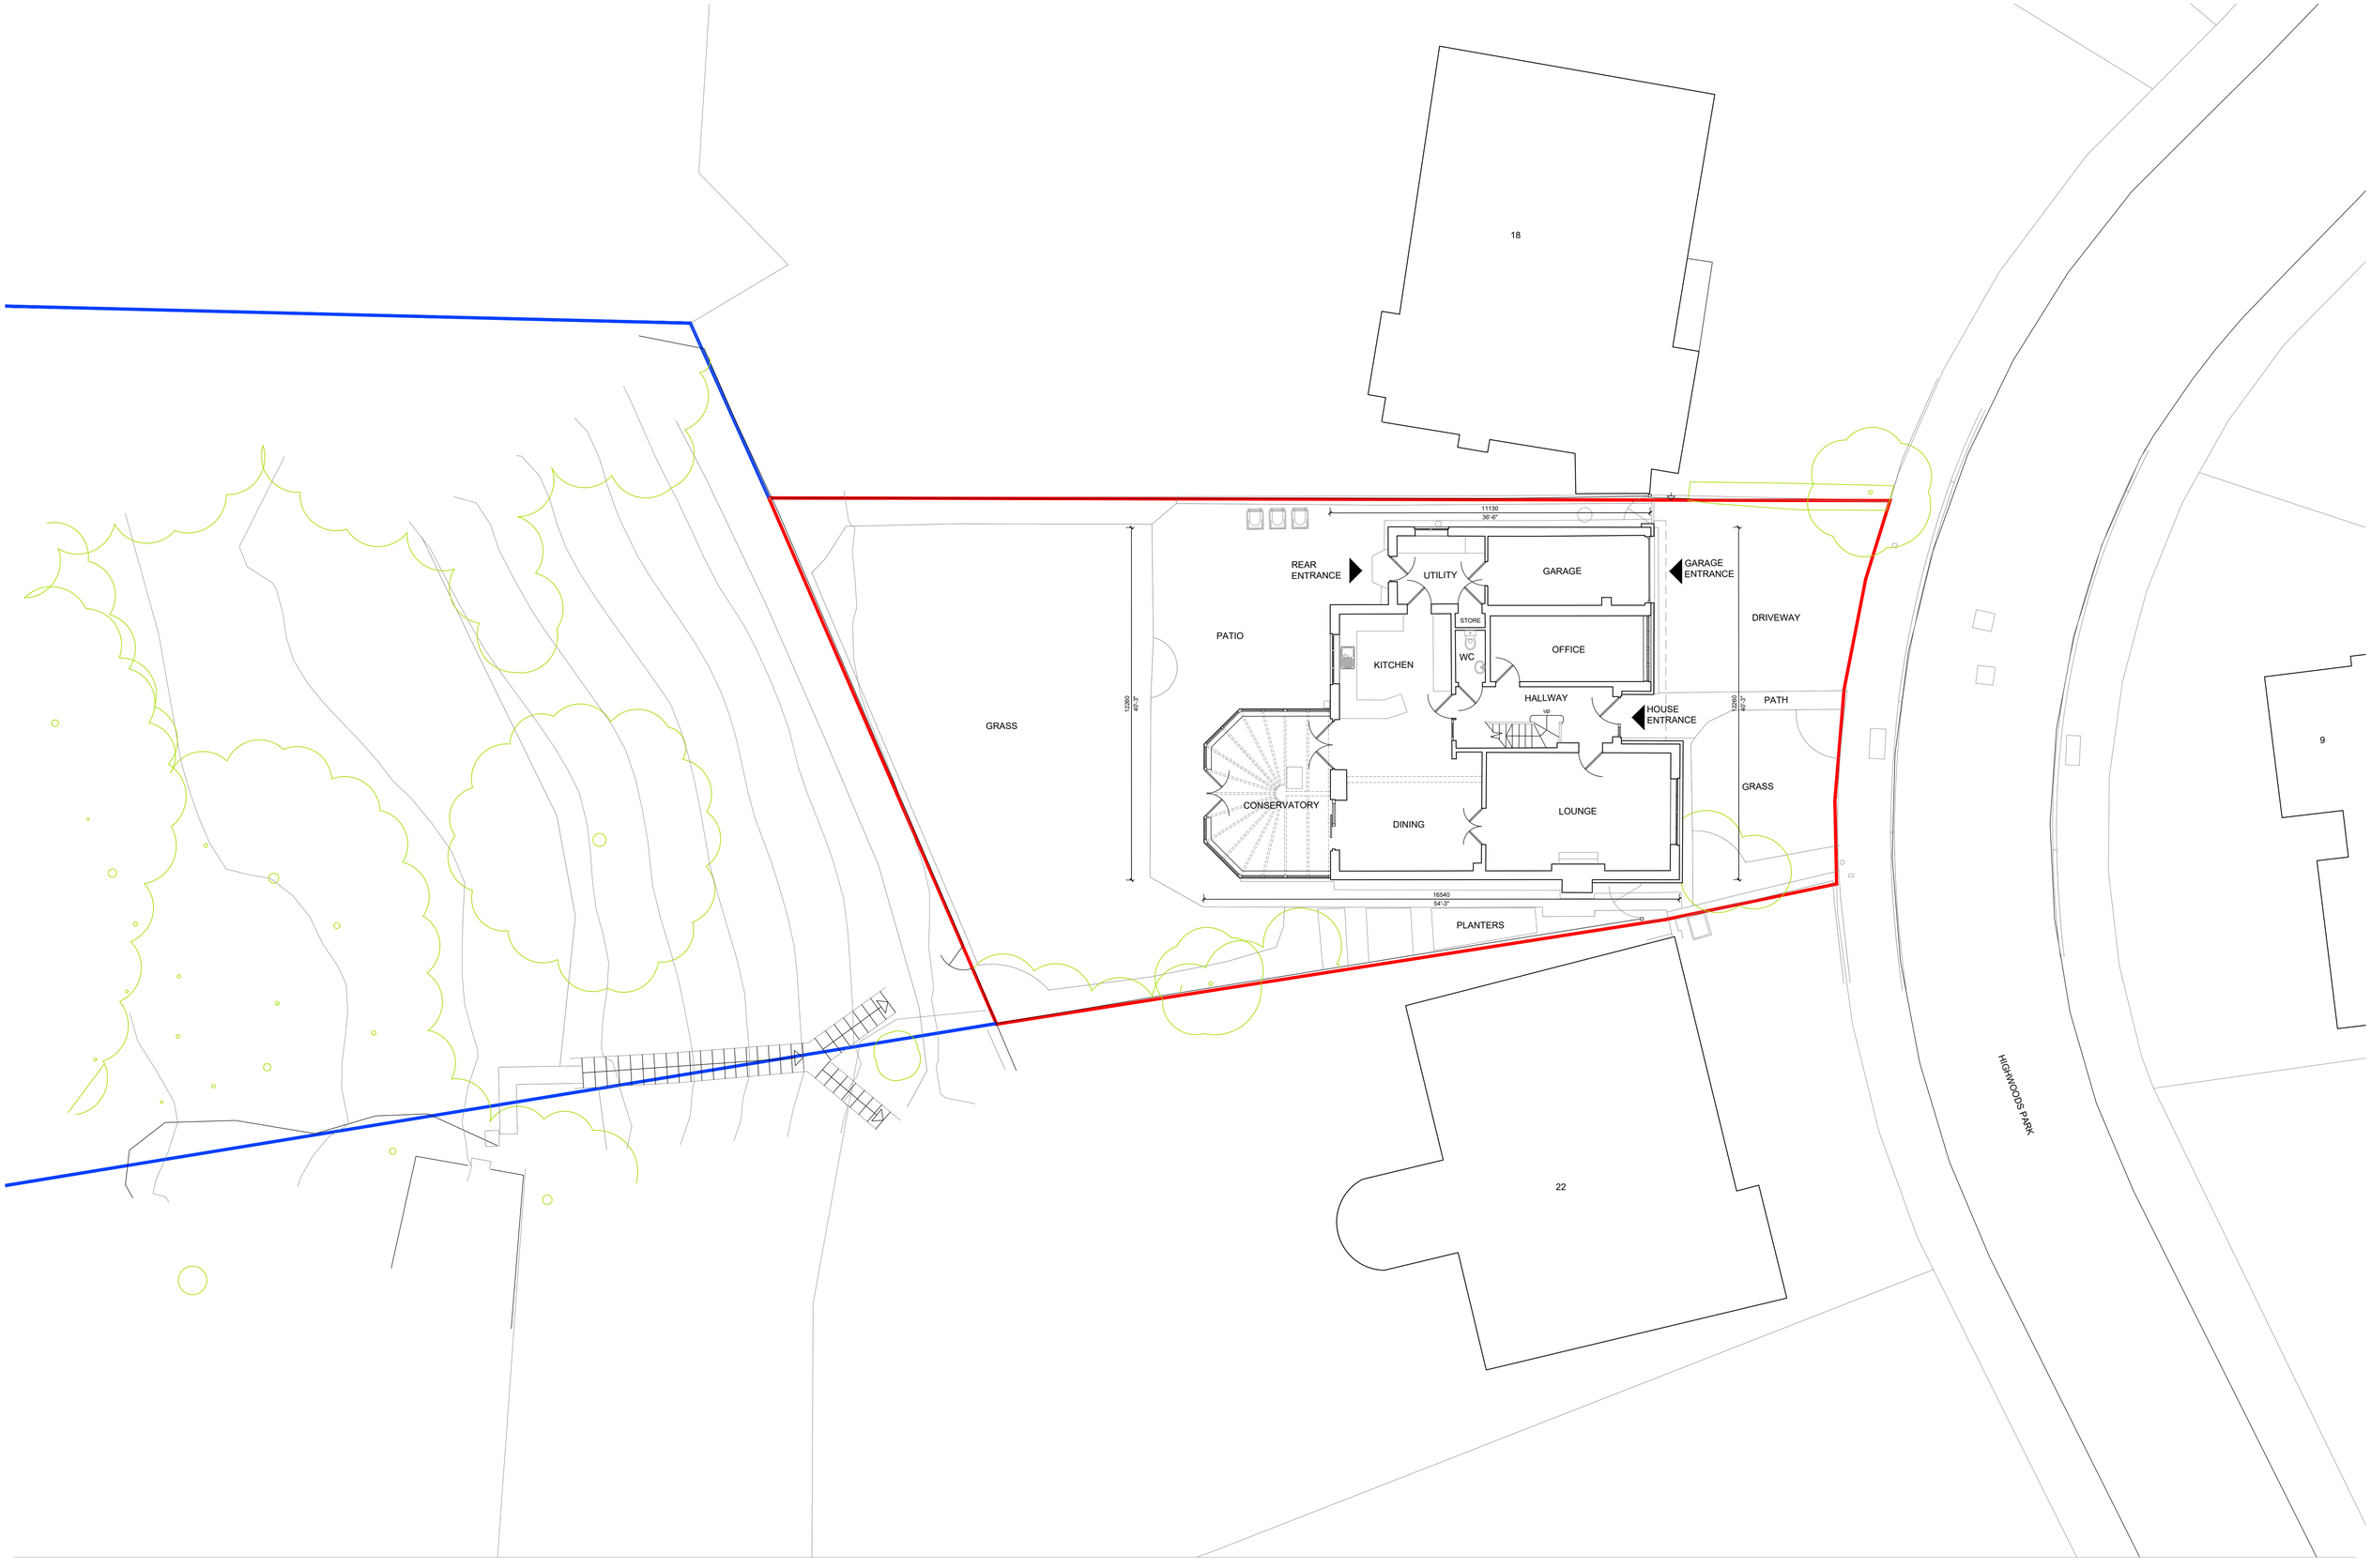

Notes

This drawing, together with the design it illustrated, is copyright, and may not be reproduced in any form, without the written consent of Zara Moon Architects.

Do not scale off this drawing except for determination of basic layout - only figured dimensions to be used; All dimensions to be checked on site

N

Key

Application Boundary

Land also owned by applicant

Existing Trees

ZARA MOON ARCHITECTS

RIBA | Chartered Practice

Project Name	Project No. / Stage
20 Highwoods Park	141.22 / Planning Submission
Existing Site Plan - Ground Floor	Scale: 1:100 @ A1
E01.02	Date: May 2022
Rev --	Drawn: IR