This drawing is to be read in conjunction with all relevant Architect, consultants' and specialists' drawings and specifications. The Architect is to be notified of any discrepancies before proceeding. Do not scale from this drawing. All dimensions and levels are to be checked on site. This drawing is subject to copyright. All work carried out before Planning and Building Permission has been granted is at the contractor/clients risk.

Note: proposed drawing based on OS dwg information. All illustrated dimensions are approximate and all site dimensions are to be checked on site and subject to site survey.

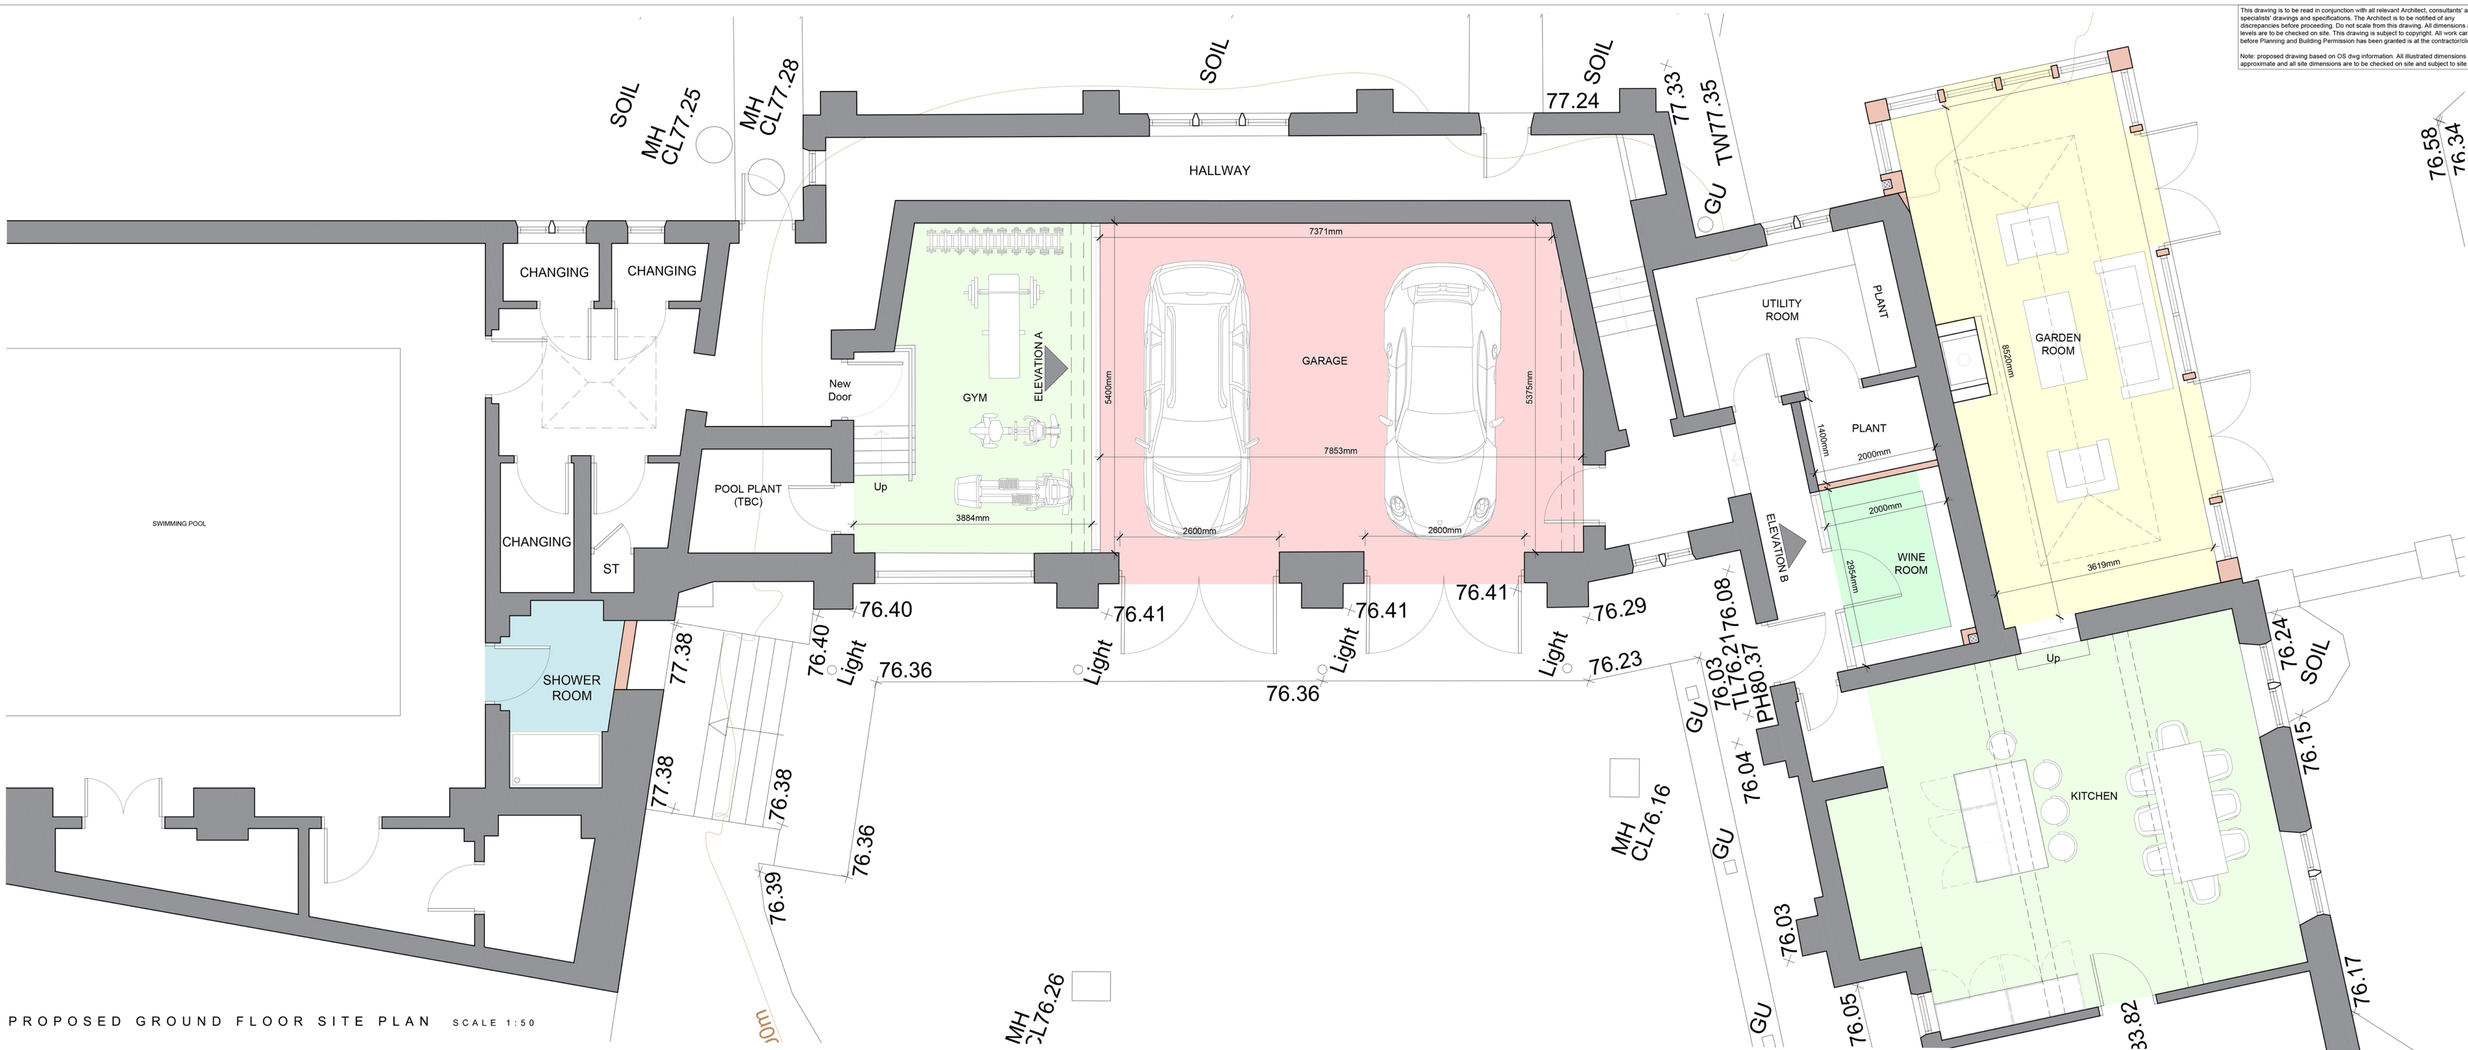

PROPOSED GROUND FLOOR SITE PLAN SCALE 1:50

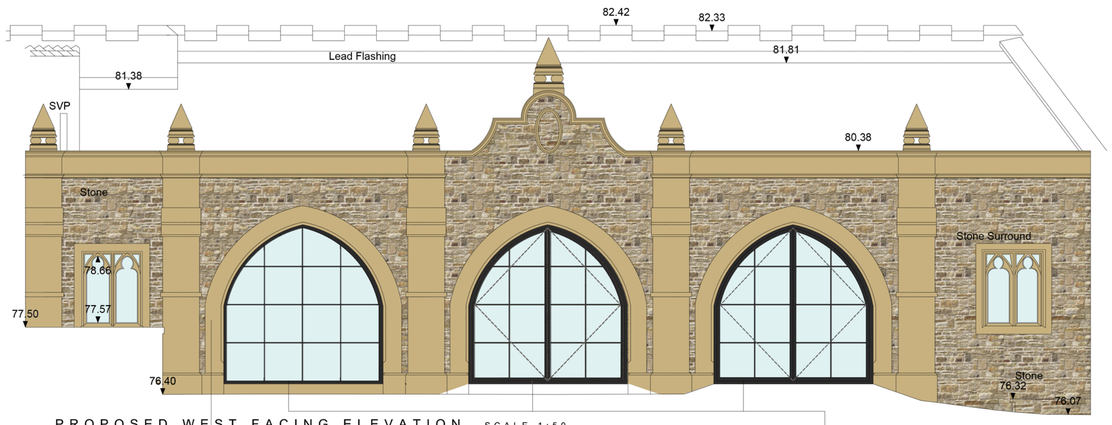

PROPOSED WEST FACING ELEVATION SCALE 1:50

EXISTING STONE SURROUNDS TO BE CAREFULLY REMOVED TO ALLOW FOR STONEWORK TO BE CUT BACK BY 100mm, WITH SURROUNDS REBUILT WITH THE INCLUSION OF A NEW KEY STONE TO ALLOW FOR THE INCREASED OPENING WIDTH

BLACK CRITAL FRAMES OPTION FOR MIRRORED FINISH FOR PRIVACY TO BE REVIEWED.

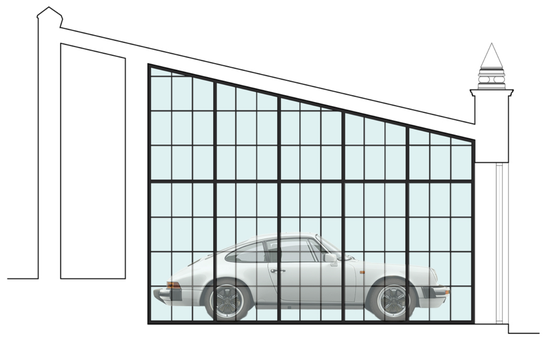

PROPOSED INTERNAL ELEVATION A SCALE 1:50

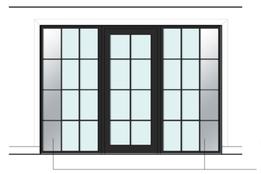

MIRRORED FINISH TO ALL, WINE SHELVING TO RETURN INTERNALLY BEHIND

PROPOSED INTERNAL ELEVATION B SCALE 1:50

Client
Mr Byrant and Mrs Bovingdon-Byrant

Job Title
Proposed Alterations to
Waddington Old Hall
Waddington

Drawing Title
General Arrangement Drawing and Car Port Elevation

Scale	Date	Drawn
1:50 @ A1	November 21	BWT

spa
SUNDERLAND PEACOCK ARCHITECTS
SUNDERLAND PEACOCK & ASSOCIATES LTD.
HAZELMERE, PAMLICO ROAD, CLITHEROE
LANCASHIRE, BB7 2AG
T 01200 423178 F 01200 427328
E info@sunderlandpeacock.com
www.sunderlandpeacock.com

6423 - P01 REV -