0 2 4 6m

1:100 scale

This drawing is to be read in conjunction with all relevant Architect, consultants' and specialists' drawings and specifications. The Architect is to be notified of any discrepancies before proceeding. Do not scale from this drawing. All dimensions and levels are to be checked on site. This drawing is subject to copyright. All work carried out before Planning and Building Permission has been granted is at the contractor/clients risk.

Note: proposed drawing based on OS dwg information. All illustrated dimensions are approximate and all site dimensions are to be checked on site and subject to site survey.

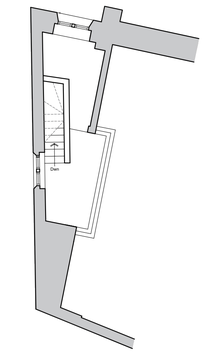

EXISTING MEZZANINE FLOOR PLAN SCALE 1:100

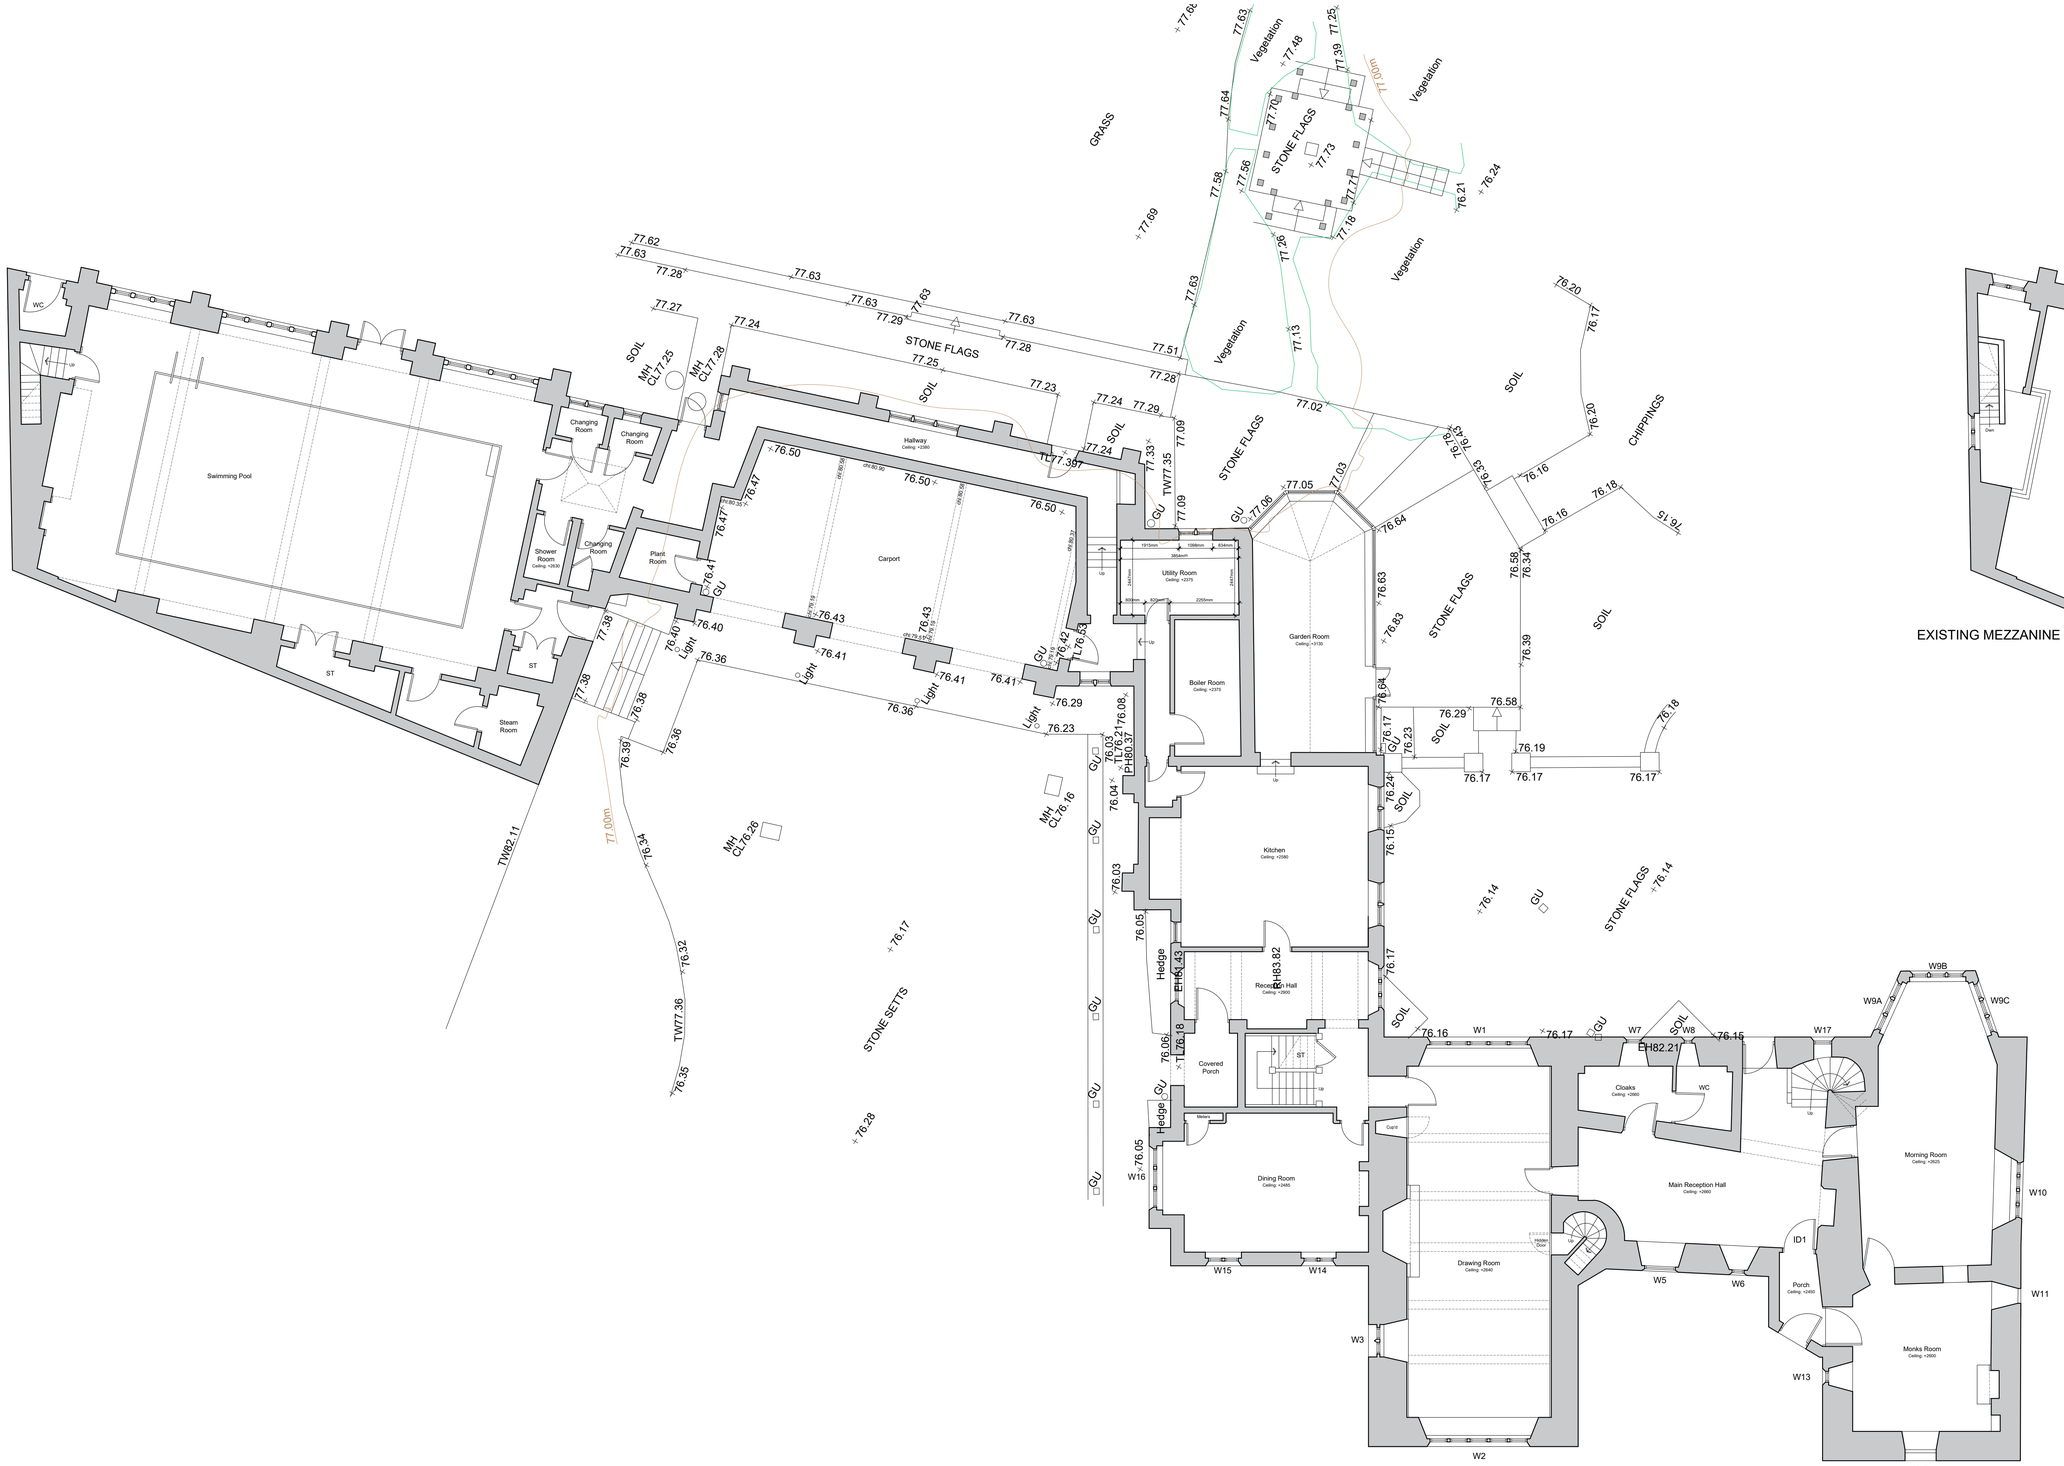

EXISTING GROUND FLOOR PLAN SCALE 1:100

B	03.08.2022	Existing Fireplace added	BWT
A	22.07.2022	Complete GF plan added and pool mezzanine	BWT

Client

Mr Byrant and Mrs Bovingdon-Byrant

Job Title

Proposed Alterations to

Waddington Old Hall

Waddington

Drawing Title

Existing Ground Floor Plan and Pool Mezzanine

Scale	Date	Drawn
1:100 @ A1	July 2022	BWT

SUNDERLAND PEACOCK

SUNDERLAND PEACOCK & ASSOCIATES LTD.
HAZELMERE, PIMLICO ROAD, CLITHEROE
LANCASHIRE, BB7 2AG
T 01200 423178 F 01200 427328
E info@sunderlandpeacock.com
www.sunderlandpeacock.com

6423 - E04 REV B