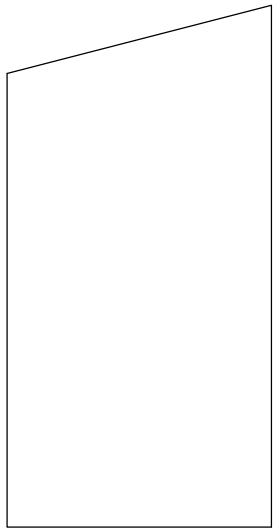

SIDE ELEVATION

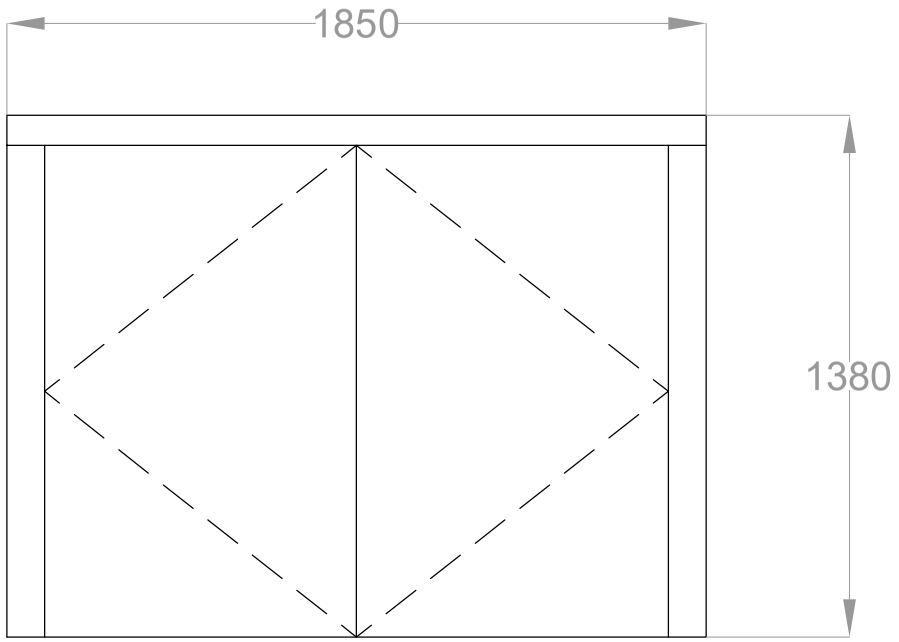

FRONT ELEVATION

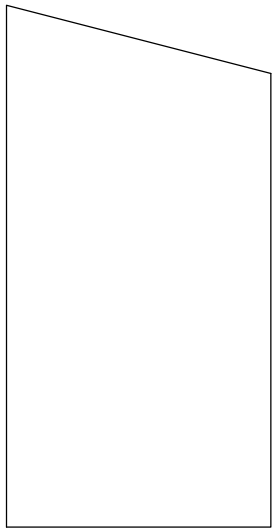

SIDE ELEVATION

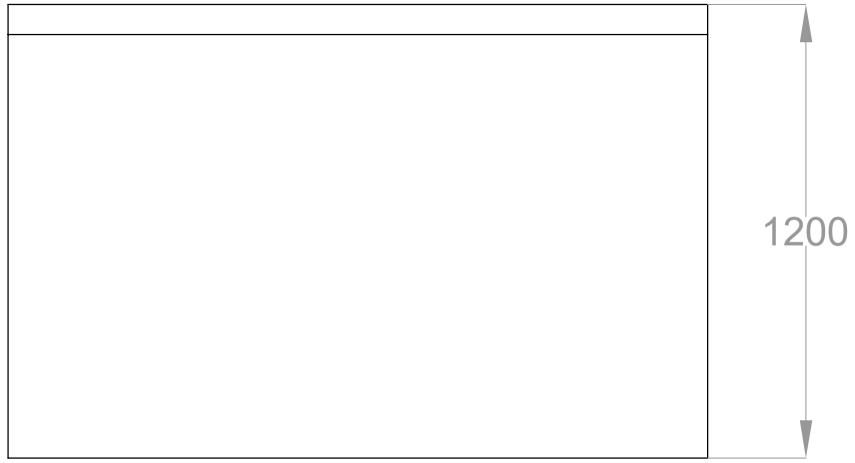

REAR ELEVATION

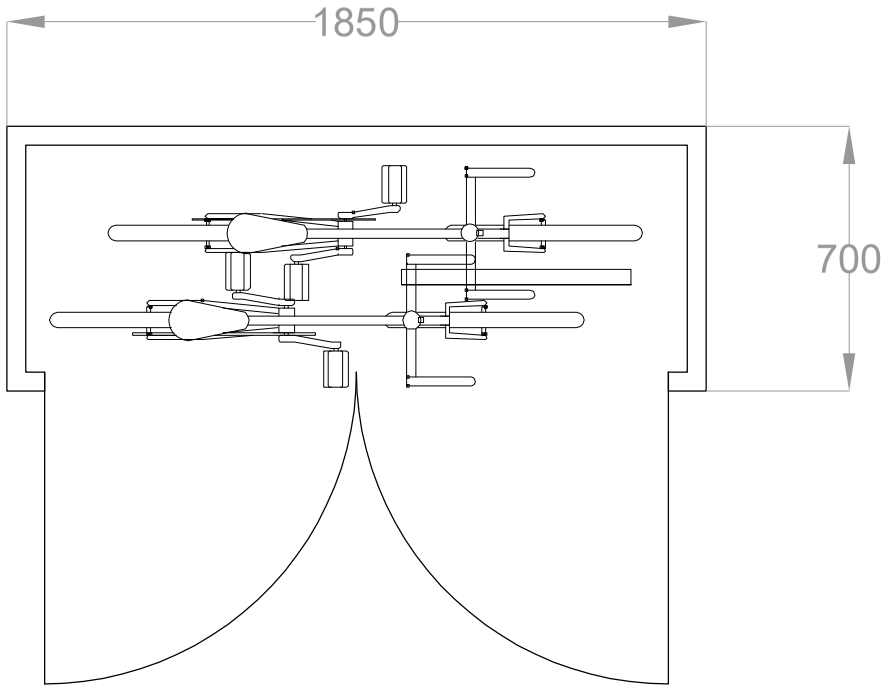

PLAN

SECURE BIKE STORE DETAILS:

1.85 x 0.76 x 1.38M Secure bike store capable of storing 2 adult bikes. Constructed using tanalised structural timber frame with treated timber tonge and groove cladding and OSB solid sheet pent roof with felt finish. Double doors with hasp and staple lock:

©aw-a architects ltd 2020 | This Drawing is to be read in conjunction with all other project associated drawings and information. Do not scale from this drawing. Report all errors, omissions and discrepancies to drawing author prior to construction or manufacture. This drawing is copyright and is the property of aw-a architects ltd

aw+a architects
Private Residential | Housing | Commercial | Conservation | Domestic
Robinsons Barn
Worston
Clitheroe
Lancs
BB71QA
Tel: 01200 441269
Email: info@aw-aarchitects.com | Web: www.aw-aarchitects.com
Architects Registration Board

Client: MR J MAKINSON	Scale: 1:20	Sheet Size: A3	Job Number: 24-009	Drawn By: AW	Checked: AW
Project: MOORCOT NICKEY LANE, MELLOR	Drawing Title: CYCLE STORE DETAILS	Drawing Status: PLANNING	Drawing Number: PL08	Revision: -	First Issue: -