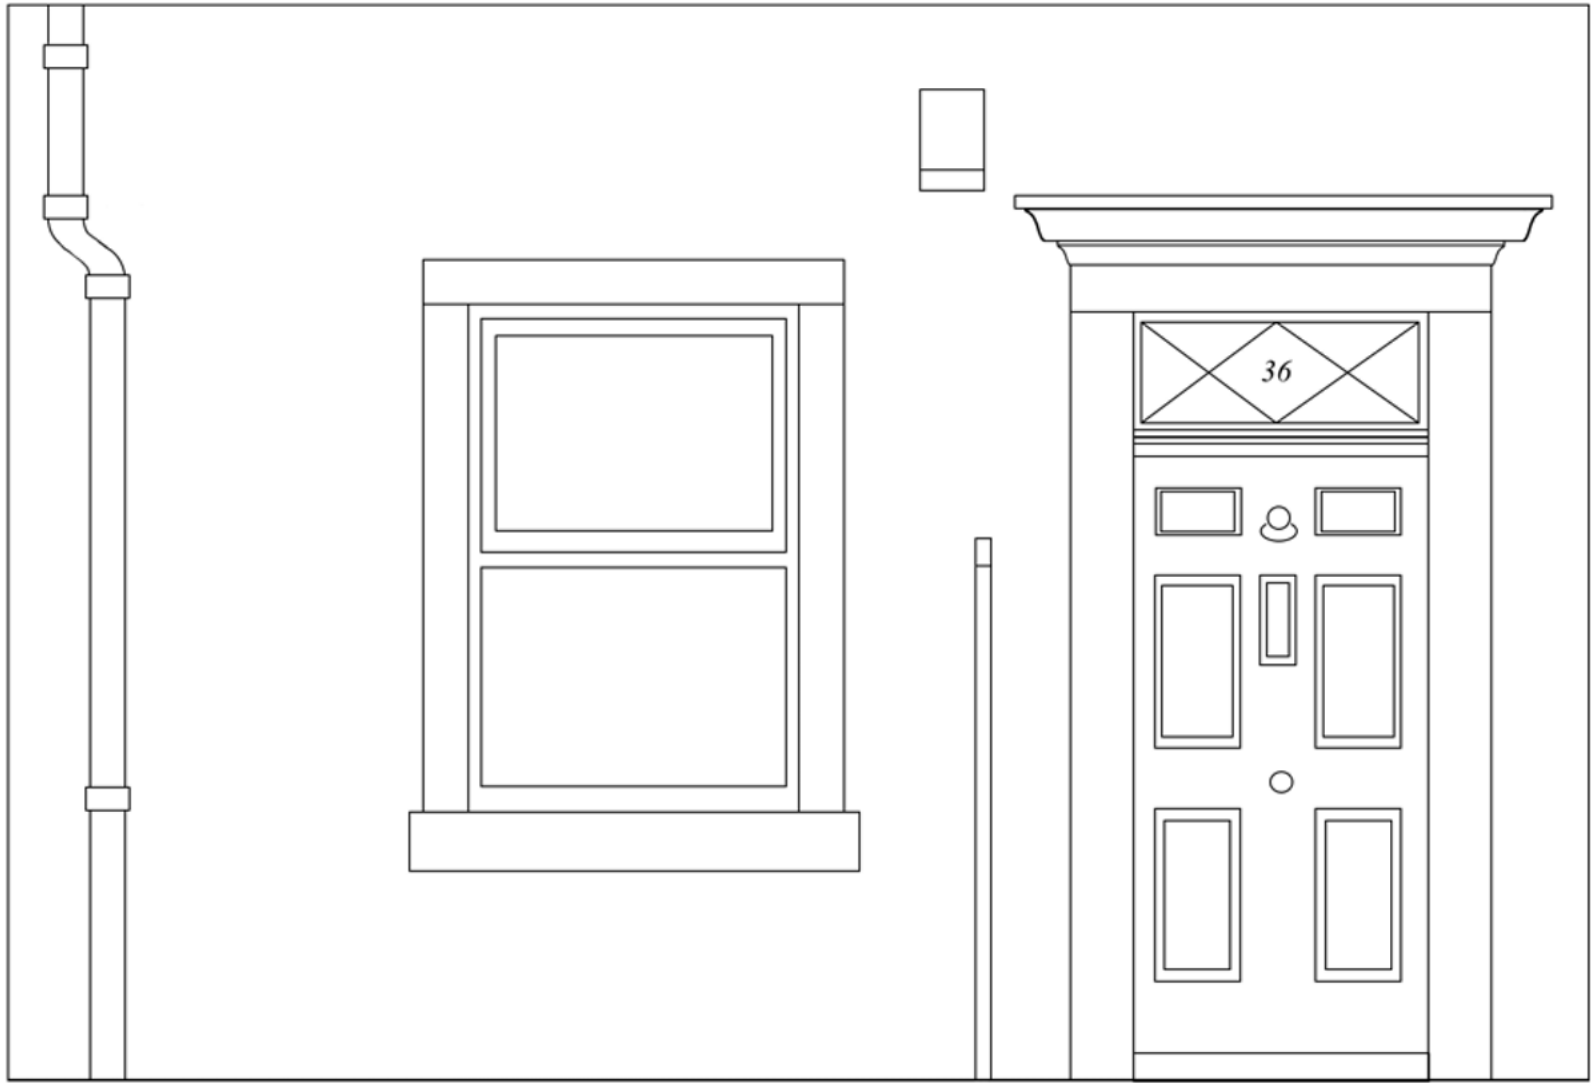

Meters

0. 1. 2. 3.

Author: Adam Lynch			
Project: Proposed alterations Ground floor flat 36 York Street Clitheroe BB7 2DL			
Drawing title: Existing front elevation			
Scale at A4 1:25	Date: 08/07/24	Drawn by: A.L.	