

NOTES:
1: The Contractor, Sub Contractor or specialist supplier are responsible for confirming site dimensions prior to fabrication 2: Any dimensional discrepancies are to be reported to the Architect immediately

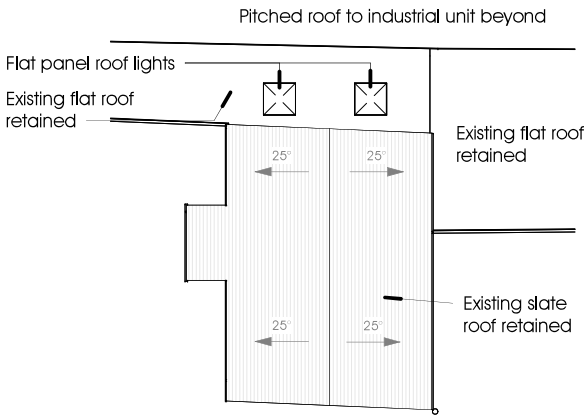

Proposed Roof Plan

1 : 200

0 1 5 10m

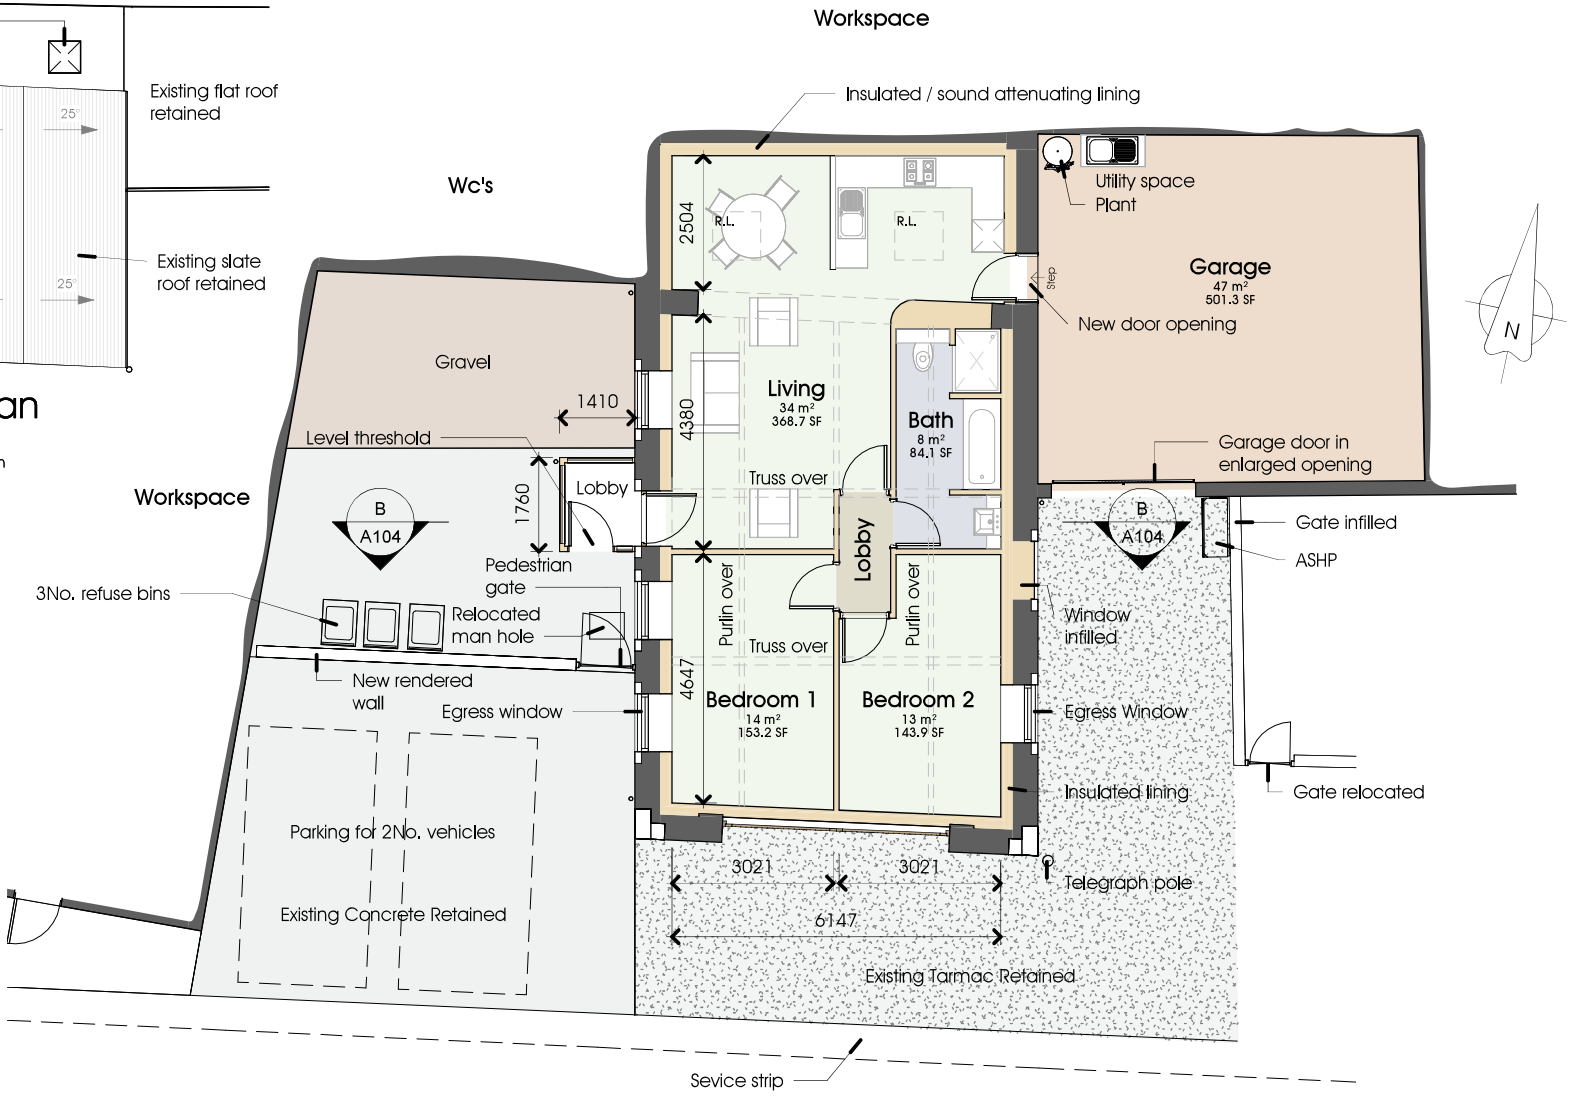

GFL Proposed

1 : 100

0 1 2 3 4 5m

Conversion of Workshop to 1No. dwelling
Mr T Forrest
Building and land accessed off George Street

Planning Application
Proposed Floor - Site Plan

DATE August 2024

JOB NO 3393
DRAWING NO A103
REVISION
SCALE As indicated @ A3

PGB ARCHITECTURAL SERVICES LTD

PGB Architectural Services LTD Lily Cottage, 12 Glen Avenue, Knowle Green, Preston PR3 2ZQ
07866 366565 01254 820092 info@pgb-arch.com pgb-arch.com