This drawing is to be read in conjunction with all relevant Architect, consultants' and specialists' drawings and specifications. The Architect is to be notified of any discrepancies before proceeding. Do not scale from this drawing. All dimensions and levels are to be checked on site. This drawing is subject to copyright. All work carried out before Planning and Building Permission has been granted is at the contractor/clients risk.

Note: proposed drawing based on OS dwg Information. All illustrated dimensions are approximate and all site dimensions are to be checked on site and subject to site survey.

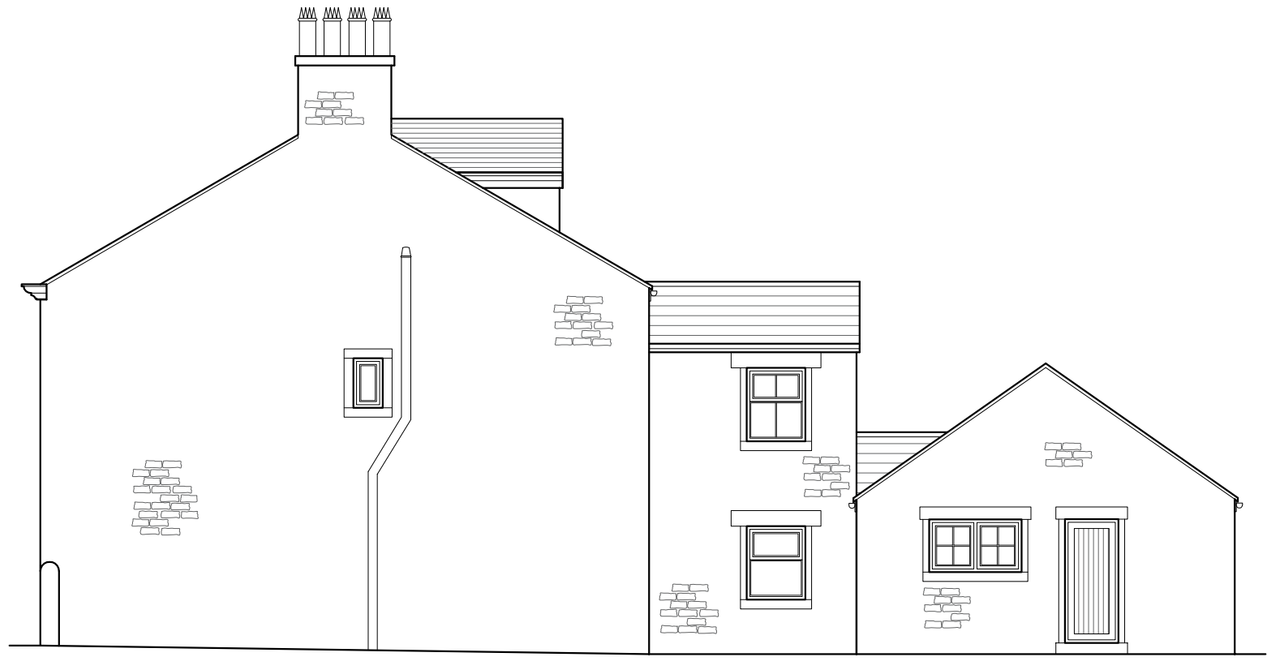

PROPOSED NORTH FACING ELEVATION SCALE 1:50

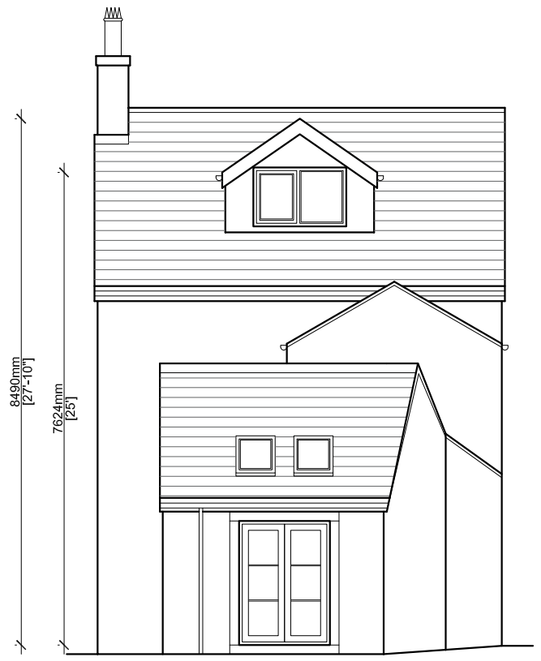

PROPOSED WEST FACING ELEVATION SCALE 1:50

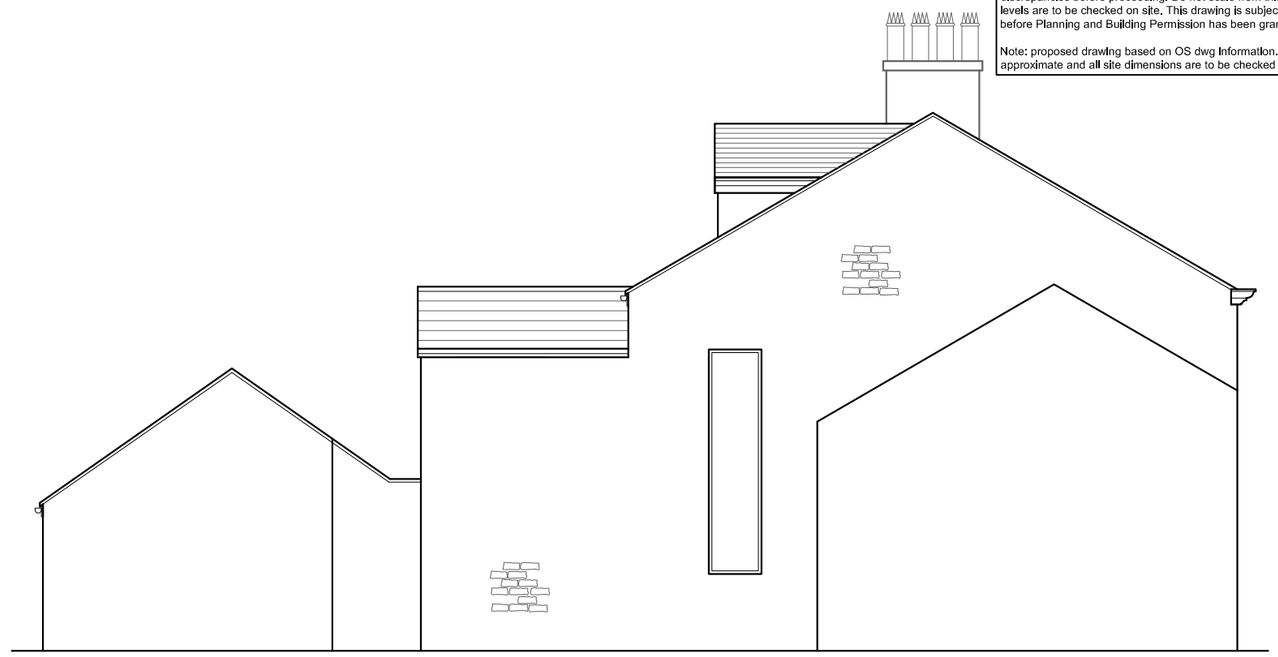

PROPOSED SOUTH FACING ELEVATION SCALE 1:50

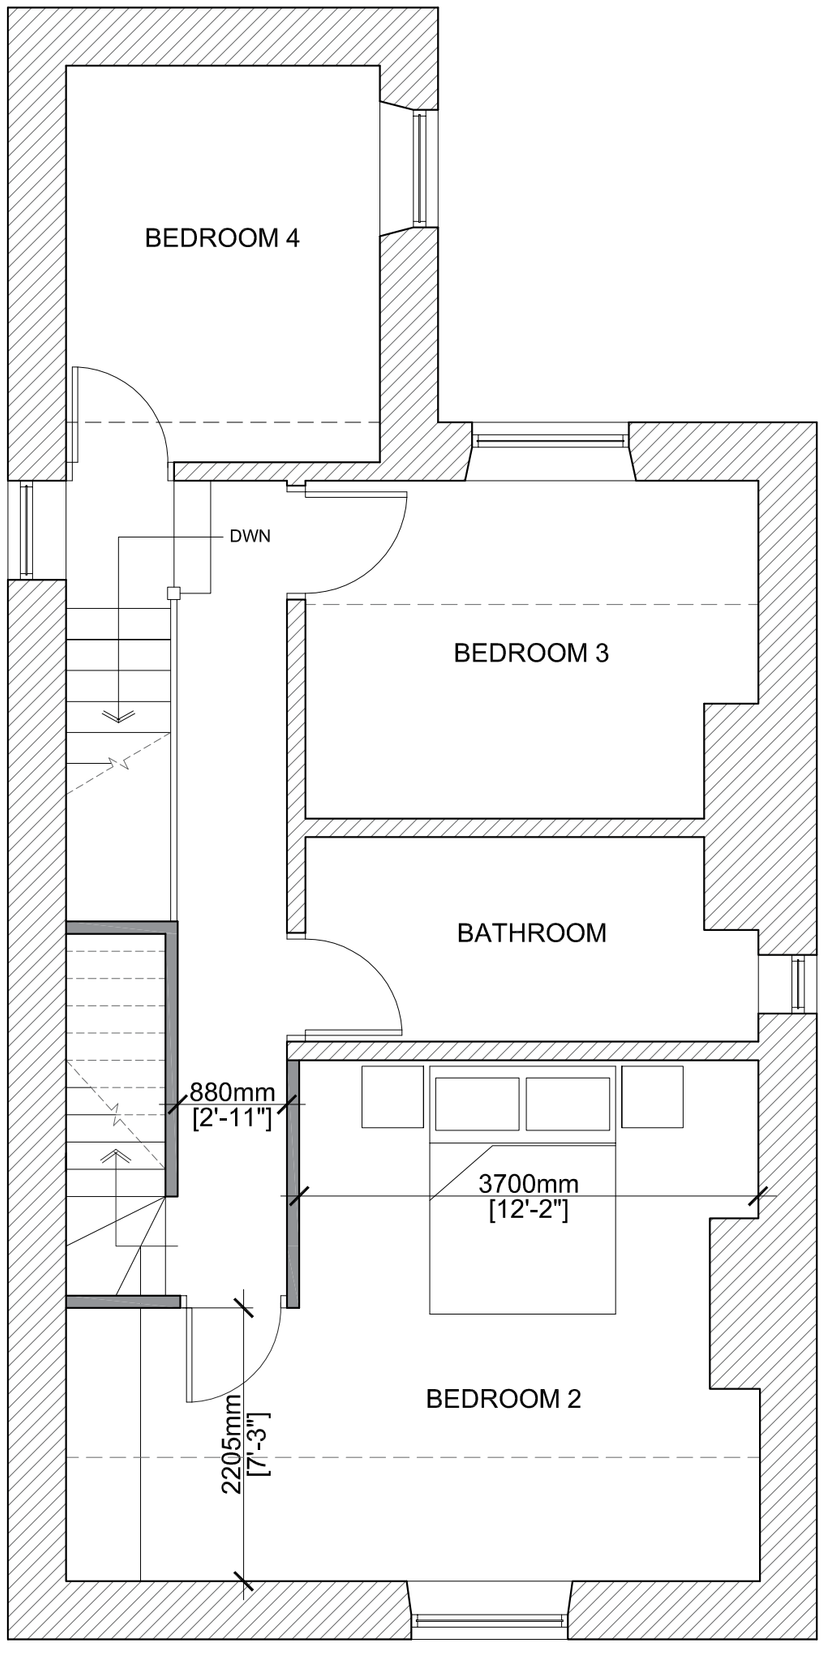

PROPOSED FIRST FLOOR PLAN SCALE 1:50

PROPOSED ATTIC PLAN SCALE 1:50

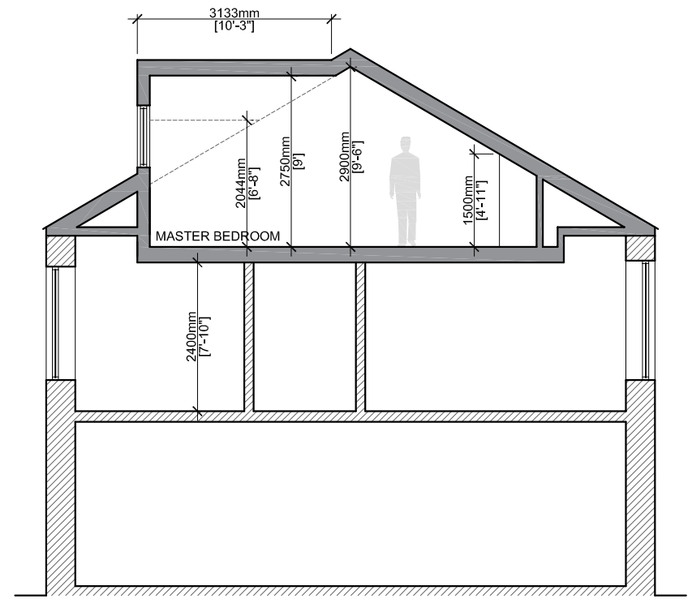

PROPOSED SECTION A-A SCALE 1:100

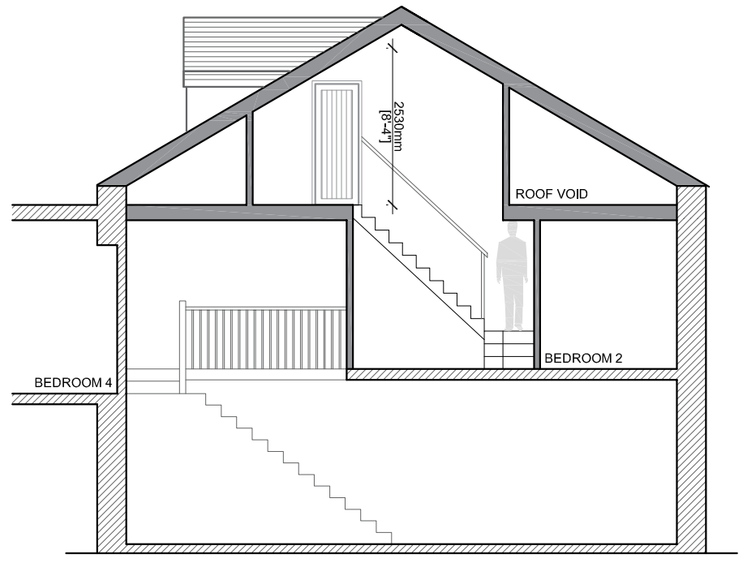

PROPOSED SECTION B-B SCALE 1:100

PROPOSED EAST FACING ELEVATION SCALE 1:50

A	RBM	Dimension added.	17.08.21

Client
Mr and Mrs Briggs

Job Title
4 Church Street
Ribchester
Preston
PR3 3XP

Drawing Title
Proposed Plans, Elevations and Section

Scale	Date	Drawn
Various @ A2	May 2021	BWT

SUNDERLAND PEACOCK ARCHITECTS
SUNDERLAND PEACOCK & ASSOCIATES LTD,
HAZELMERE, PIMLICO ROAD, CLITHEROE
LANCASHIRE, BB7 2AG
T 01200 423178 F 01200 427328
E info@sunderlandpeacock.com
www.sunderlandpeacock.com

6487 - P01 REV A