Proposed Ground Floor Plan
Scale 1:100

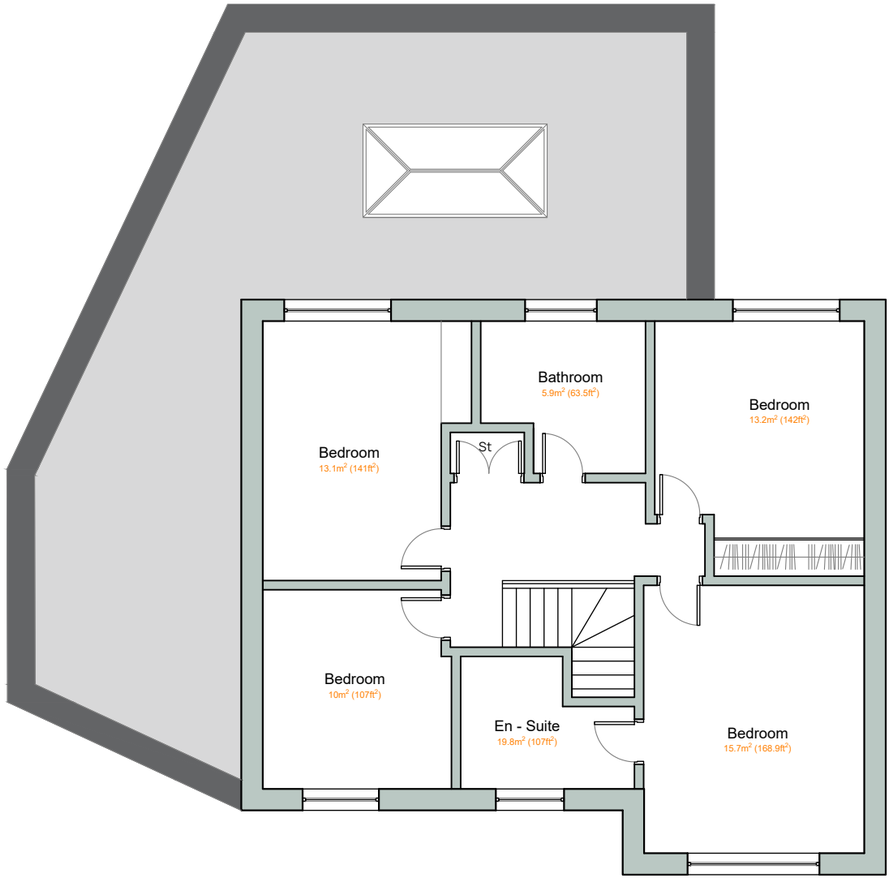

Proposed First Floor Plan
Scale 1:100

BCAE ARCHITECTS

Unit 17 Guest House Farm
Runshaw Lane
PR7 6HD

t: 01772 230 538
e: info@bcae-architects.co.uk
w: www.bcae-architects.co.uk

notes:

1. Drawings are based on survey data and may not accurately represent what is physically present.
2. All dimensions to be site verified by the contractor before proceeding.
3. All dimensions are in millimeters unless noted otherwise. Only work from written dimensions.
4. BCAE Architects ltd. shall be notified in writing of any discrepancies.
5. This drawing is copyright, and may not be reproduced in any form, without the written consent of BCAE Architects ltd.

revisions:

rev	date	checked by	issued by	notes

project north:

scale bar: 0, 1m, 2m, 5m, 10m

client: Karen Cavanagh

project: 19 Browgate, Sawley, Clitheroe, BB7 4NB

stage: Proposed

revision:

title: Proposed Floor Plans

drawn by: JE
approved by: BC
date: May 2026
job no: 148.25
scale: 1:100@A3

drawing no. PROPOSED P100

RIBA | arb