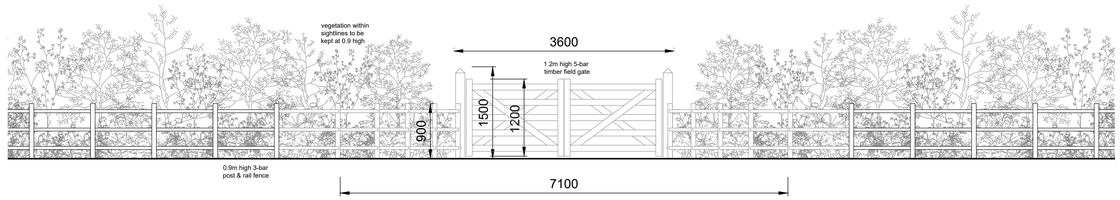

Proposed Site Entrance
Scale 1:50

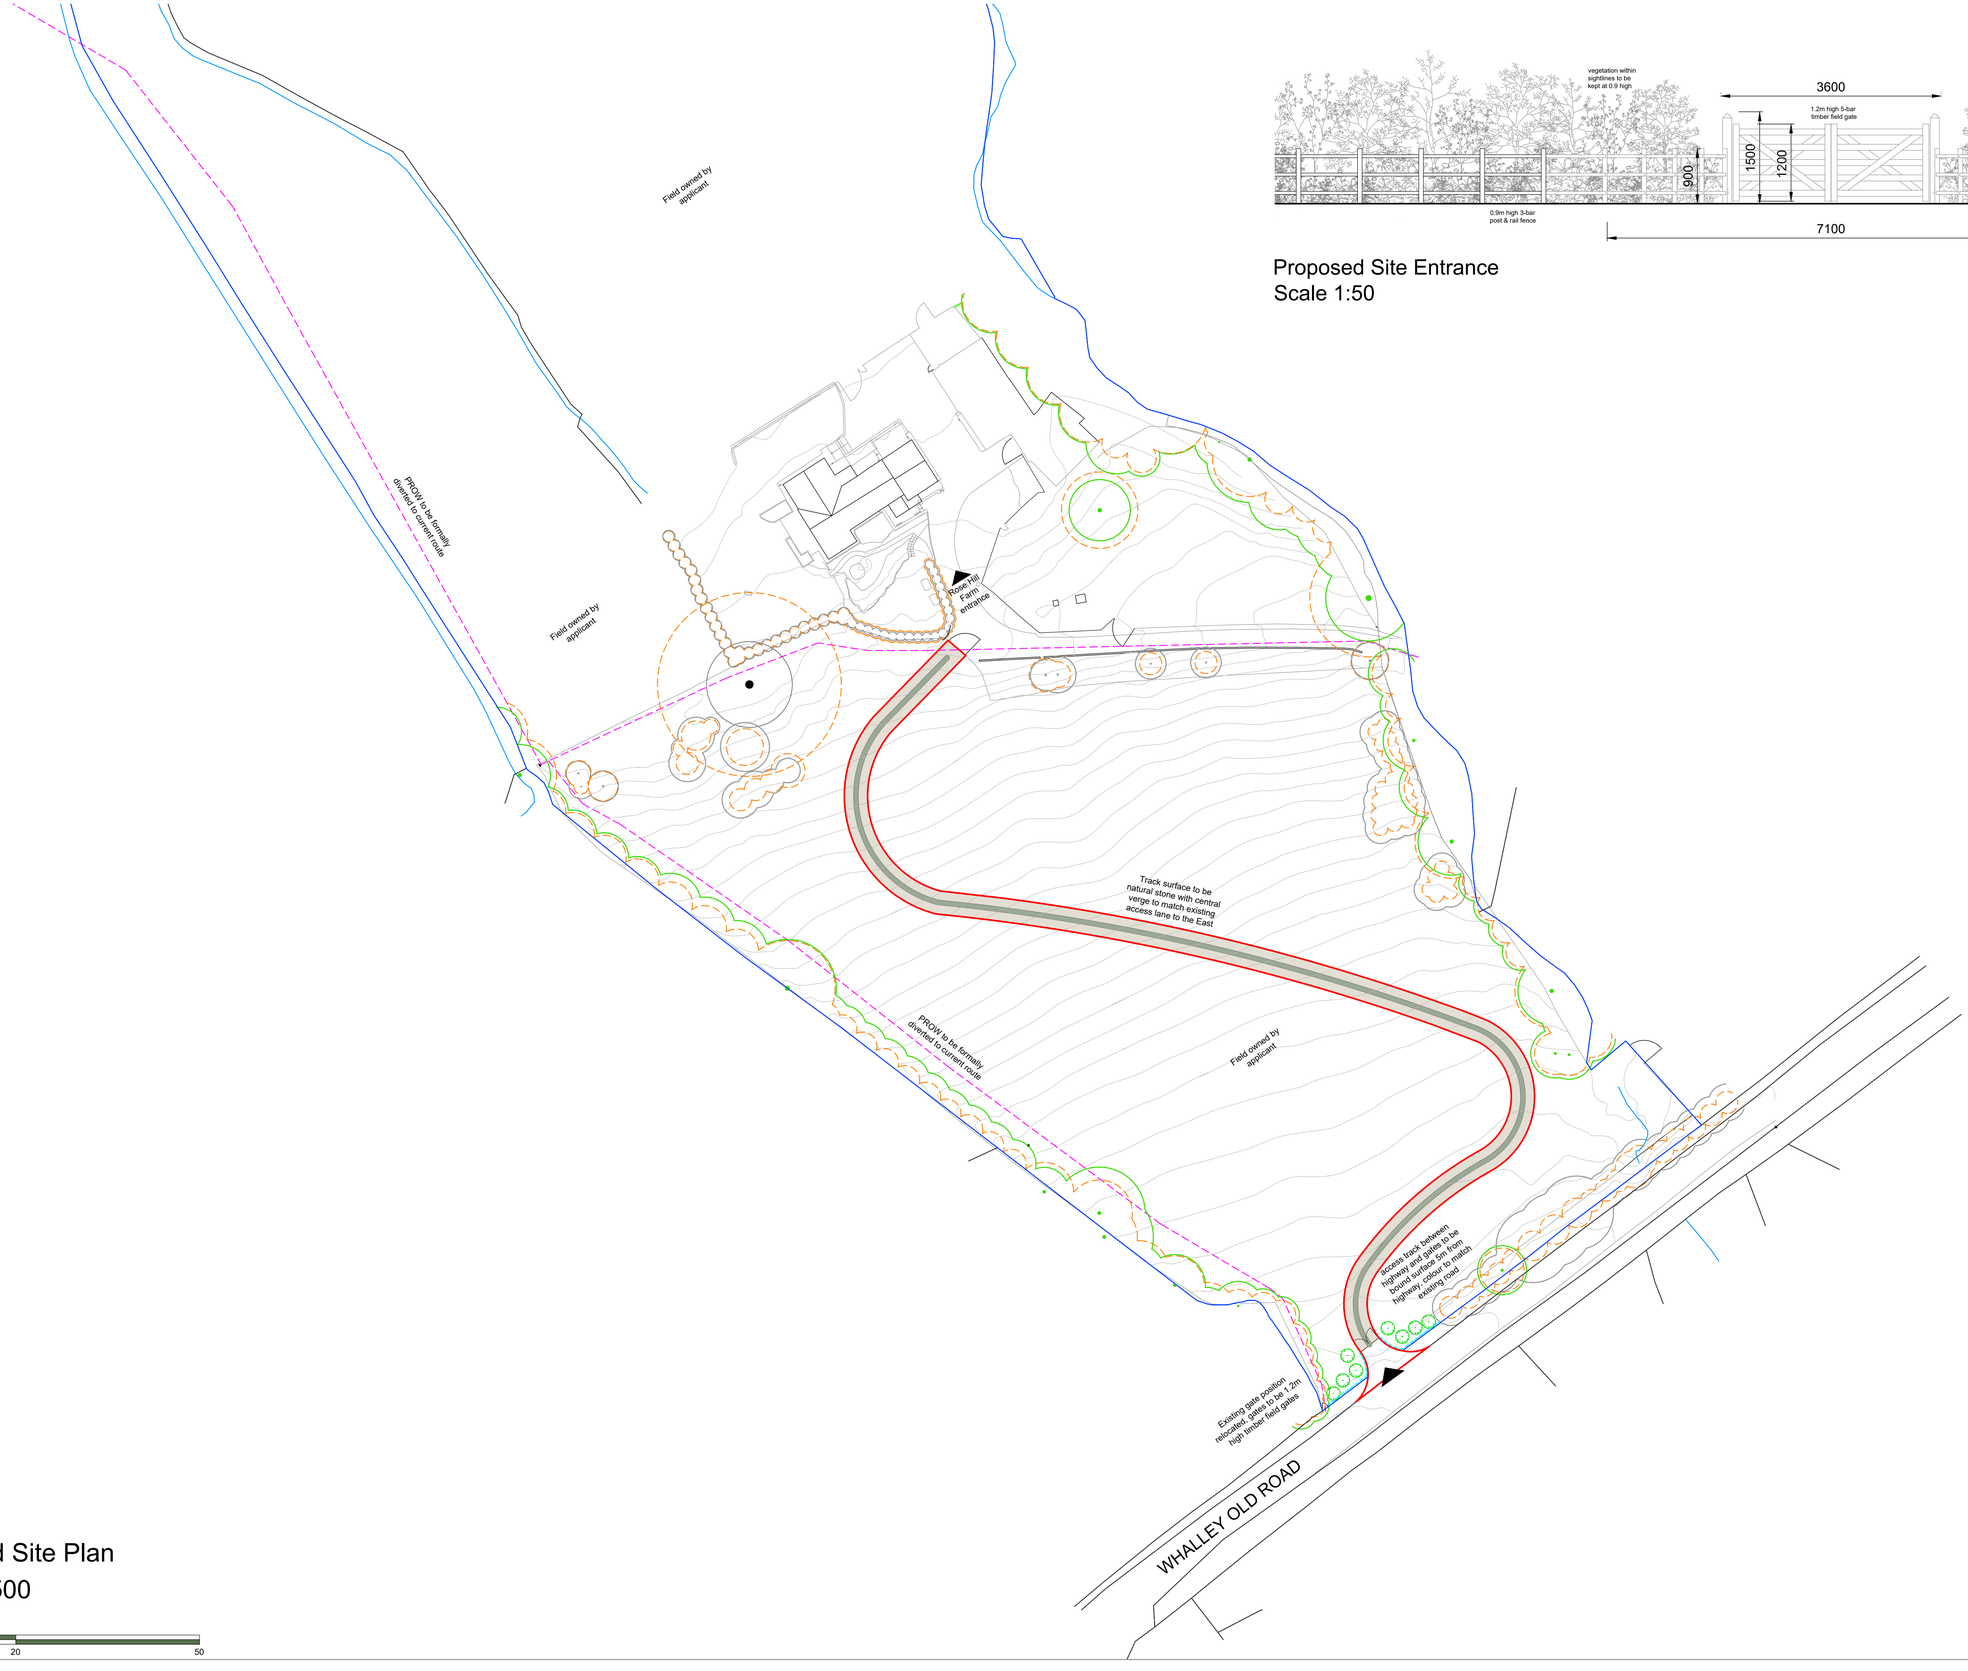

Proposed Site Plan
Scale 1:500

1:500
0 10 20 50

Notes

This drawing, together with the design it illustrated, is copyright, and may not be reproduced in any form, without the written consent of Zara Moon Architects.

Do not scale off this drawing except for determination of basic layout - only figured dimensions to be used; All dimensions to be checked on site

N

Key

- Application Boundary
- Land also owned by Applicant
- Category A Trees
- Category B Trees
- Category C Trees
- Root Protection Area
- Public Right of Way
- 0.9m high timber post and rail fencing
- Central grass verge
- Natural stone track

Zara Moon
ARCHITECTS
RIBA | Chartered Practice

Project Name	Rose Hill Farm
Project No.	219.25
Stage	Planning Submission
Proposed Site Plan	03
Scale	1:500 @ A1
Date	August 2026
Rev	--
Drawn	RP