

General Notes

All site dimensions shall be verified by the Contractor on site prior to commencing any works

Do not scale from this drawing

Only work to written dimensions


This drawing is the property of Fletcher-Rae (UK) Limited (the Firm) and is loaned to the Client for their use only. It shall not be copied, reproduced, or used in any way without the prior written consent of Fletcher-Rae (UK) Limited.

Note: The size and position of louvers are based on initial calculations by the M&E Engineers. The size and position of these louvers may be subject to some change.


LEGEND:

- A - KINGSPAN KS1000 INSULATED COMPOSITE WALL PANELS WITH DOUBLE FIN FEATURE CORNER. COLOUR: SPECTRUM METALLIC SILVER
- B - FEATURE FIN-TO-PANEL JOINTS - OMITTED
- C - TRESPA METEON CLADDING. COLOUR: SILVER/ GREY.
- D - SMOOTH FACING BRICK. COLOUR: RED
- E - TRESPA METEON CLADDING TO PROJECTING WINDOW SURROUND. COLOUR: ANTHRACITE.
- F - POWDER COATED ALUMINIUM WINDOWS WITH OPENINGS AS SHOWN. COLOUR TBC.
- G - SPANDREL PANELS. COLOUR TBC.
- H - STEEL AND GLASS ENTRANCE CANOPY.
- I - POWERED SECTIONAL ROLLER SHUTTER LOADING DOOR. COLOUR TBC.
- J - STEEL PERSONNEL DOOR. COLOUR TBC.
- K - HORIZONTAL LOUVRES. COLOUR TBC.
- L - POWDER COATED ALUMINIUM LOUVER COLOUR TO MATCH CLADDING

South Elevation

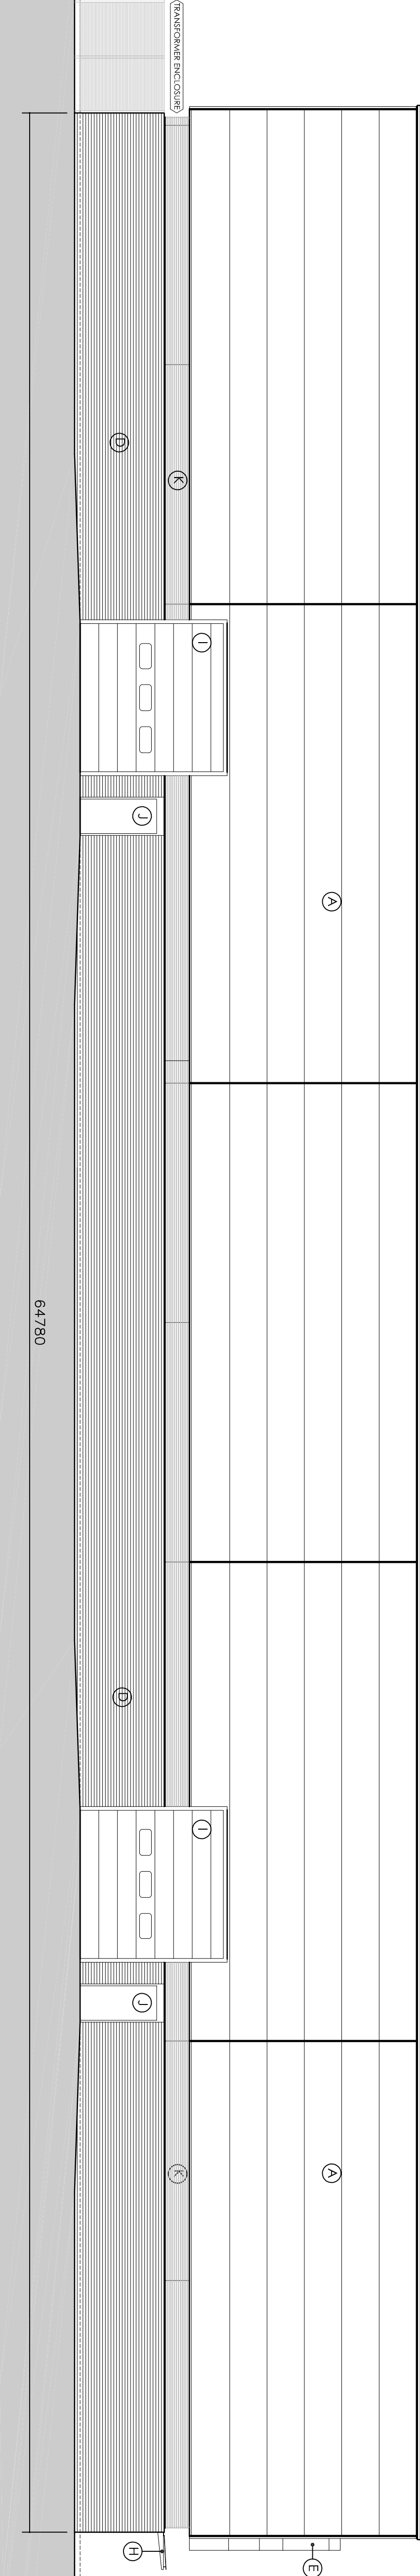

West Elevation

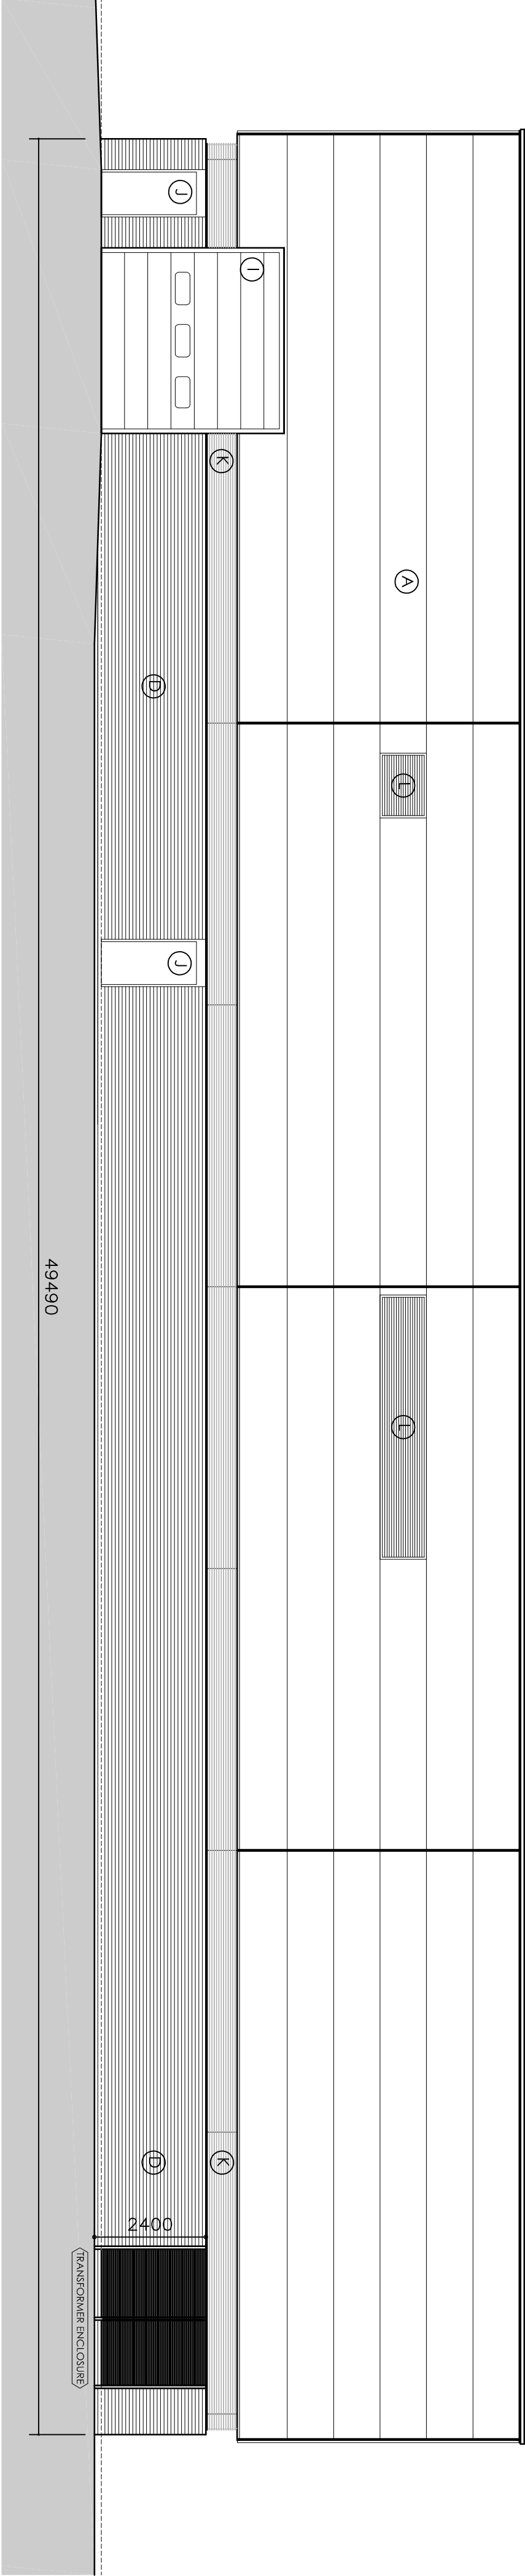

PLANNING ISSUE

Revisions

Status PLANNING

Date June 2011

Scale 1:100 @A1

Drawn by PM

Client

Fort Vale Castings Limited

Project New Casting Foundry

Drawing No. 40070 / PL06

General Arrangement Elevations - Sheet 2



Architecture | Master Planning | Project Management

Hill Quay, 5 Jordan Street, Manchester, M15 4PY
t +44 (0)161 242 1140
f +44 (0)161 242 1141
w www.fletcher-rae.com
e info@fletcher-rae.com