



BLOCK A SOUTH ELEVATION

BLOCK B SOUTH ELEVATION


BLOCK C SOUTH ELEVATION

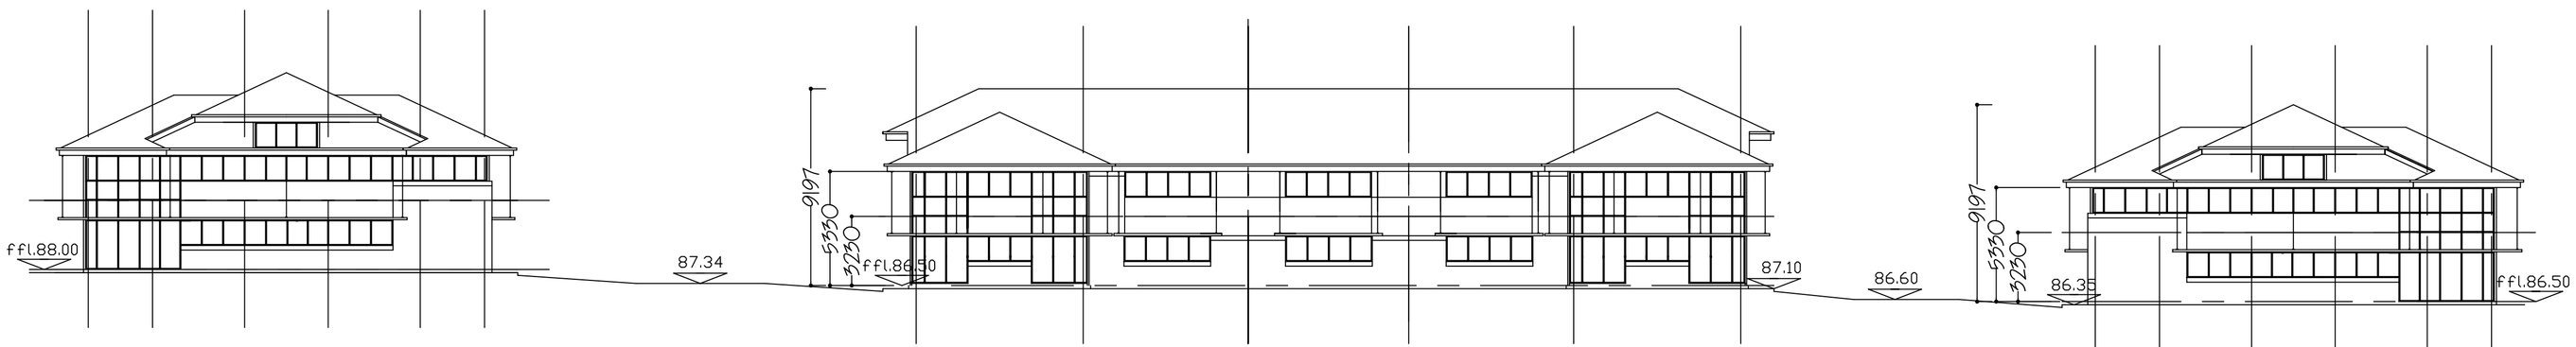


BLOCK C NORTH ELEVATION

BLOCK B NORTH ELEVATION

BLOCK A NORTH ELEVATION

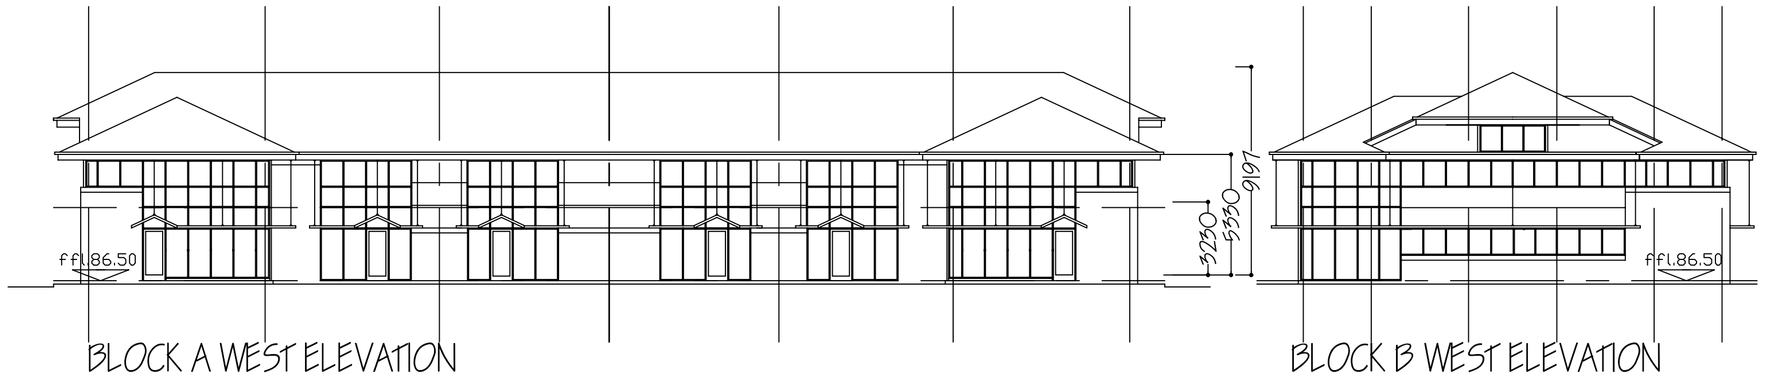



BLOCK A WEST ELEVATION

BLOCK B WEST ELEVATION





BLOCK B EAST ELEVATION

BLOCK A WEST ELEVATION

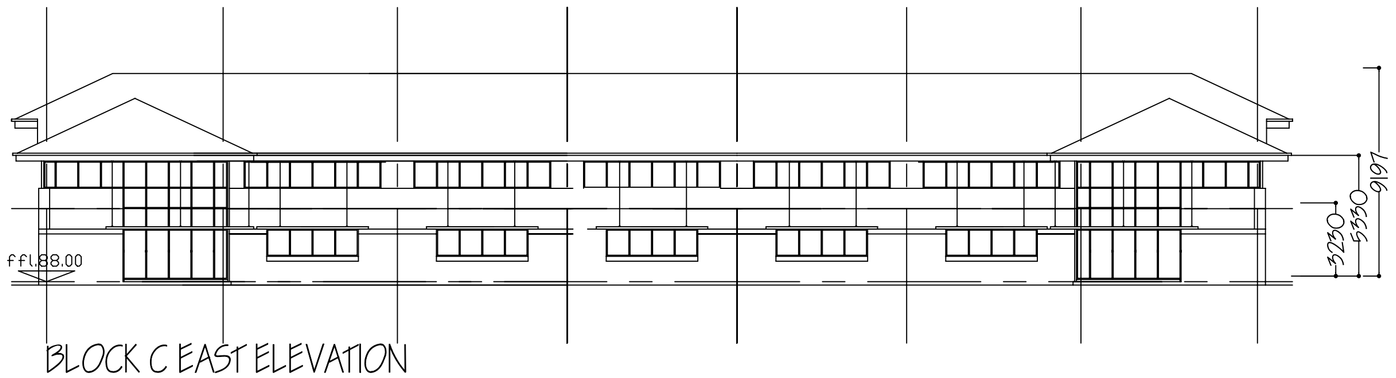


BLOCK C EAST ELEVATION

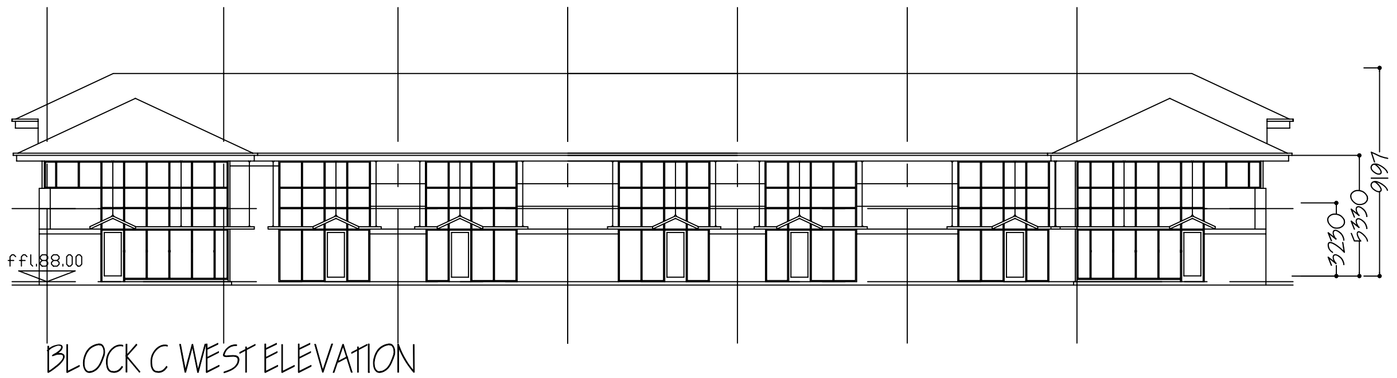


BLOCK C WEST ELEVATION

THIS DRAWING IS AT A SCALE OF 1:200 AT A1 SIZE.

B. Feb.08. General revisions & levels added.
A. Oct.07. Dimensions added.

Proposed Development
Barrow Brook Business Village
Clitheroe
for
Papillon Properties

SITE 1
Elevations

Scale: 1:200 Date: Oct.07 No. 1302/1/04B

CRAVEN DESIGN partnership
Architectural Services
Ribble Court, 1 Mead Way
Shuttleworth Mead
Business Park
Padiham, Burnley
BB12 7NG
Tel: 01282 778066
Fax: 01282 773591
Email: tech@cravendesign.co.uk

© Copyright Craven Design Partnership. Must not be reproduced in part or in whole without written consent.