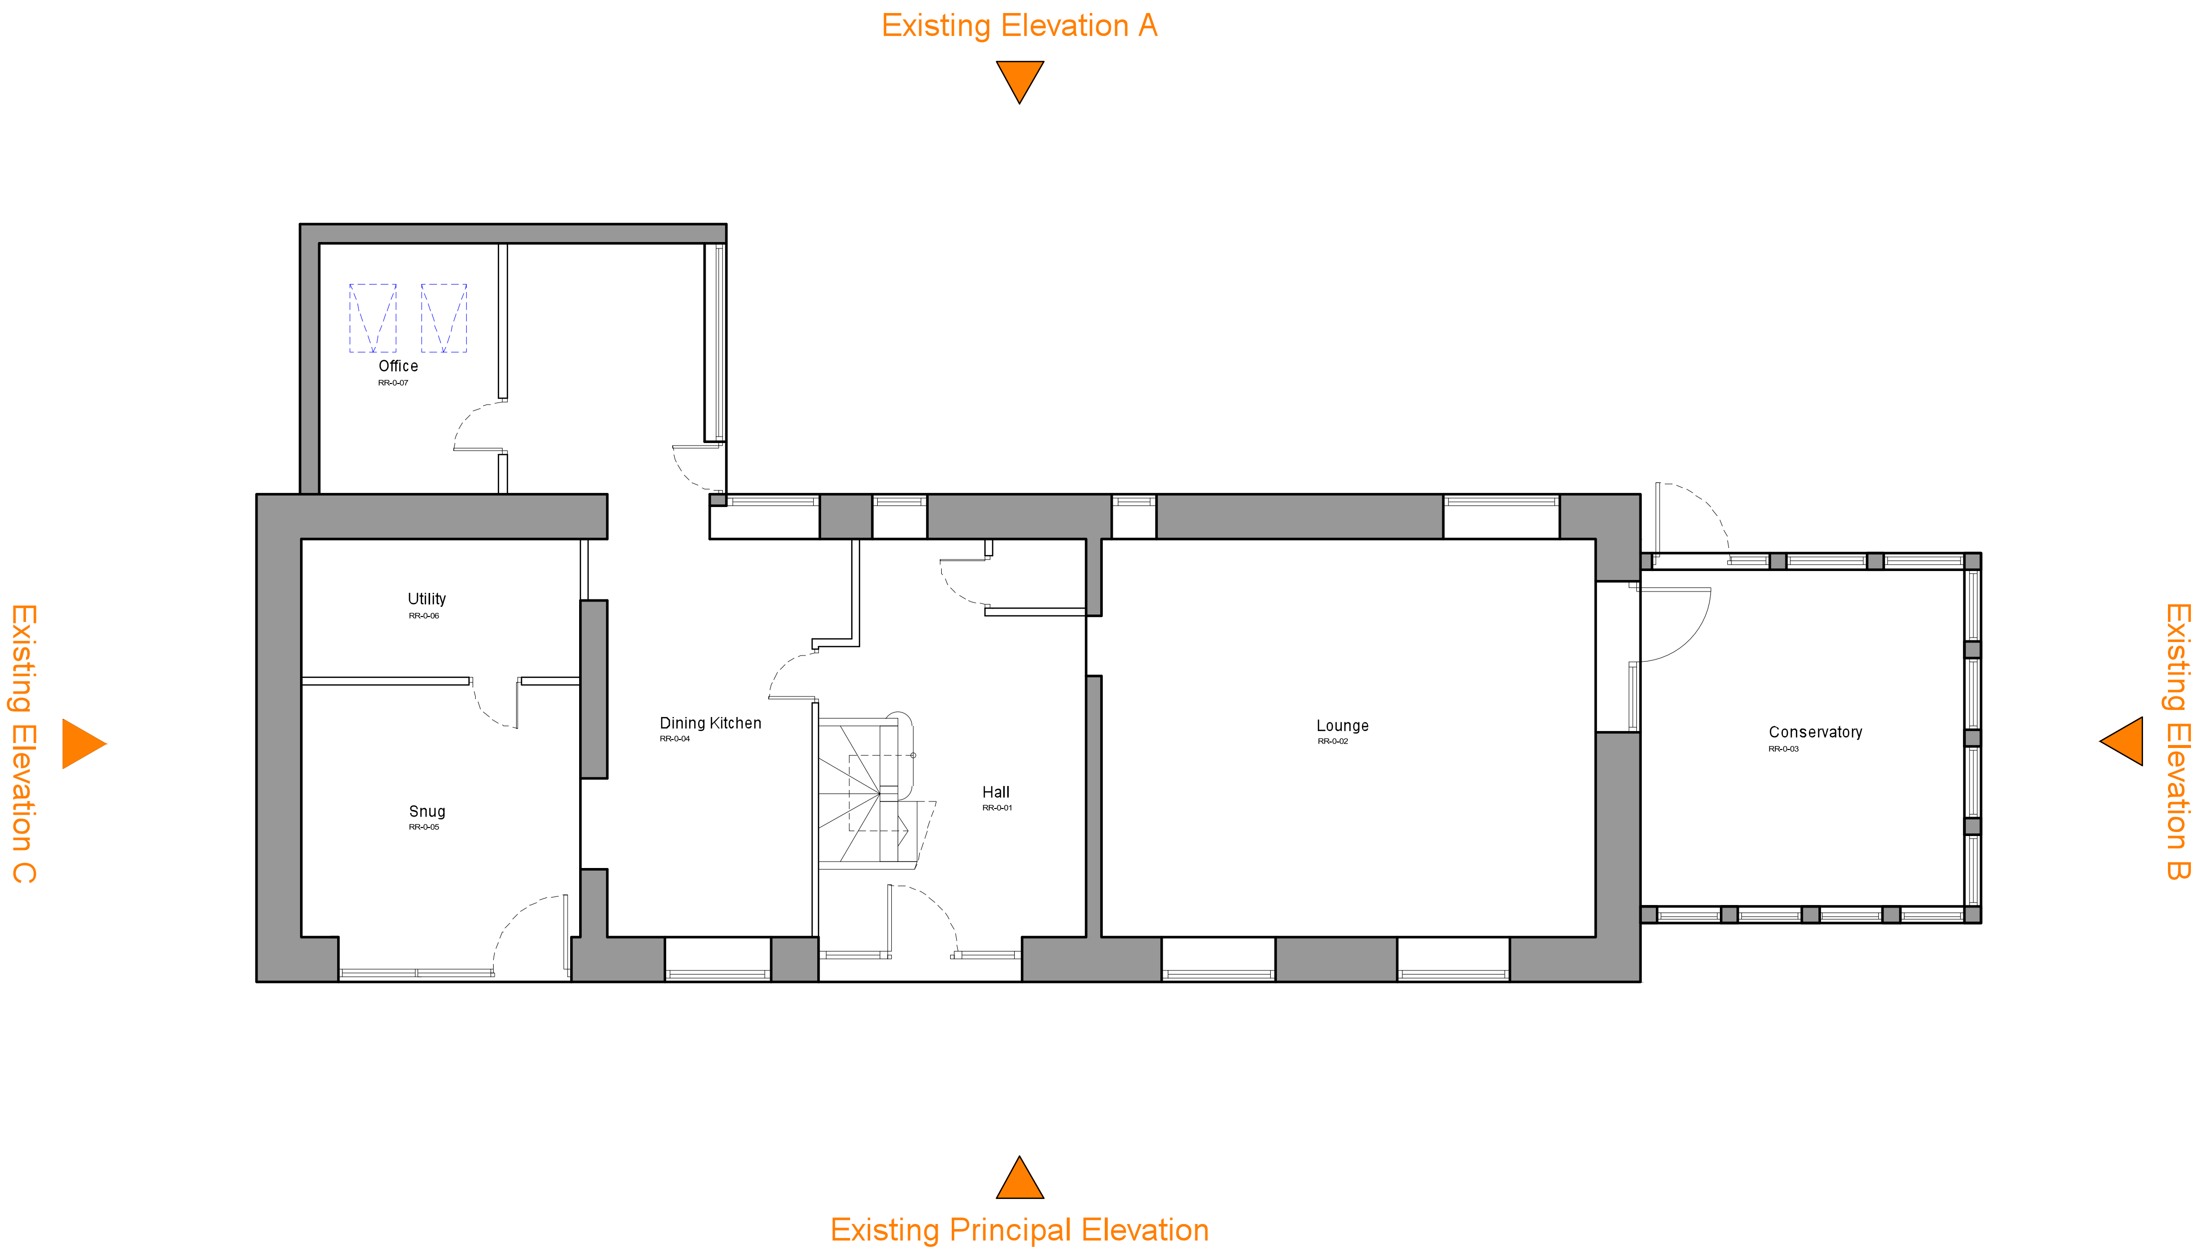

Notes:
Dimensions are not to be scaled from this drawing, all discrepancies on this drawing are to be reported to the architect.
This drawing and design is copyright of ARKHIbuild Ltd and must not be copied or reproduced without prior approval and consent.
Do not modify any element of this CAD drawing.
Drawing only to be used for the purposes it was issued for.

No	Design Risk Register

0 Meters 5

Scale

Rev	Date	Revision Notes
-	-.-.-	-

Project
The Hawthorns, Kiln Lane, Paythrone
Clitheroe, BB7 4JD

Client
Mr Lewis Culver
-

Contractor

ARKHIbuild Ltd
architects + construction

Registered Company No: 07398394
Registered Office: ARKHIbuild Ltd
Hillcrest, Red Lane
Cloudside, Congleton
Cheshire CW12 3QG

www.arkhibuild.com

Drawing Title
Existing Ground Floor Plan

Job No	Date (Year/Month)	Scale@A3
AB_12083	2013/03	1/100

Status
Lawful Development Application

Drawing No

Origin	Zone	Level	Type	Content	Sequential	Rev
AR	XX	00	PL	100	001	-