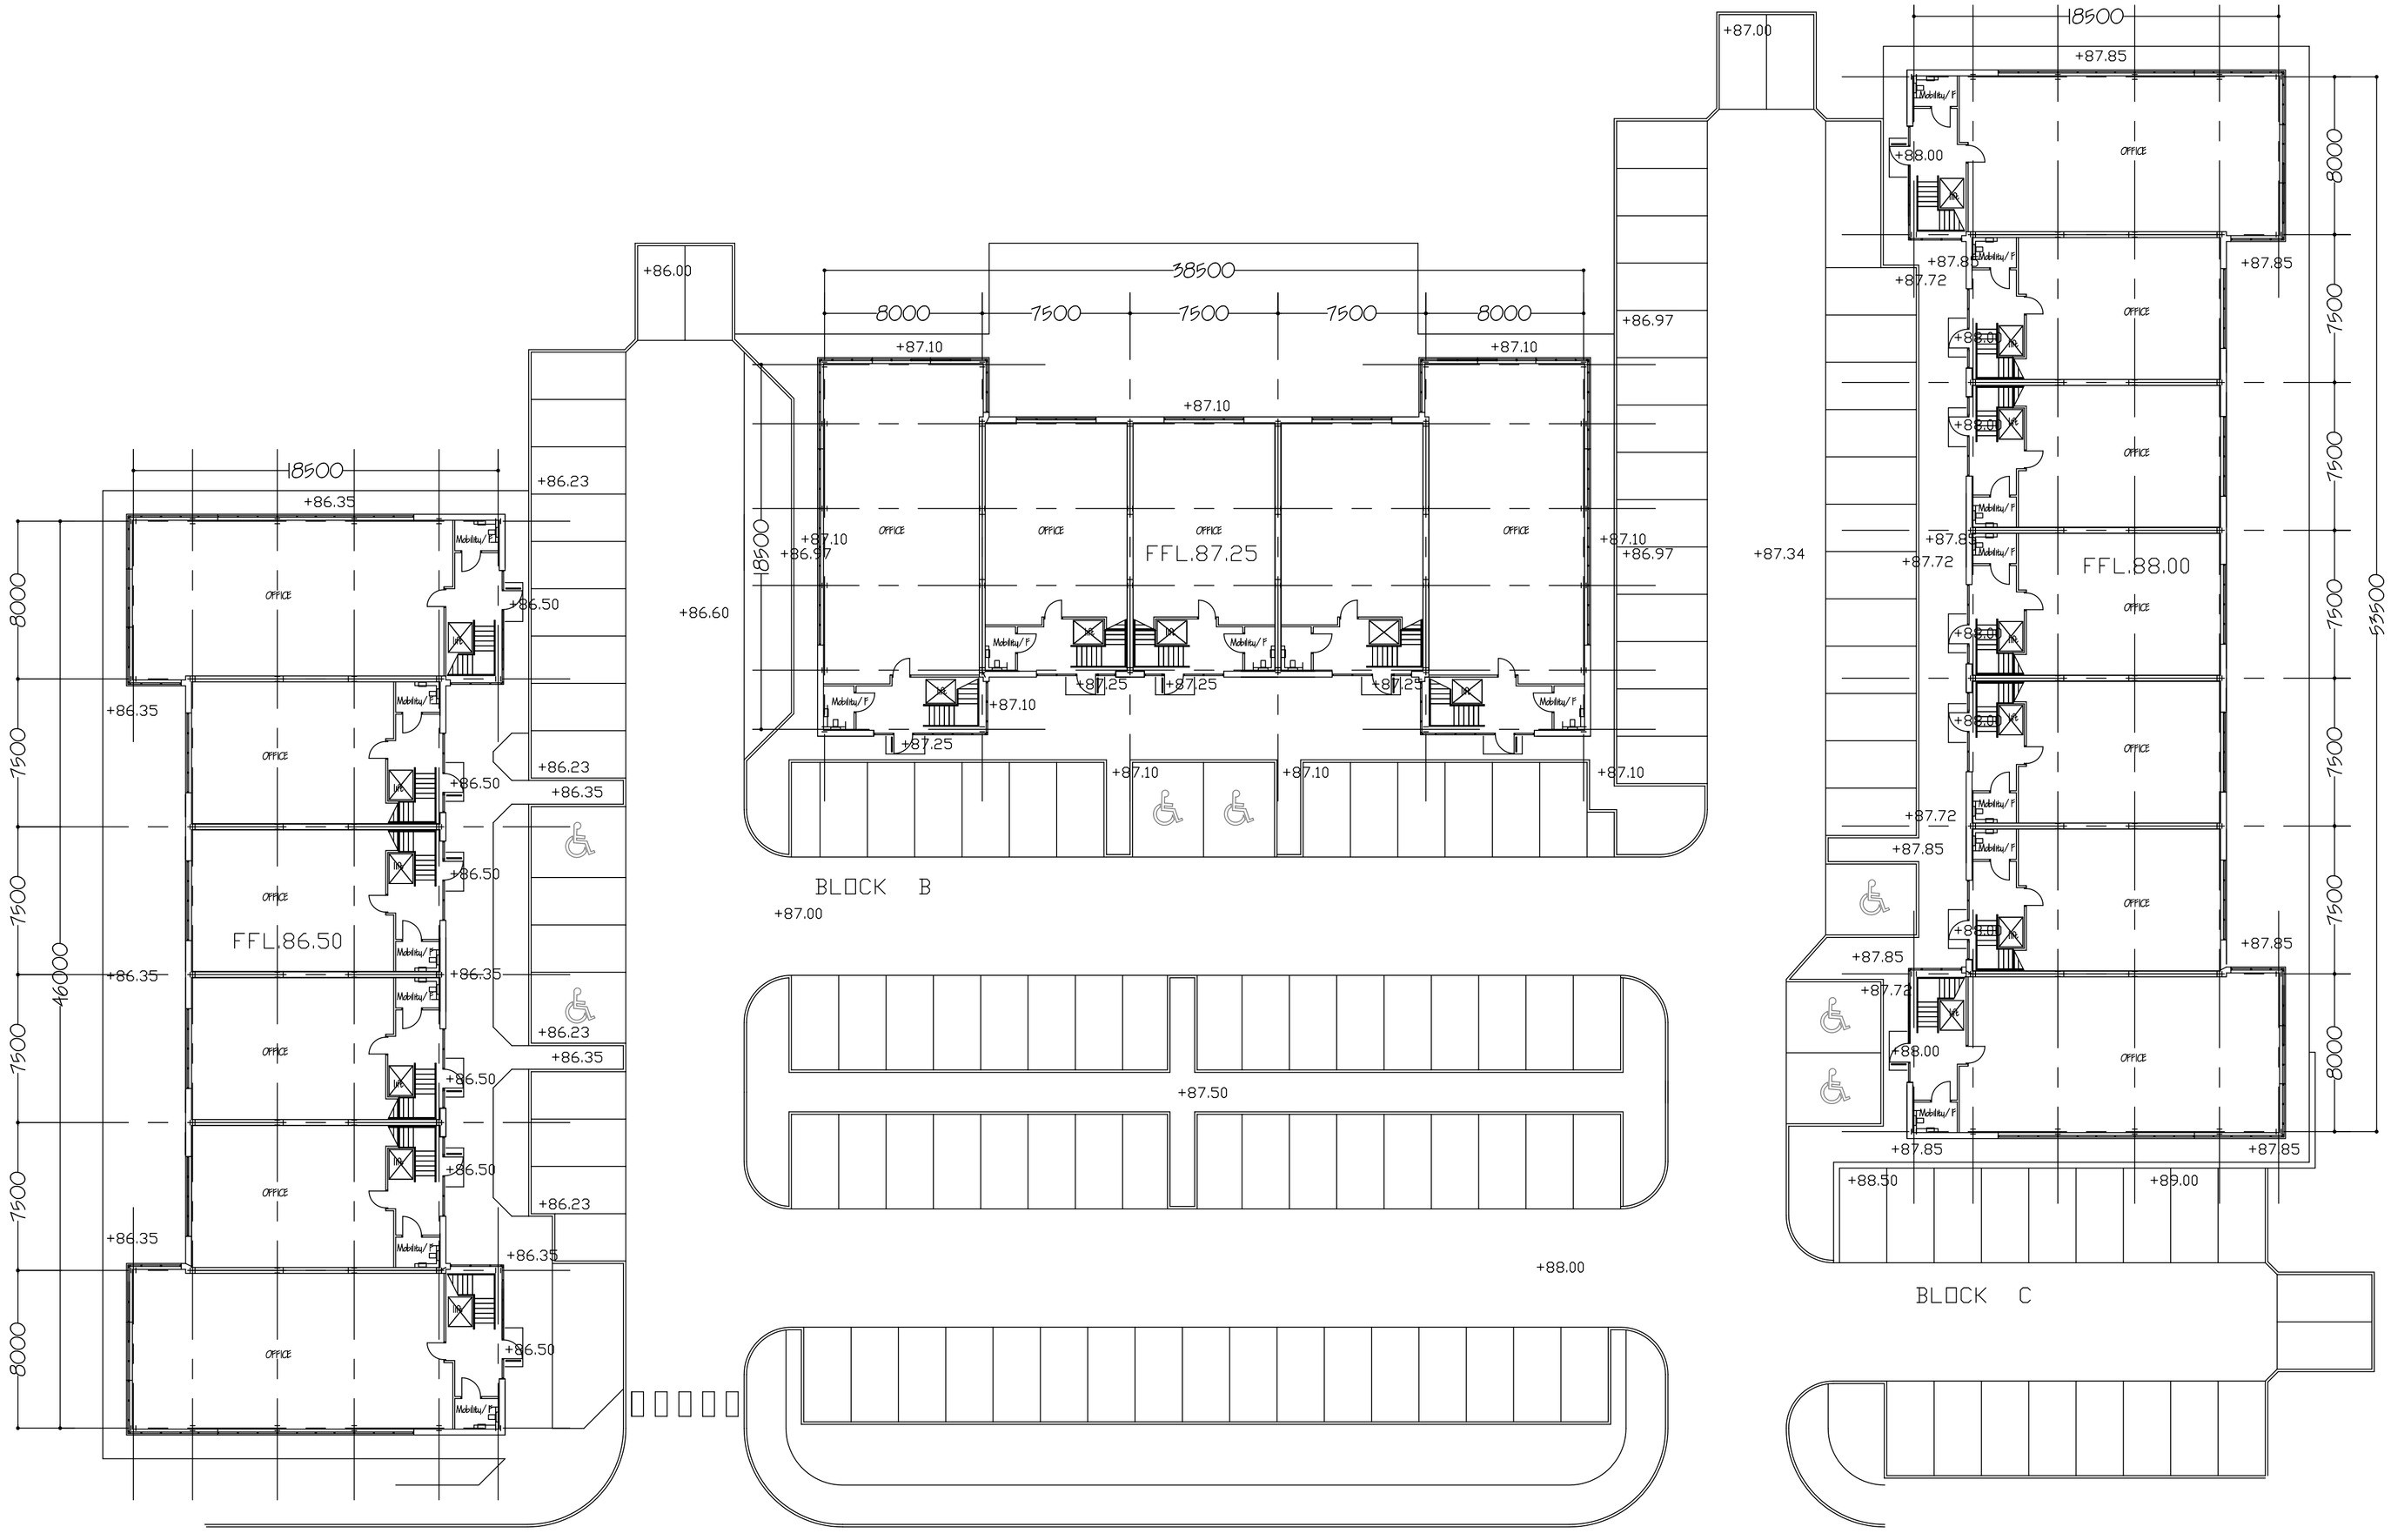



THIS DRAWING IS AT A SCALE OF 1:200 AT A1 SIZE.

B. Feb.08. Revised Layout & levels.

Proposed Development
Barrow Brook Business Village
Clitheroe
for
Papillon Properties

SITE 1
Ground Floor Plan

Scale: 1:200 Date: Sept.07 No. 1302/1/02B

CRAVEN DESIGN partnership
Architectural Services
Ribble Court, 1 Mead Way
Shuttleworth Mead
Business Park
Padiham, Burnley
BB12 7NG
Tel: 01282 778066
Fax: 01282 773591
Email: tech@cravendesign.co.uk

© Copyright Craven Design Partnership. Must not be reproduced in part or in whole without written consent.