Proposed Front Elevation A
Scale 1:100

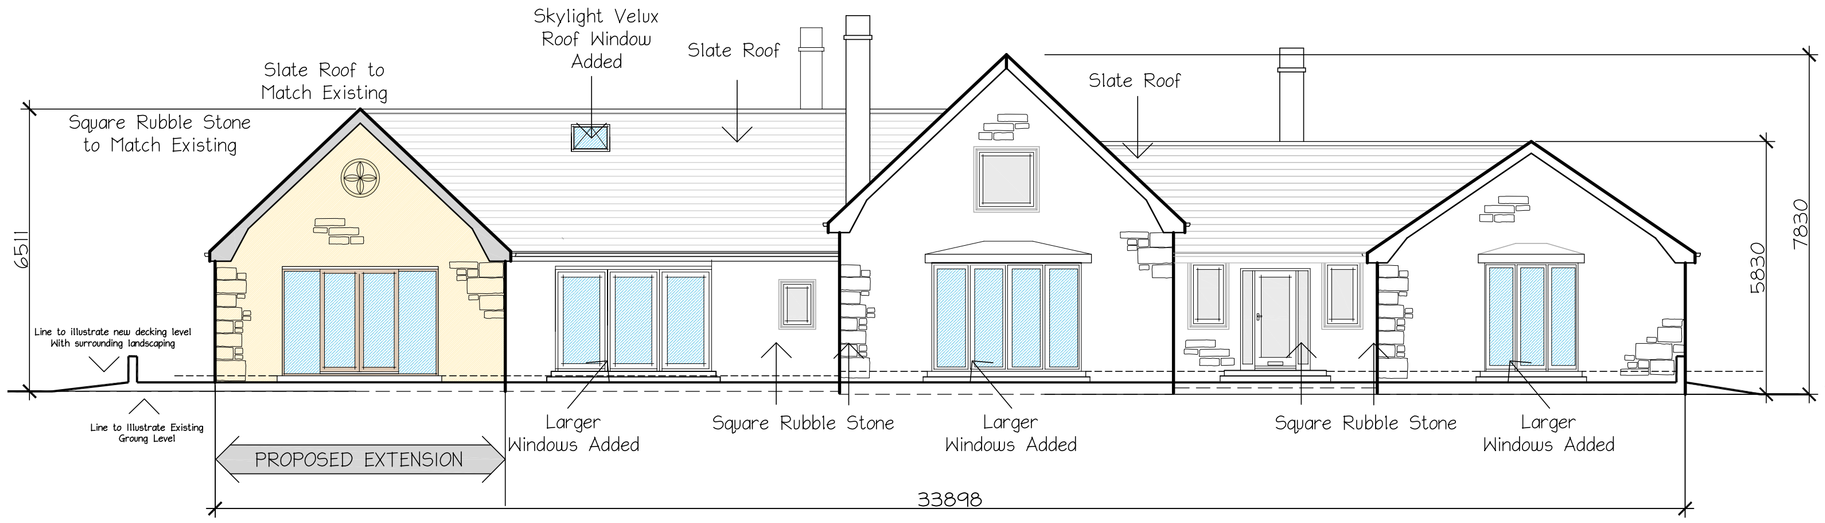

Proposed Rear Elevation B
Scale 1:100

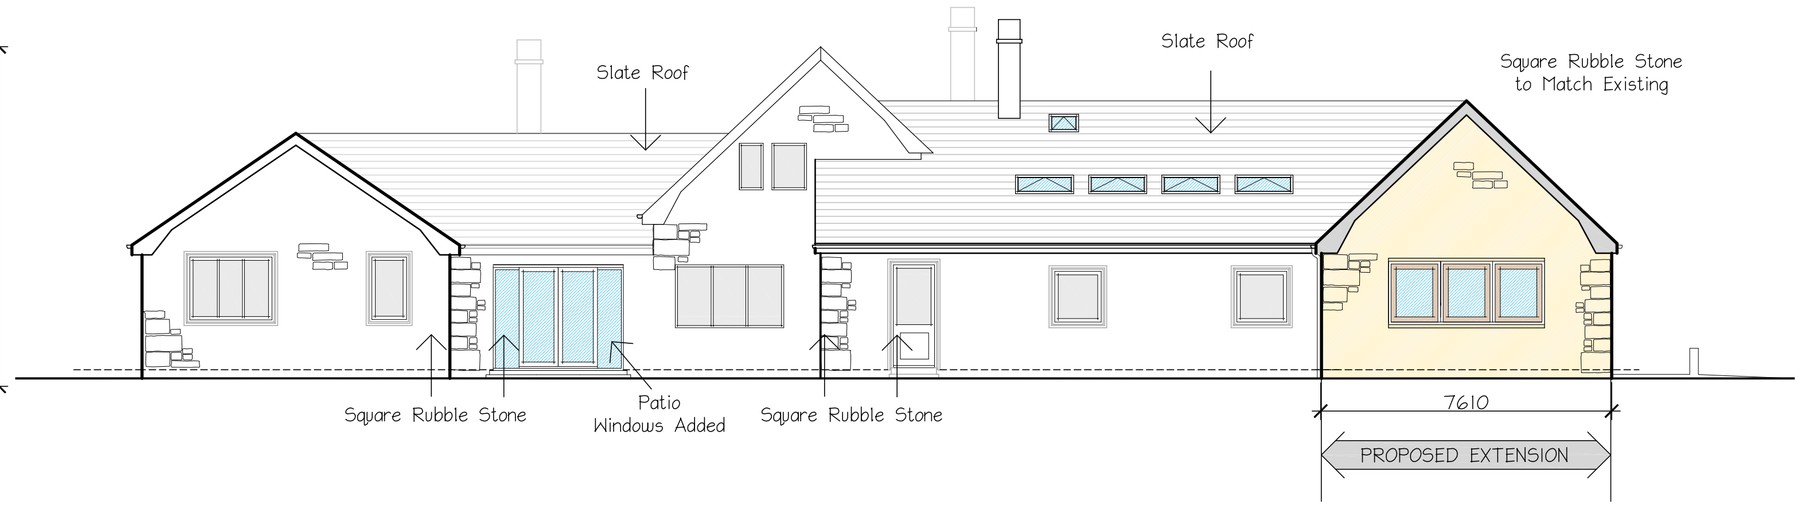

Proposed Side Elevation C
Scale 1:100

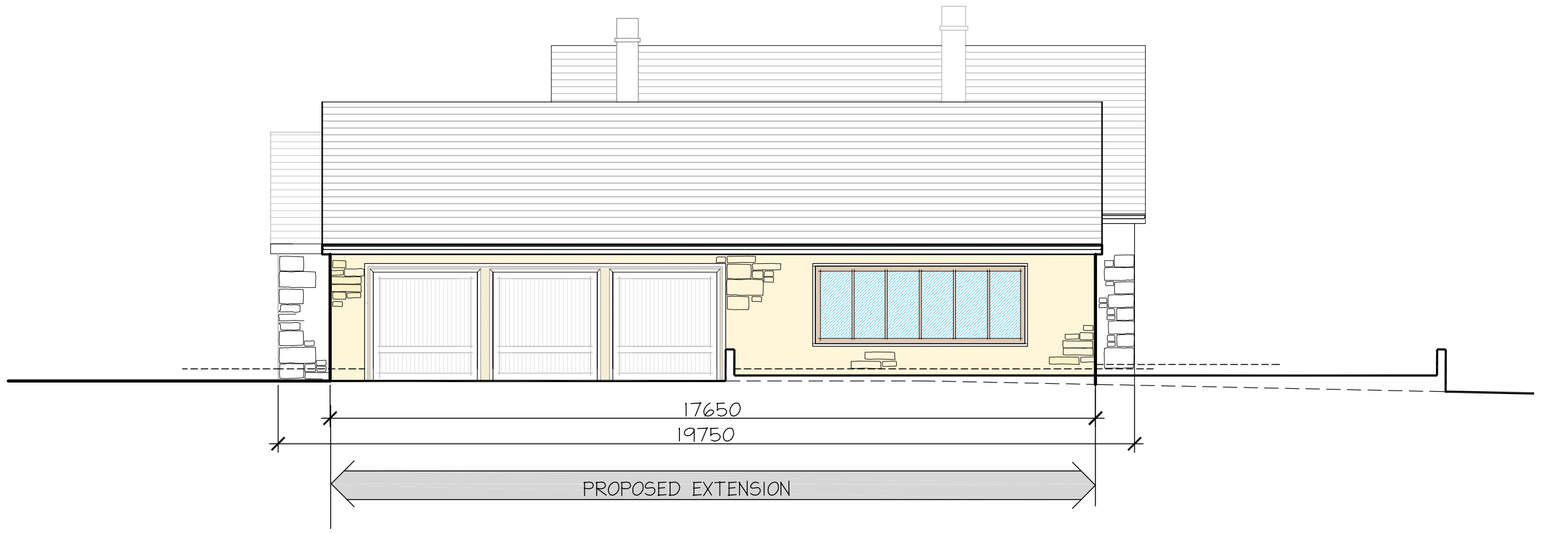

Proposed Side Elevation D
Scale 1:100

Proposed Site Plan 1:500

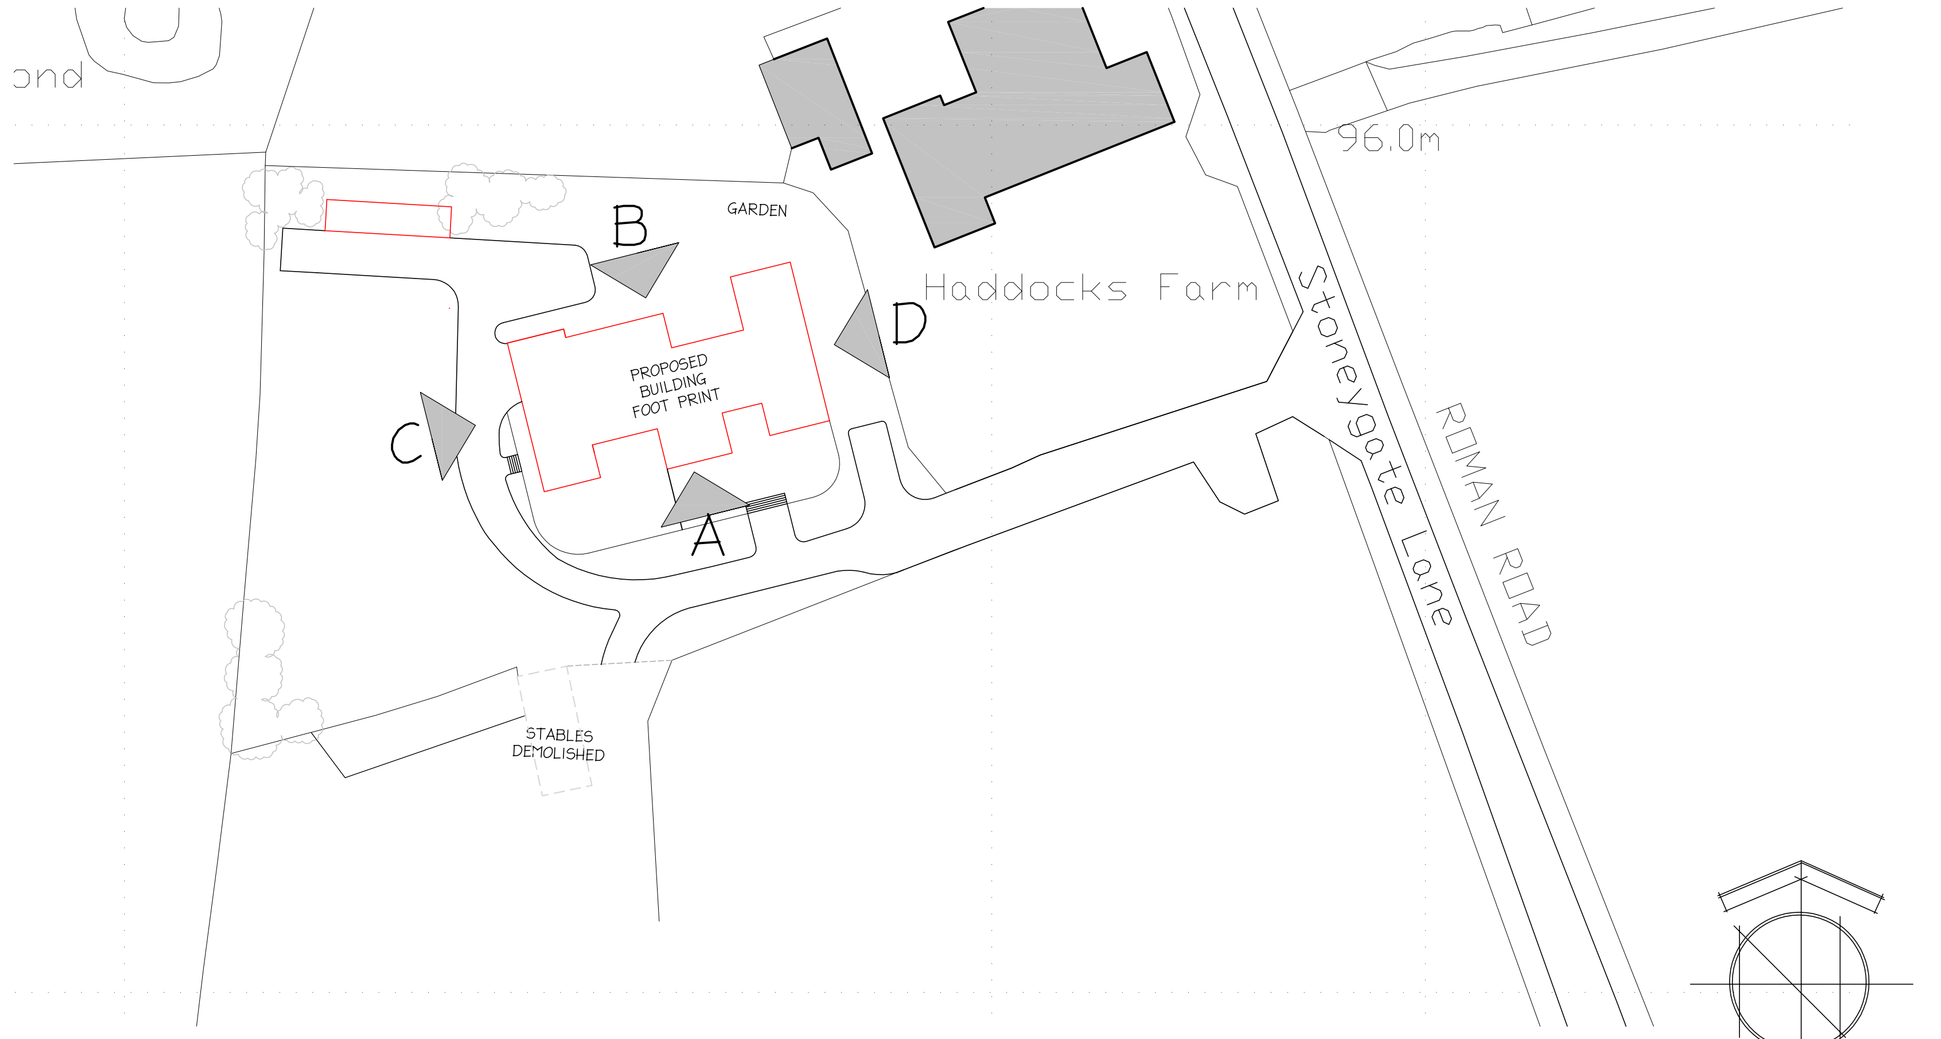

Rev.		Initials	Date	Rev.		Initials	Date
A	Alterations to extension design						

Notes:

1. This drawing is subject to copyright and is not to be reproduced in part or whole without approval.
2. Do not scale this drawing – Check all dimensions on site.

Checked by:

.....

Project: The Haddocks Stoneygate Lane Ribchester Lancashire

Client: Mr & Mrs M Reilly

Dwg Title: **Proposed Elevations & Site Plan**

Drawn: MOB | Date: 20.01.10 | Scale@A1: VARIES | Dwg No.: 7633 LO5 | Rev.: A

CASSIDY + ASHTON
Architects Building Surveyors Planners Designers
www.cassidyashton.co.uk caabs@cassidyashton.co.uk

7 East Cliff, Preston, Lancashire, PR1 3JE, Tel: 01772 258356, Fax: 01772 825000
1 Regency Chambers, Jubilee way, Bury, Greater Manchester, BL9 0JW, Tel: 0161 762 5800, Fax: 0161 762 5801
Cheshire House, Gorsey Lane, Widnes, WA8 0RP, Tel: 0151 4236914, Fax: 0151 4236915

C+A