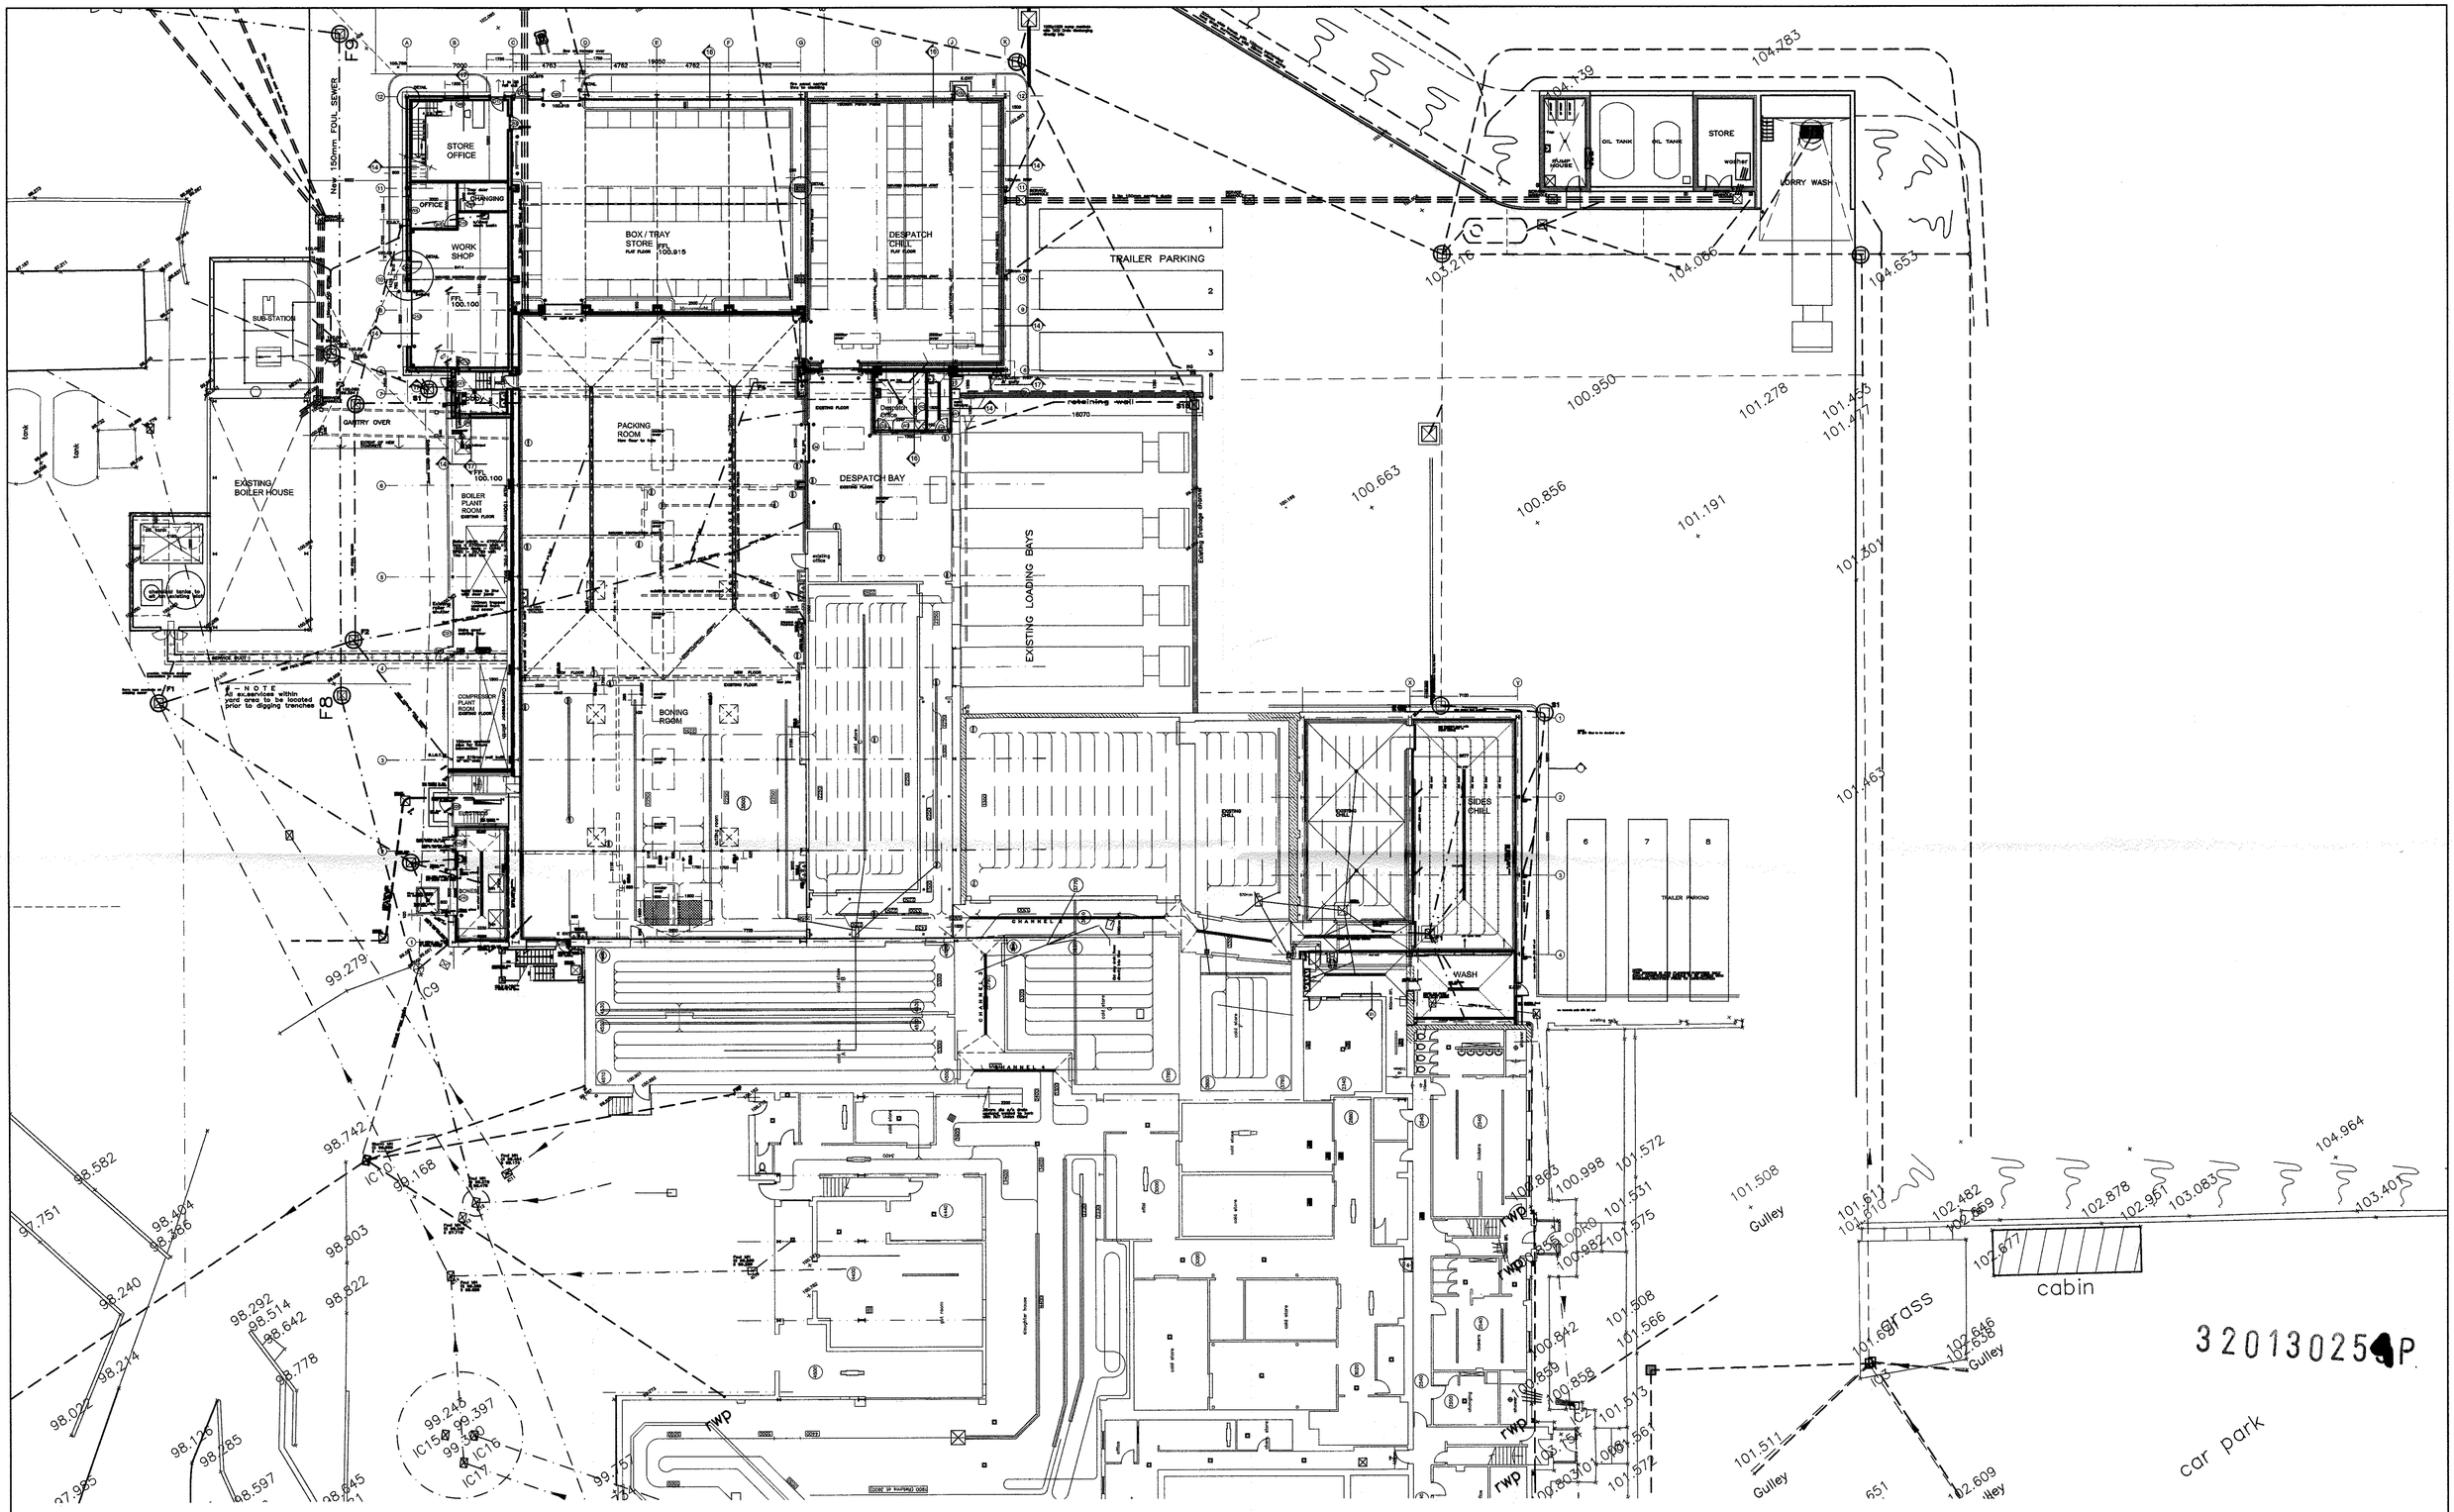

NOTE
All excavations within yard areas to be located prior to digging trenches

Revision							Date	
Scheme	Proposed Extension & Alterations to Meat Processing Plant, Sawley for Dunbia							
Drawing	Proposed Ground Floor Plan							
Scale	1:100	Date	Feb 2013	Drawn By	NH	Chk By	JMc	Dwg No 1309-100

44 Circular Road
Dungannon
Co. Tyrone
BT71 6BE
T: 028 87727050
F: 028 87723410
E: niall@mcharchitects.co.uk
W: www.mcharchitects.co.uk

McCarter Hamill Architects is a Limited Liability Partnership.

mccarter hamill architects