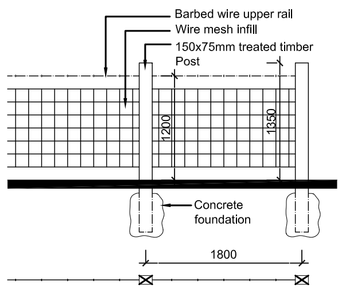

Stockproof Fence Detail (Type A)
Scale 1:50

Typical Stone Wall Detail
Scale 1:50

Post & Rail Fence Detail (Type A)
Scale 1:50

Stockproof Fence Detail (Type B)
Scale 1:50

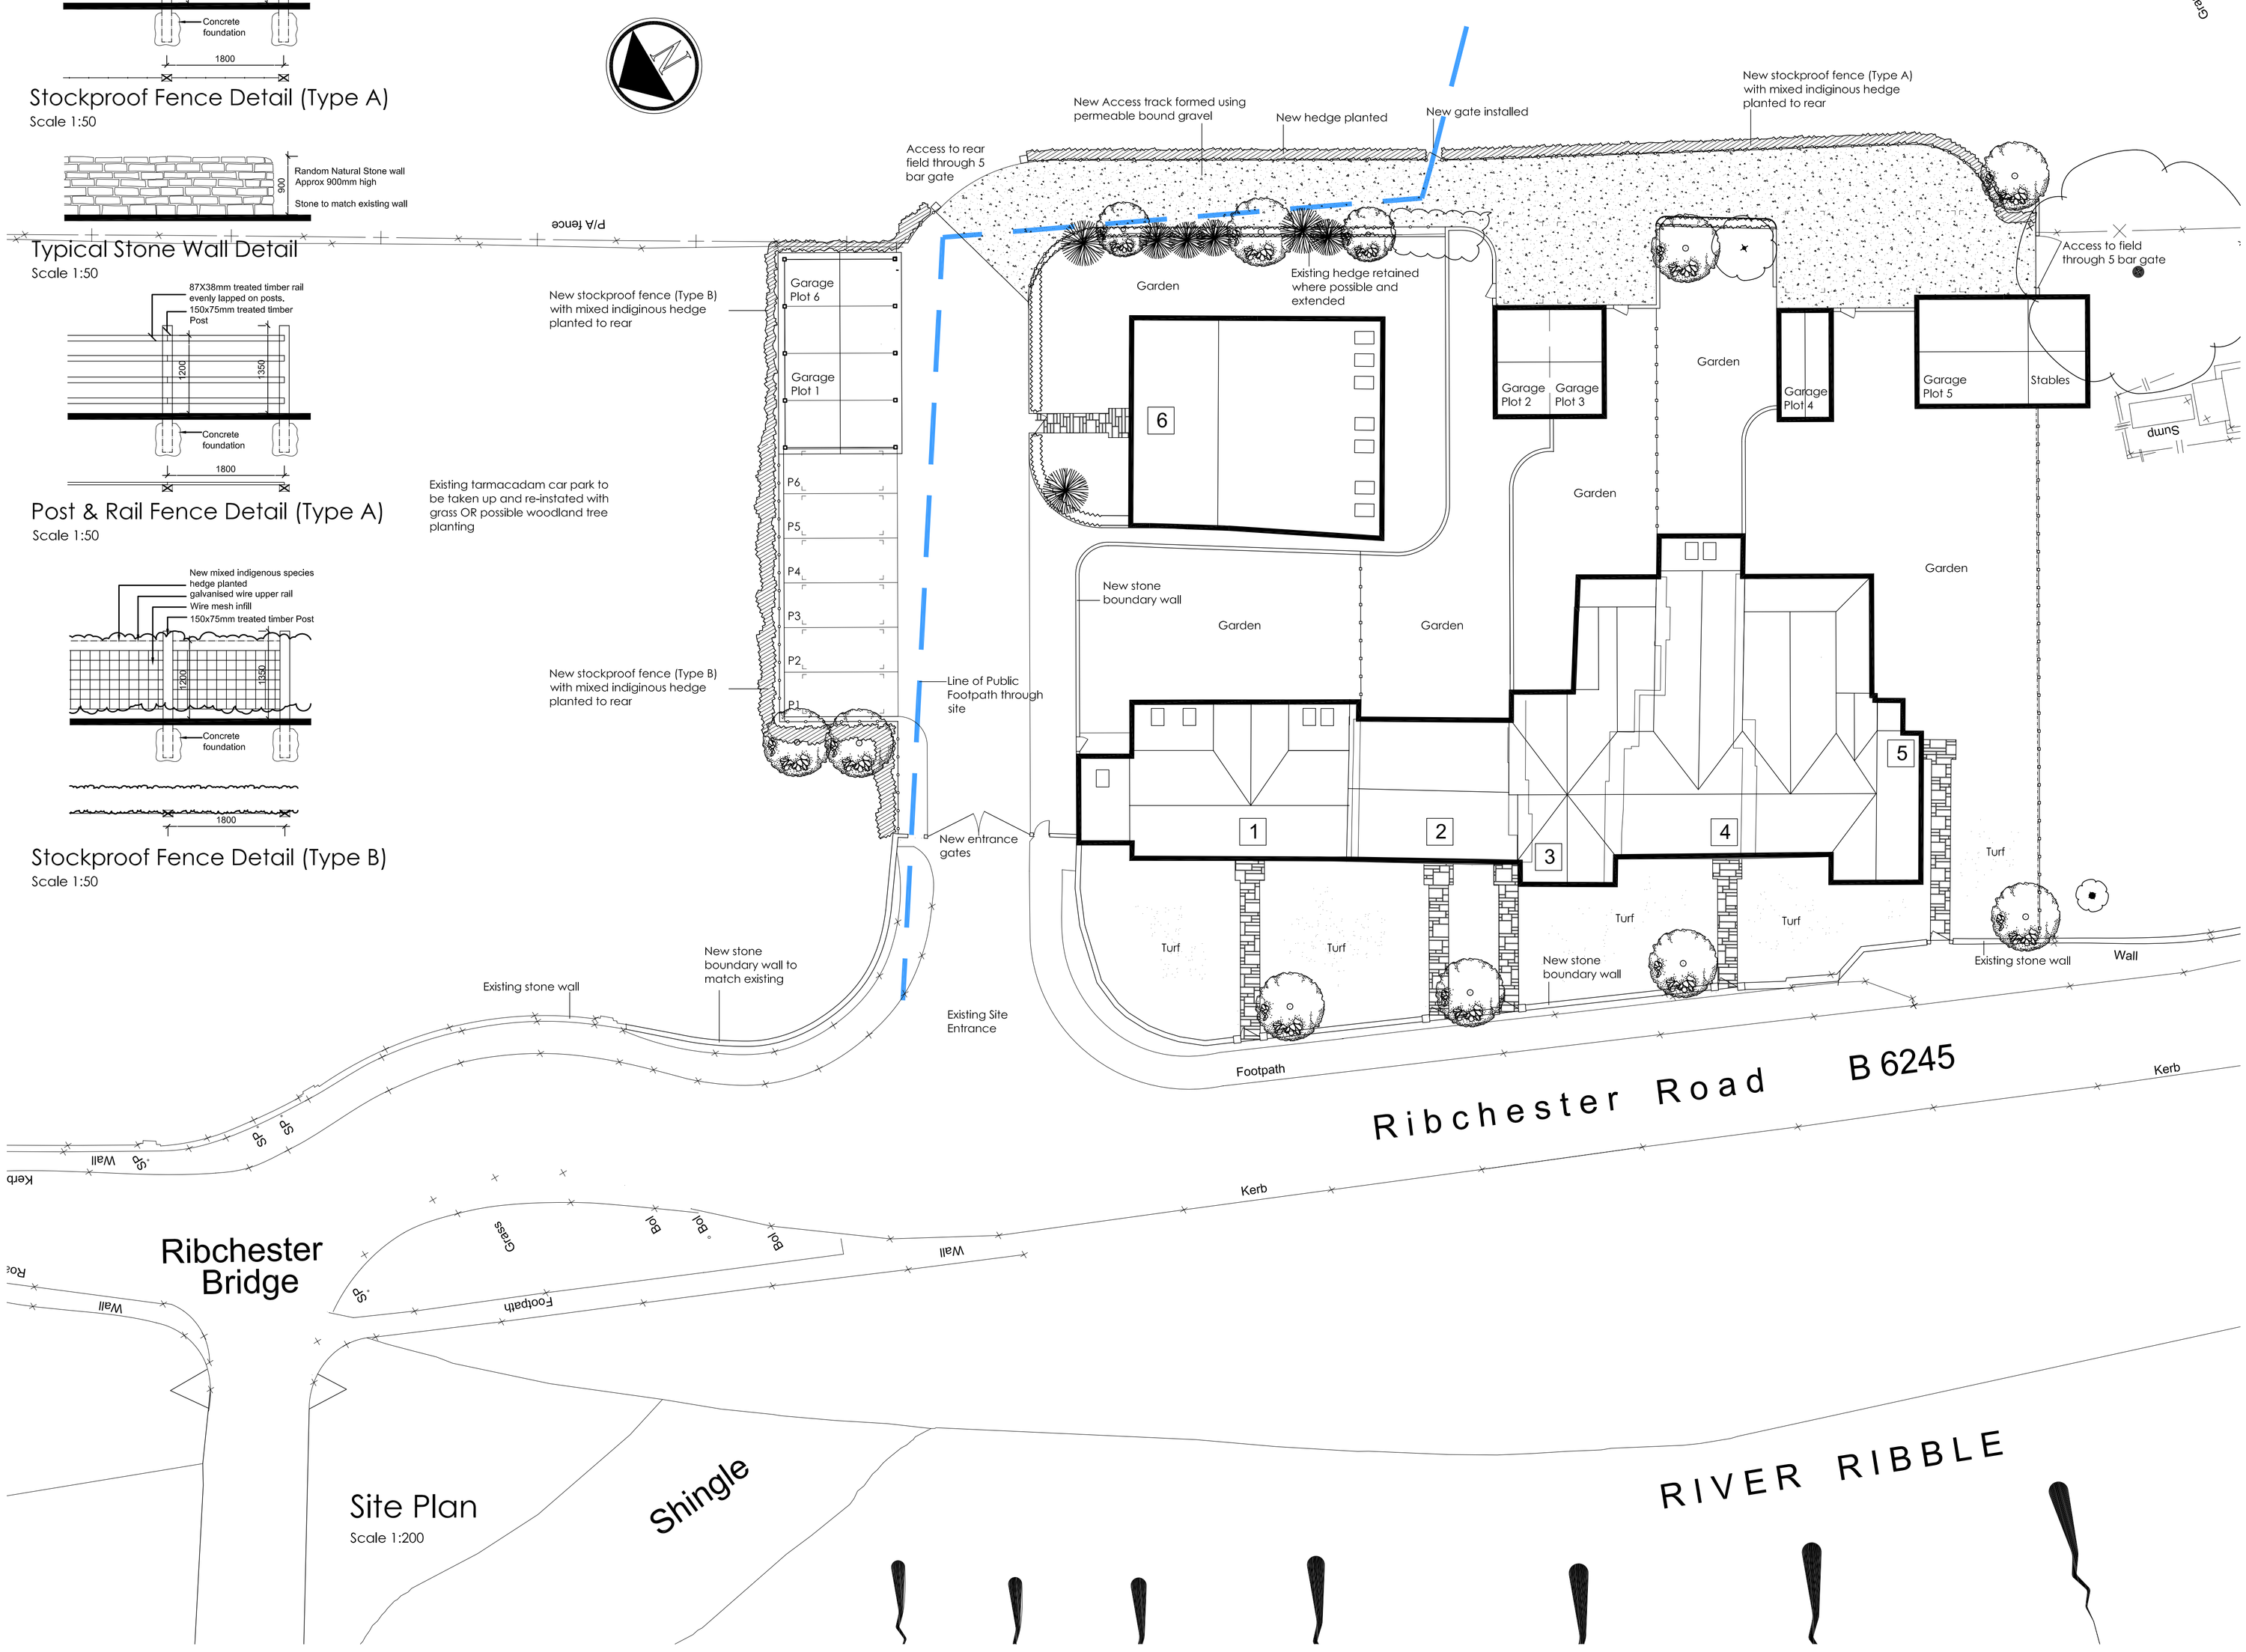

general notes:
do not scale the drawing.
all dimensions to be checked on site prior to commencement of work and any discrepancy shall be immediately reported and resolved prior to work commencing.
this drawing is to be read in conjunction with all relevant drawings and specifications relating to the job whether or not indicated on the drawing.
copyright reserved to mck associates ltd. and this drawing may not be used or reproduced without prior written consent.

KEY:

- Min. 900mm high stone wall
- Post & Rail Fence
- Stockproof Fence
- Stockproof Fence with mixed indiginous hedge planting to rear
- Porous Bound Gravel surface
- Yorkstone paving slabs
- Mixed Indiginous hedge planting

Rev.	Date	By	Description
C	11-8-09	SCK	STONE BOUNDARY WALL ADDED TO SIDE OF ENTRANCE
B	7-8-09	SCK	BOUNDARY TREATMENTS ADDED, KEY ADDED, NOTES UPDATED
A	30-6-09	SCK	SITE TRANSPOSED ON TOPO PLAN, GARAGES AMENDED, LOCATION OF REAR BOUNDARY AMENDED, FOOTPATH ADDED

Client:
GRASSFLOOR LIMITED

mck associates limited
architecture ■ building surveying ■ project management
burnaby villa ■ 48 westby street east ■ fulwood ■ preston ■ pr2 8bp
tel: 01772 774510 fax: 01772 774511 mck@mckassociates.co.uk

Project:
FORMER DE TABLEY ARMS
RIBCHESTER

Drawing Title:
PROPOSED SITE PLAN
PLAN

Drawn:	Checked:	Scale:	Date:
MCK		1:200	JUNE 09
Job No:		Drawing No:	Rev:
09-040		1003	C

A1

PLANNING

Dwg. Name & Location: Z:\Jobs\2009 Jobs\09-040 Peter Ball\Ribchester Road, Clayton-le-Dale (De Tabley Arms)\Drawings\mck\proposed\planning\09-040_planning.dwg