


Topographical suvey 1:750

The existing tree group to the east is to be retained.

Tree - to be removed.

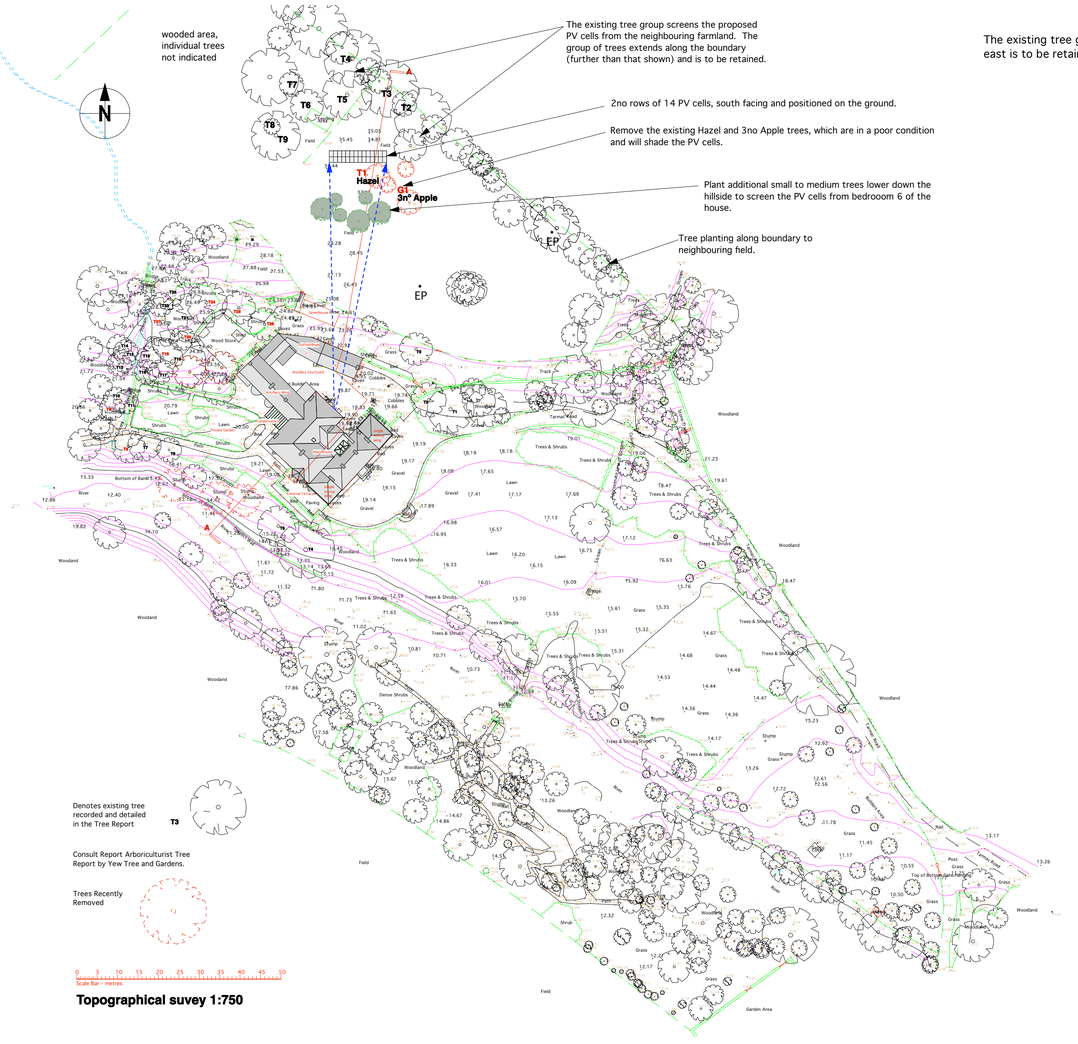

Photograph looking south-east, down the hillside towards the house, from where the PV cells are to be located.




Photograph from the proposed location of the PV cells, looking towards the house.



Photograph from the road into Holden looking north west towards the house. The house and the hillside, where the PV cells are proposed to be located are not visible.



Photograph towards the proposed location of the PV cells..

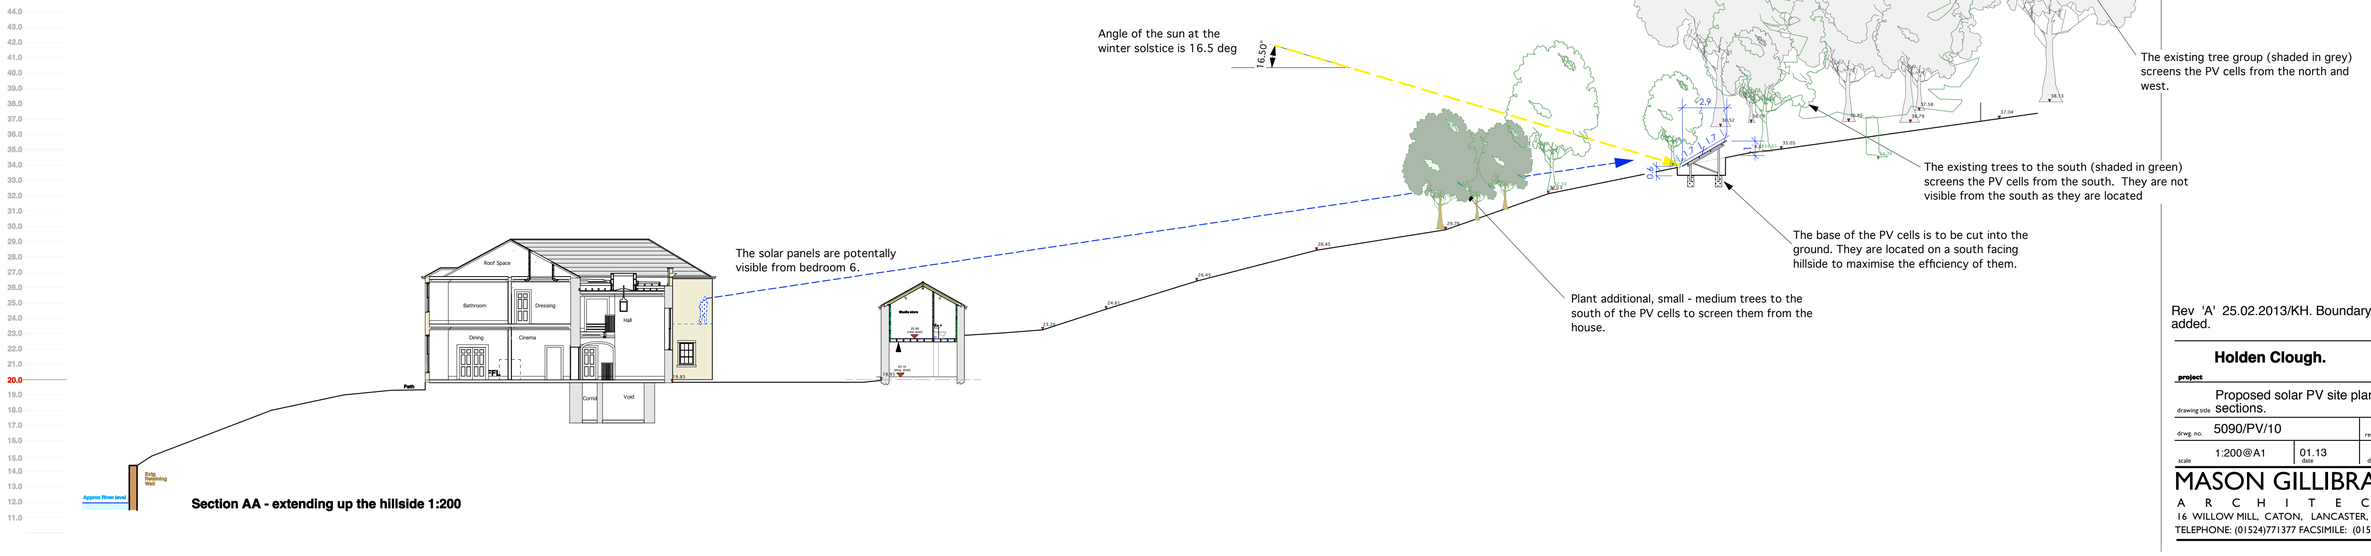

Rev 'A' 25.02.2013/KH. Boundary trees added.

Holden Clough.

project

drawing title: Proposed solar PV site plan and sections.

dwg. no.		rev.
5090/PV/10		A
scale: 1:200@A1	date: 01.13	drawn: PD/KH

MASON GILLIBRAND
A R C H I T E C T S
16 WILLOW MILL, CATON, LANCASTER, LA2 9RA
TELEPHONE: (01524)771377 FACSIMILE: (01524)771330