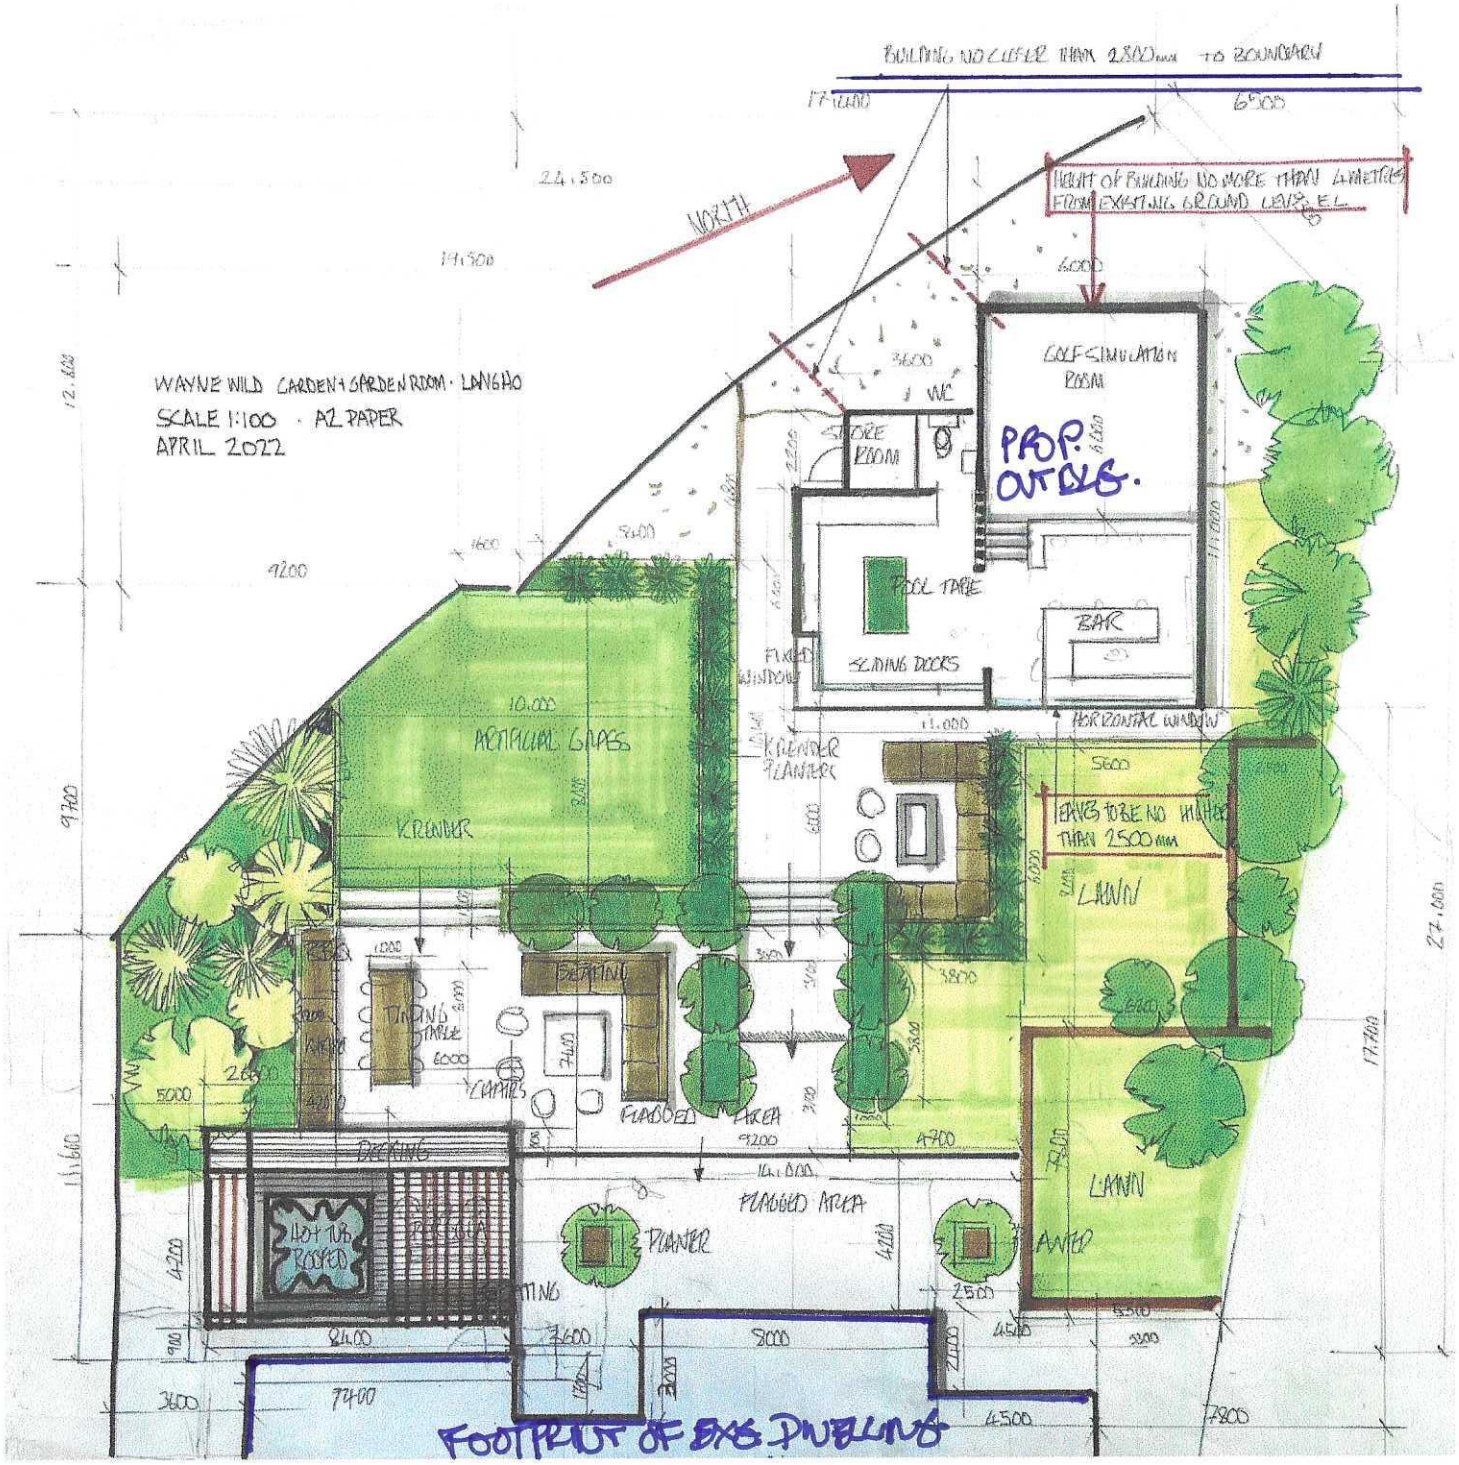
WAYNE WILD GARDEN + GARDEN ROOM · LANGHO
SCALE 1:100 · A2 PAPER
APRIL 2022
BUILDING NO CLOSER THAN 2.500mm TO BOUNDARY
HEIGHT OF BUILDING NO MORE THAN 4 METRES FROM EXISTING GROUND LEVEL
NORTH
GOLF SIMULATION ROOM
PROP. OUTLINE.
STORE ROOM
WC
POOL TABLE
BAR
SLIDING DOORS
FIXED WINDOW
HORIZONTAL WINDOW
ARTIFICIAL GRASS
KITCHEN PLANTER
KITCHEN
LEAVES TO BE NO HIGHER THAN 2500mm
LAWN
DINING TABLE
CHAIRS
FLAGGED AREA
DECKING
HOT TUB ROOFED
PLANTER
FLAGGED AREA
LAWN
WATER
FOOTPRINT OF EXS. DWELLING