

RIBBLE VALLEY BOROUGH COUNCIL

2745
5-07

2-99

1542
13-69

320060217P

4134
1-00

4
2

3919
2-02

3713
2-23

3900
-43


3900
5-46

SOUTH RIBBLE DISTRICT SOUTH RIBBLE EAST ED SAMLES-
AND CUERDALE WARD SOUTH FYLDE CO CC
(a) SAMLESBURY AND CUERDALE WARD
CENTRAL EURO CONST

(a)

Co Const Euro Const 4 CP Bay


CUERDALE WARD
CONST

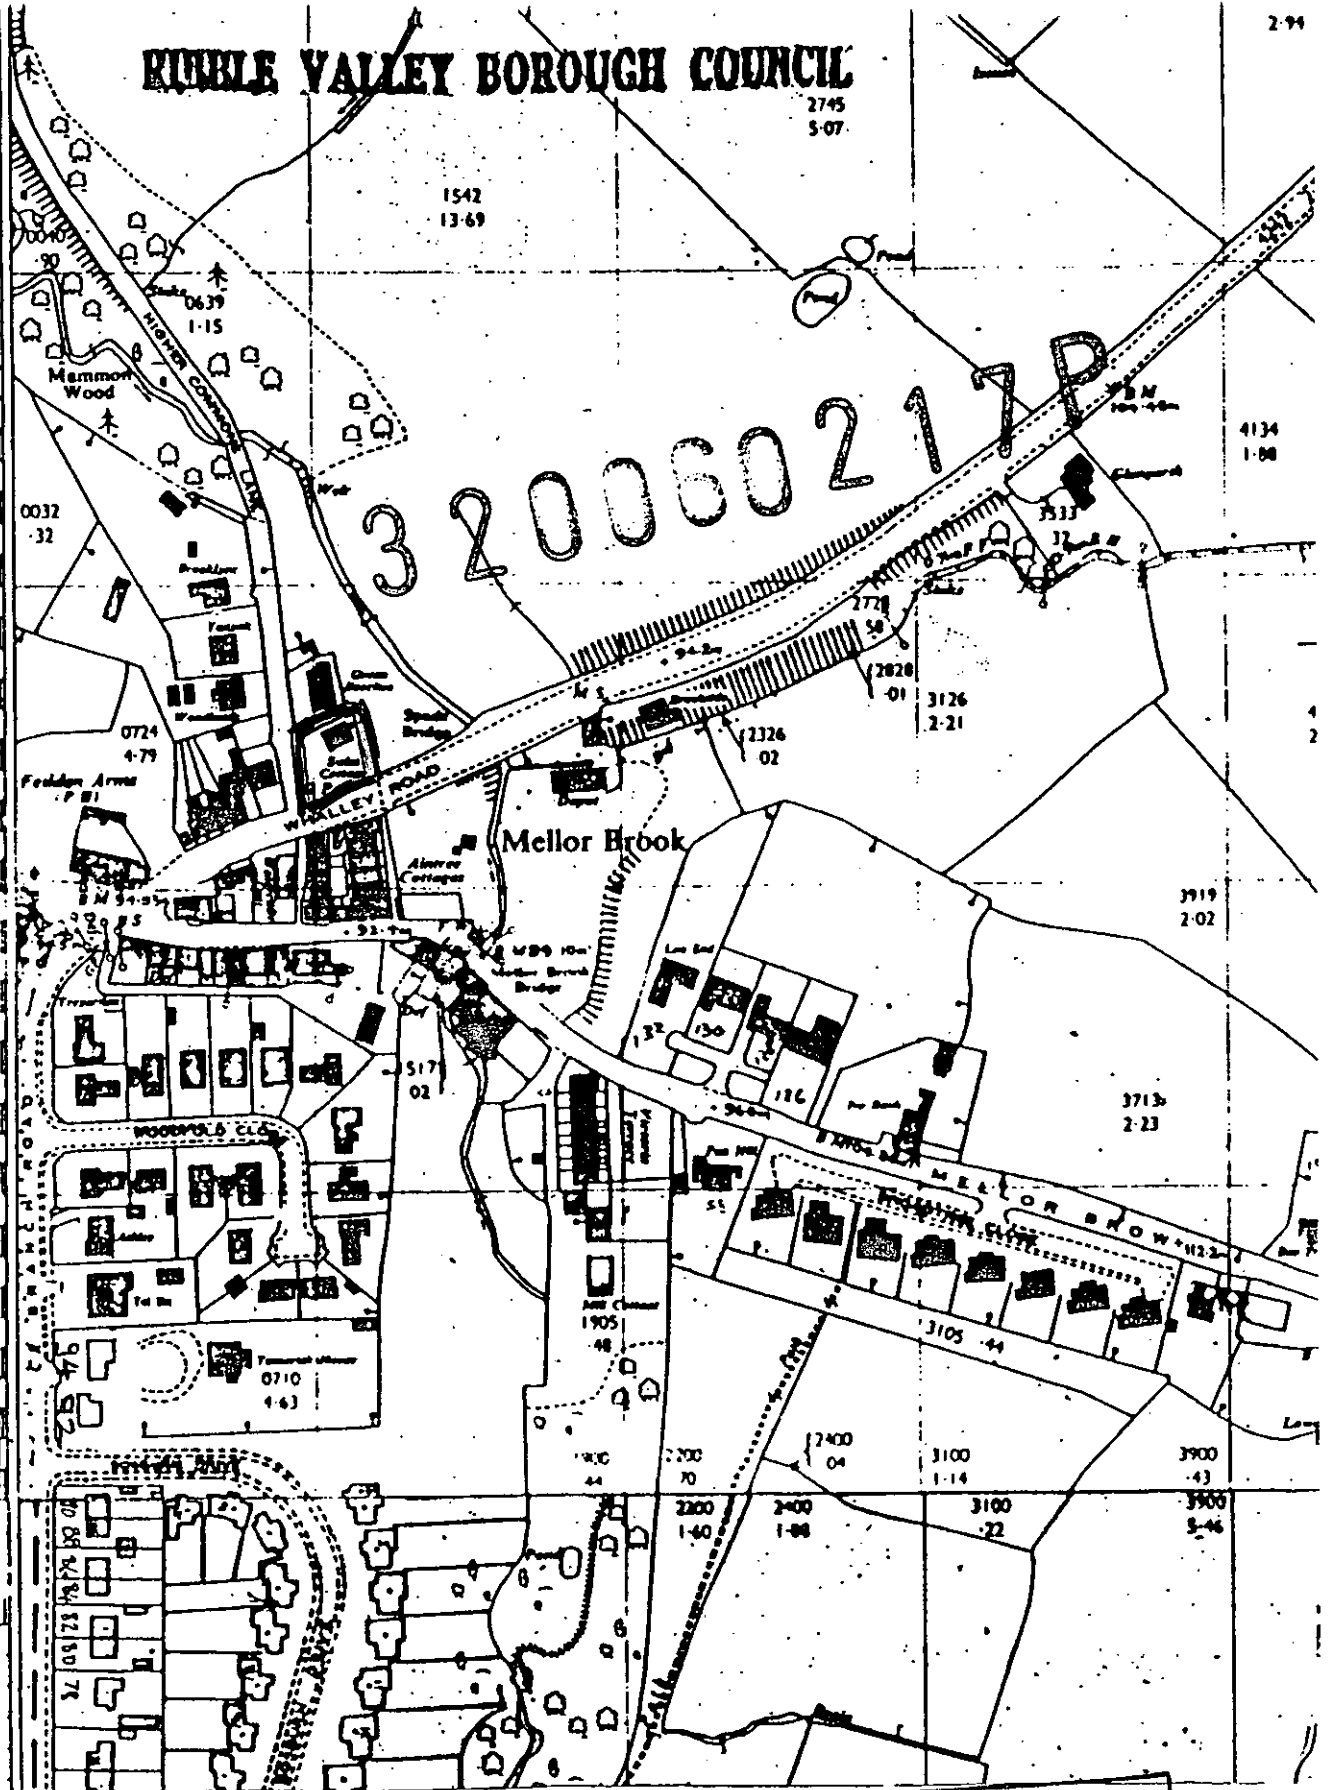


Ribble Valley Borough Council
Town and Country Planning Act 1990

Granted with Conditions


25 MAY 2006

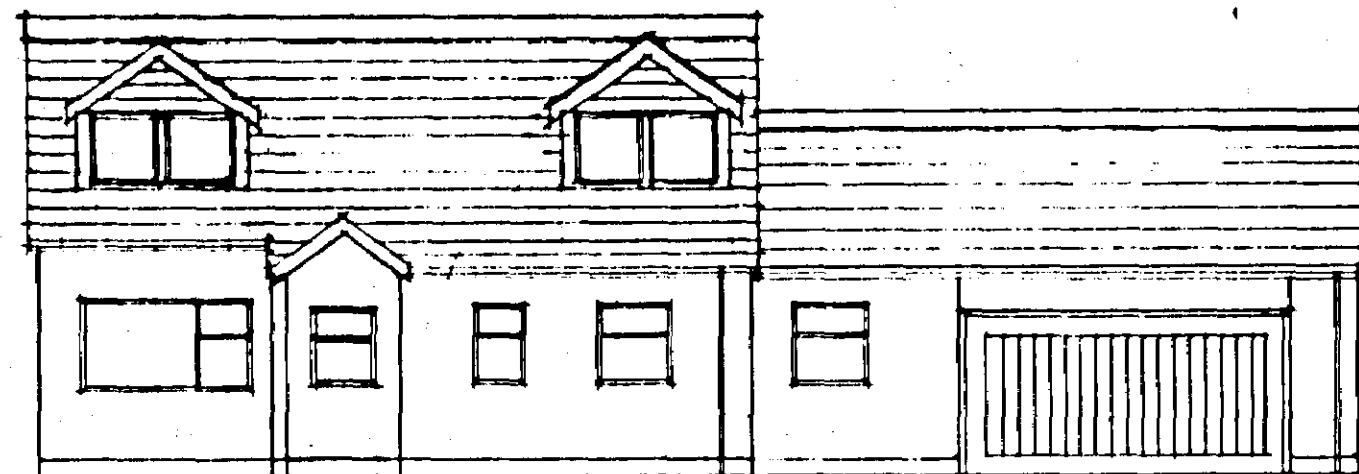



ELEVATION A

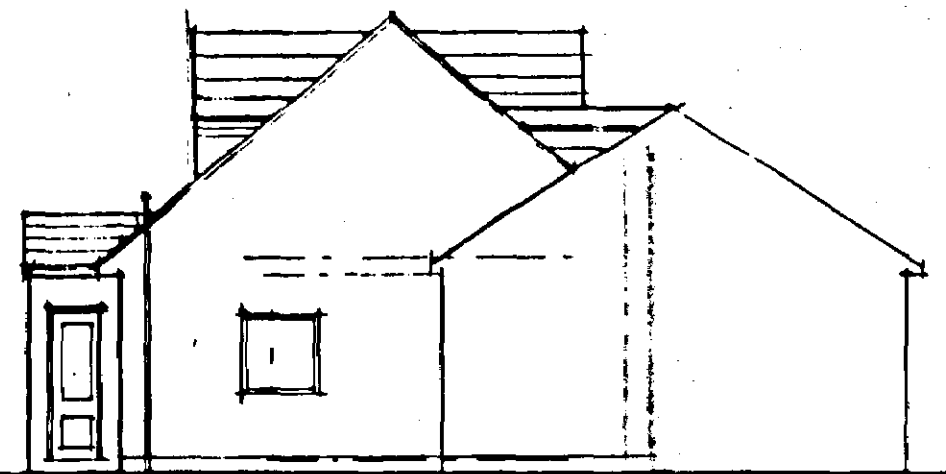

ELEVATION TO HIGHER COMMONS LANE

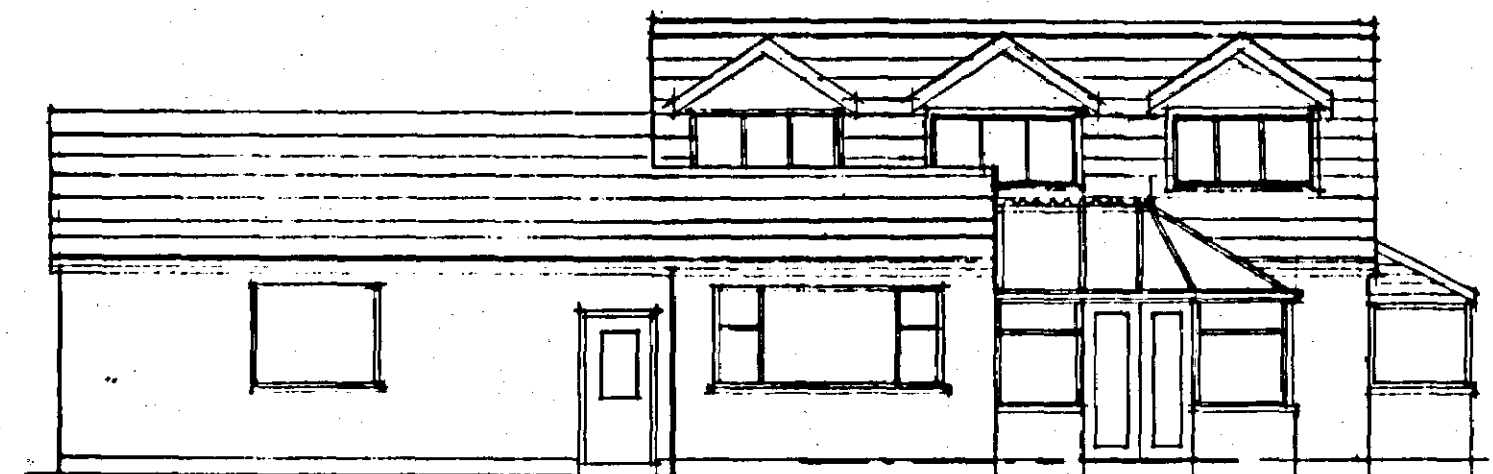

ELEVATION B

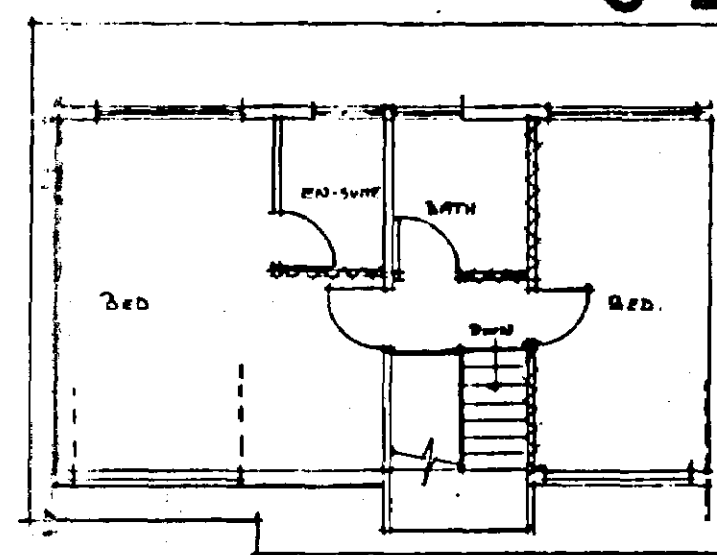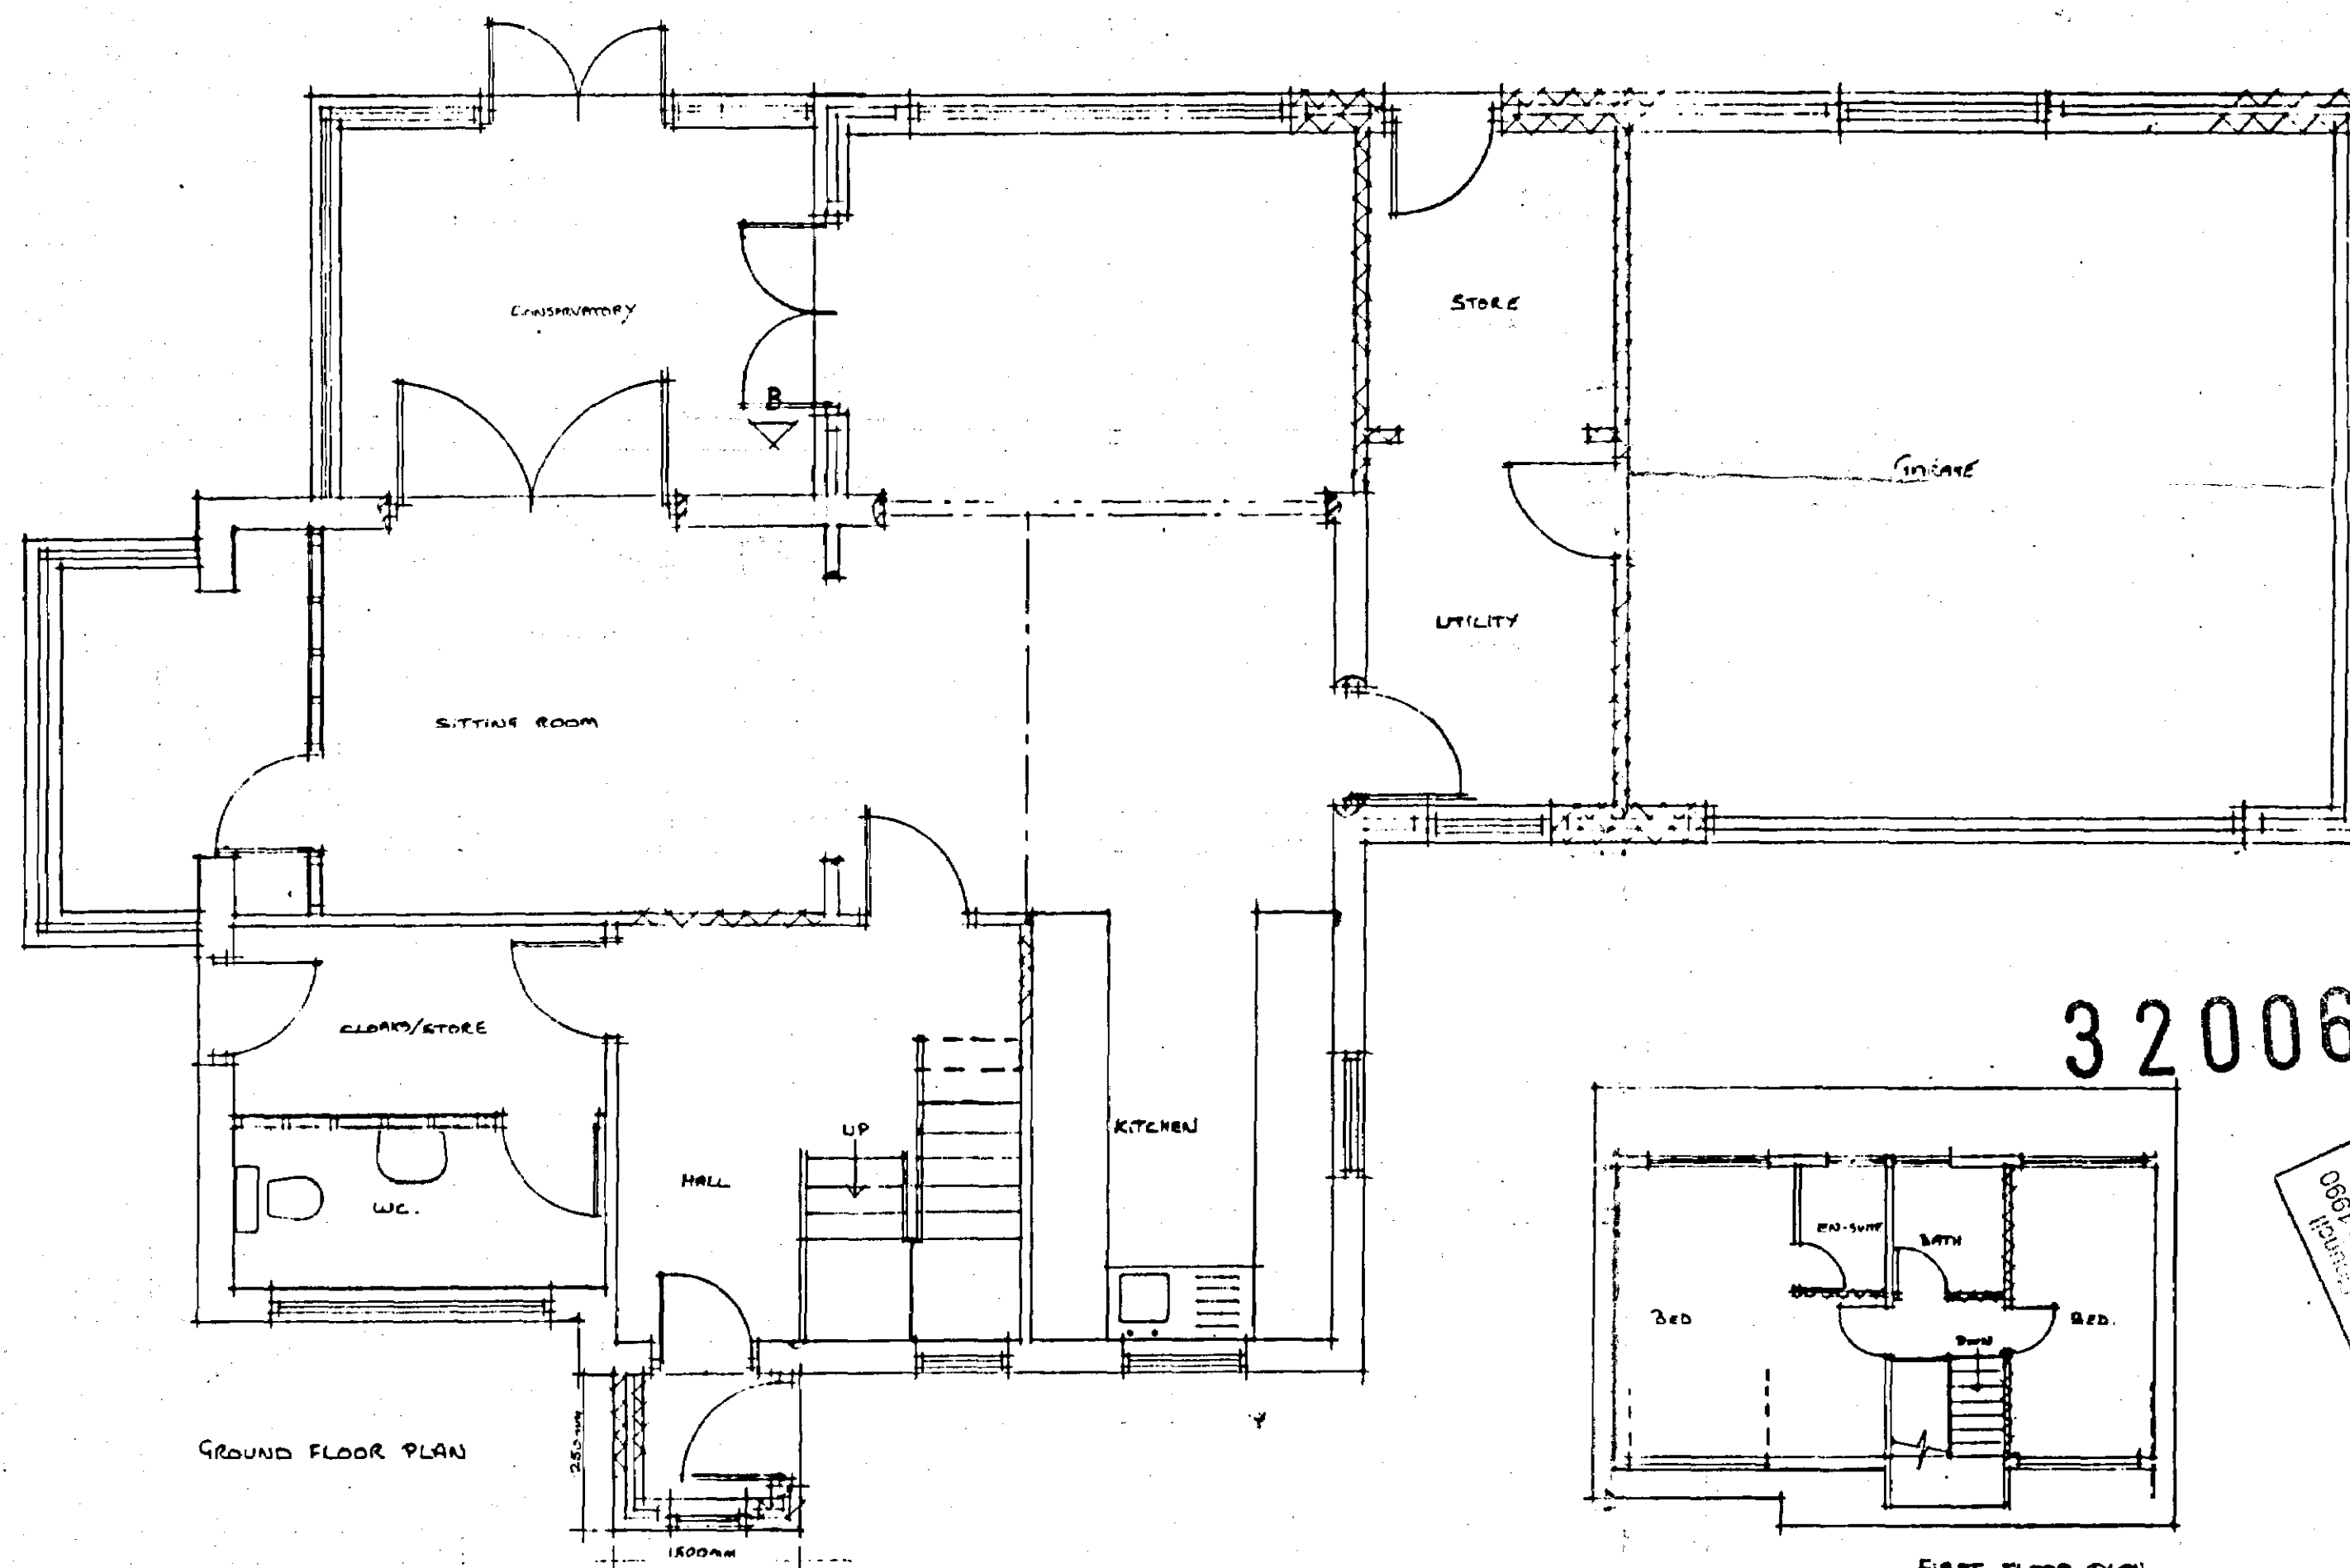

320060217P

25 MAY 2006
Granted with Conditions
Ribble Valley Local Planning Authority 1990

Client

MR. R. YATES

Job Title

PROPOSED ALTERATIONS TO
BROOK Cottage
HIGHER COMMONS LANE
MELLOR

Drawing Title

EXISTING PLANS + ELEVATIONS

Scale

1:50 1:100

Date

OCT 05


Drawn

L.H.R.

105 - 01




ELEVATION A

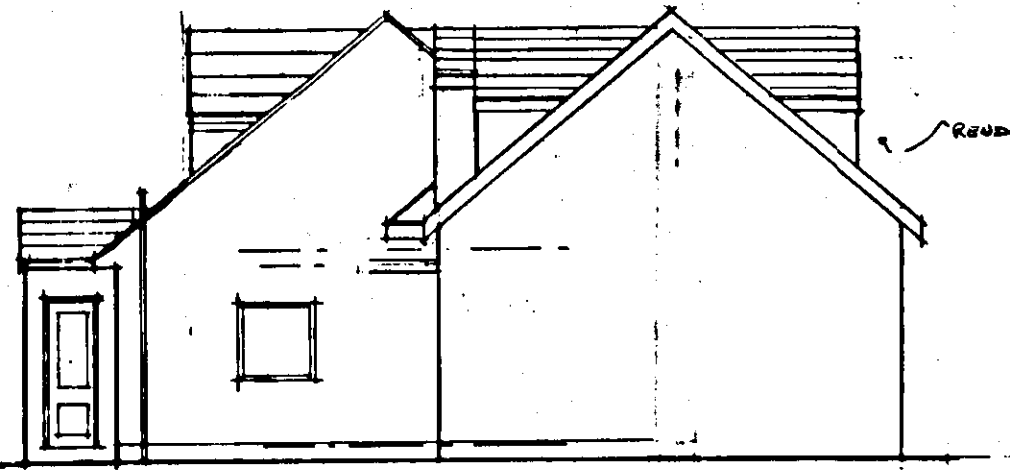

ELEVATION TO HIGHER COMMONS LANE



ELEVATION B

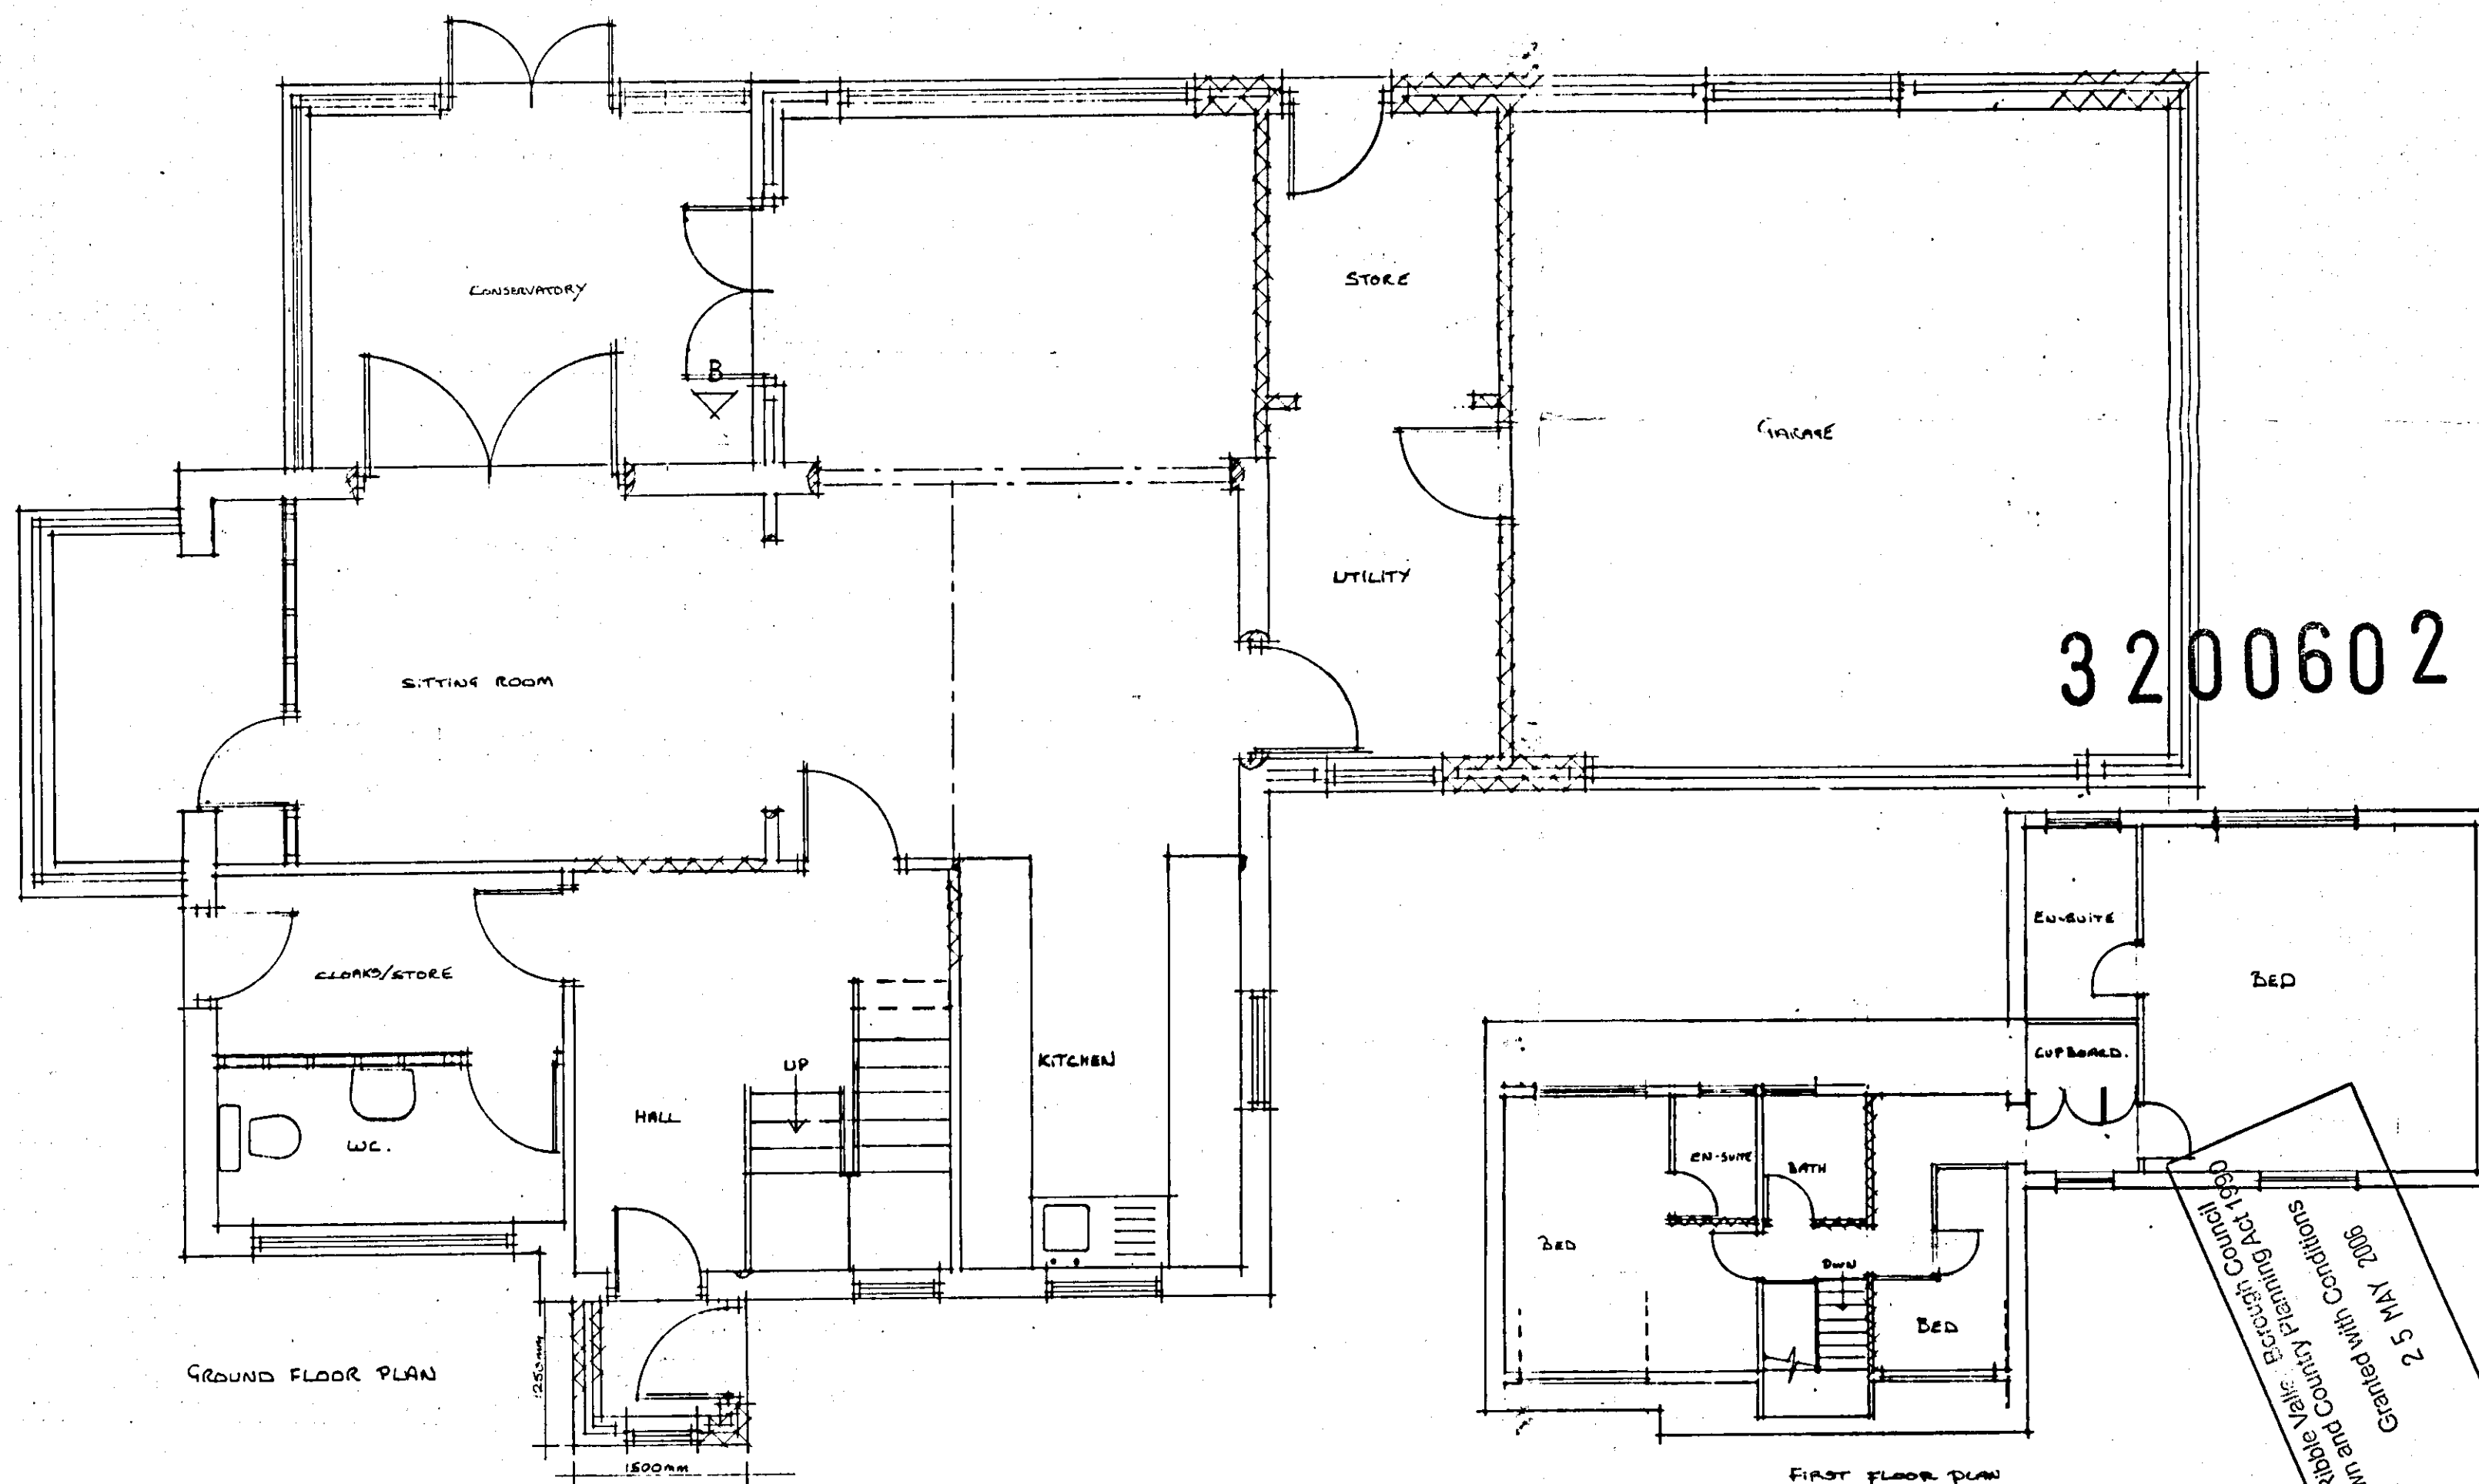

C - AMENDED 8/3/06
B - AMENDED 2/2/06
A - AMENDED 27/11/05

Client

MR. R. YATES

Job Title

PROPOSED ALTERATIONS TO
BROOK Cottage
HIGHER COMMONS LANE
MELLOR

Drawing Title

PROPOSED PLANS + ELEVATIONS.

Scale

1:50 1:100

Date

OCT 05

Drawn

L.K.R

105 - 02 c.

25 MAY 2006
Granted with Conditions
Torridge Vale Branch Council
Planning Act 1990