



3/2006/0909

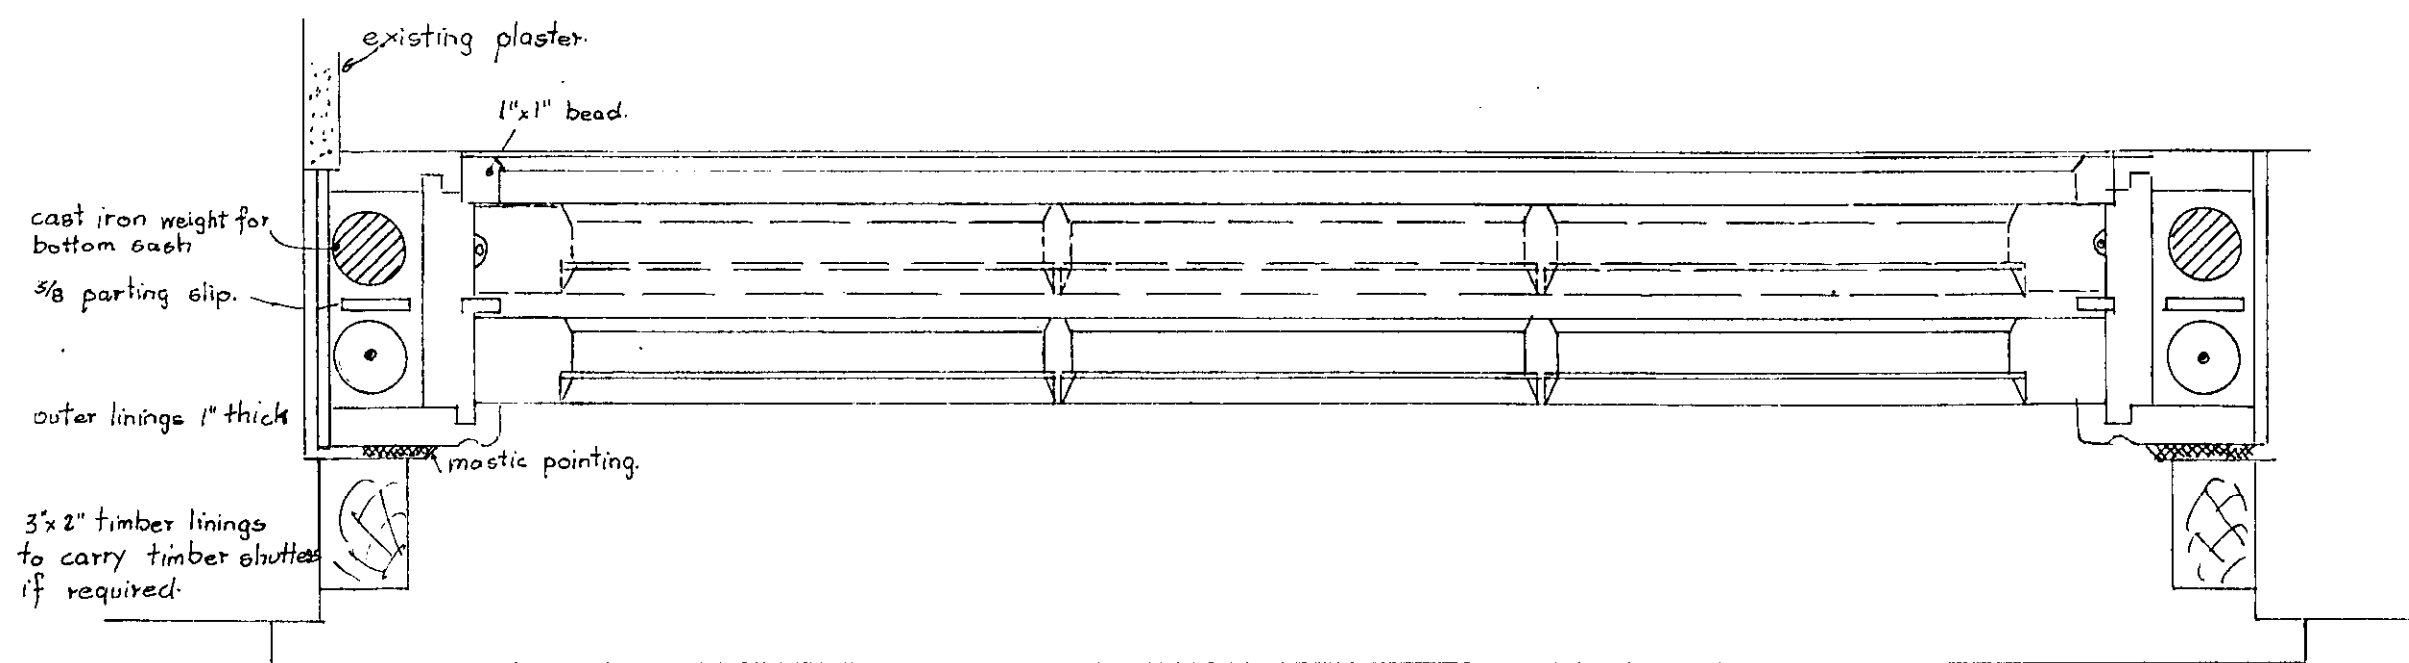


SECTION OF SLIDING SASHES 5'-6" x 3'-0"

Note
Window details. Existing frames cut out of 2"x2" with 3"x2" bottom rails.
Glazing bars. 2"x1 1/2" hardwood with 3/4"x1/2" rebates for (glass K) leaving 1/4" thick bar externally.
On completion of sashes they will require weighing + sash weights to be prepared accordingly.
Provide pulleys + sash boxes to enable windows to be hung.
As the existing window are not double glazed + no trickle vents fitted it will not be possible to make the frames as existing in order to comply with present Building Regulations.
All the sizes on site of the existing windows are in imperial measure.
I have followed the same details.

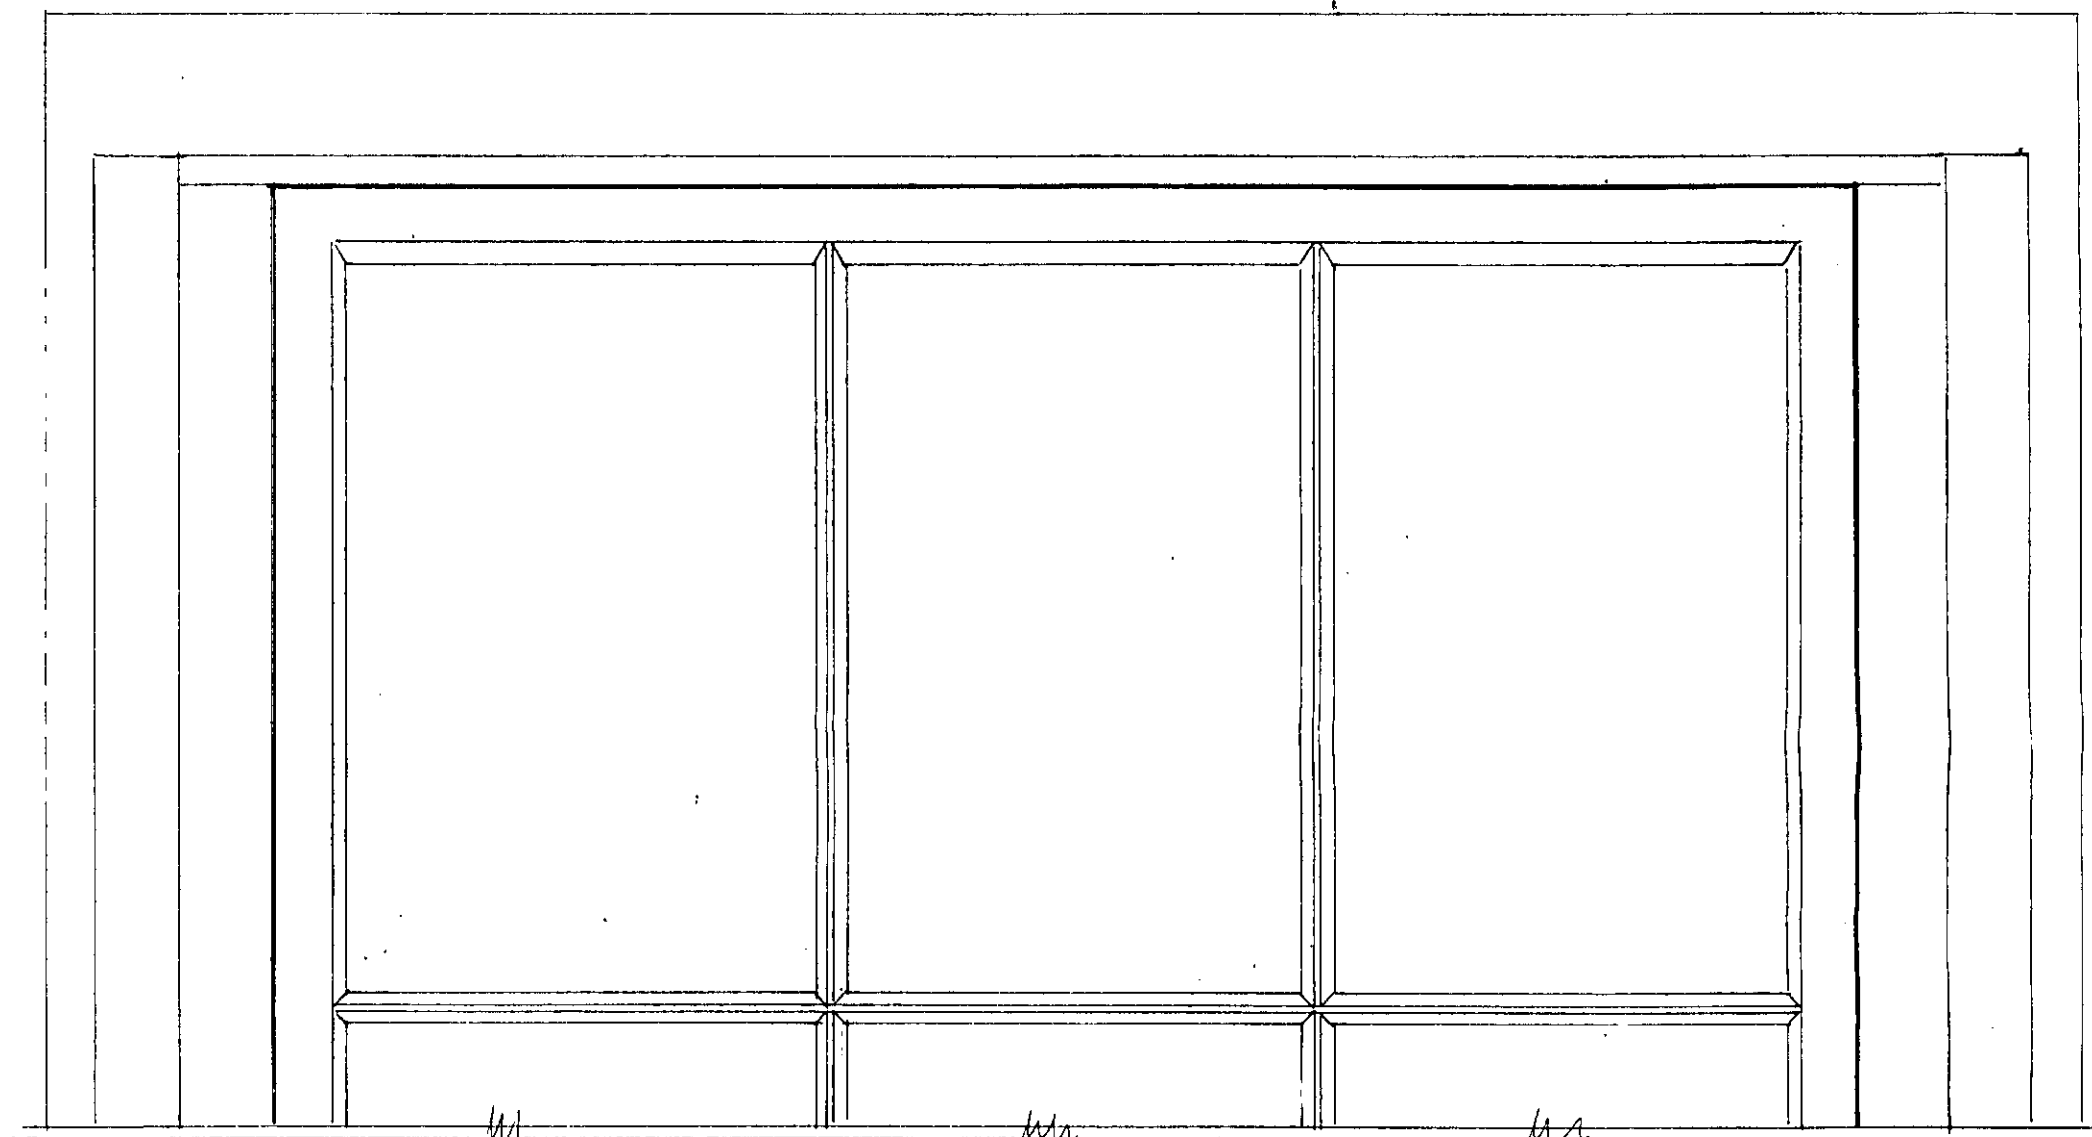

DETAIL OF WINDOW HEAD

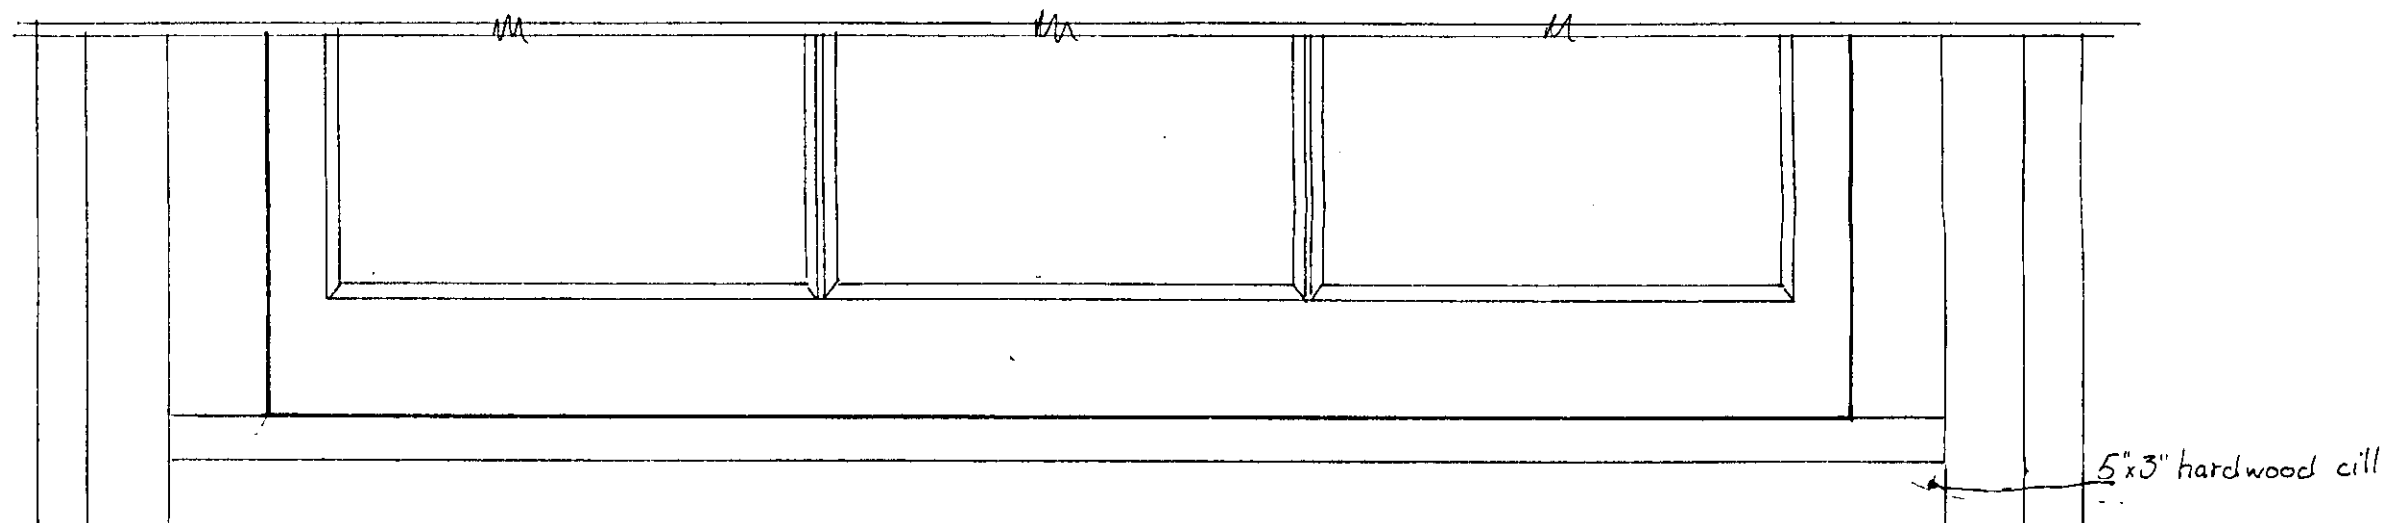

DETAIL AT SILL LEVEL

AMENDED PLANS RECEIVED
DATE 13/6/17

PROPOSED DETAIL OF REPLACEMENT WINDOWS AT No 29, CHURCH STREET.
RIBCHESTER.
FOR, MR. R. MILNES.
Scale 4' 0" to 1"